

LOCATION PLAN
Scale 1:1250

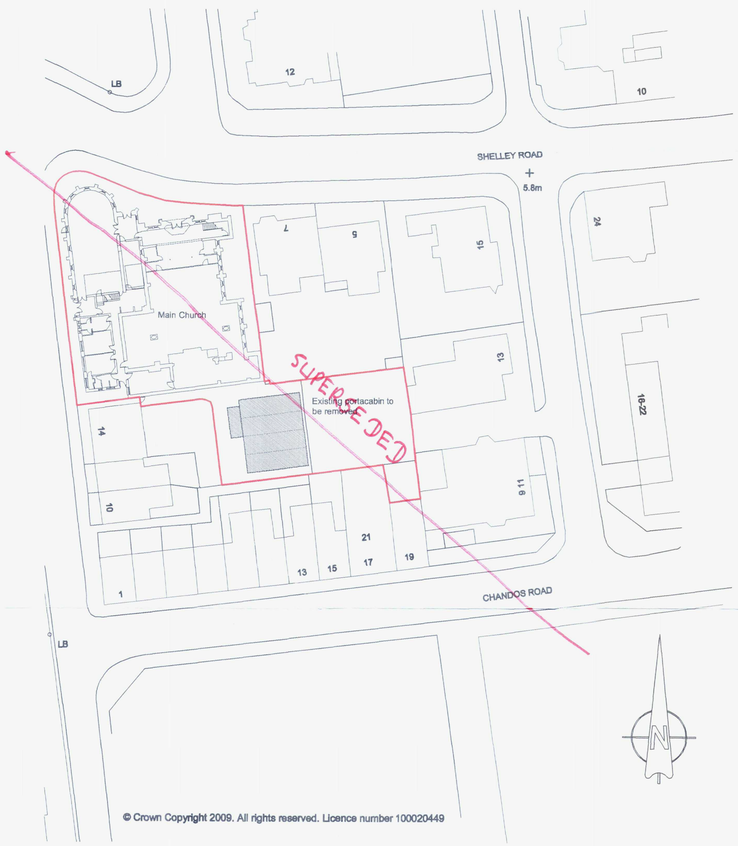

EXISTING SITE PLAN
Scale 1:500

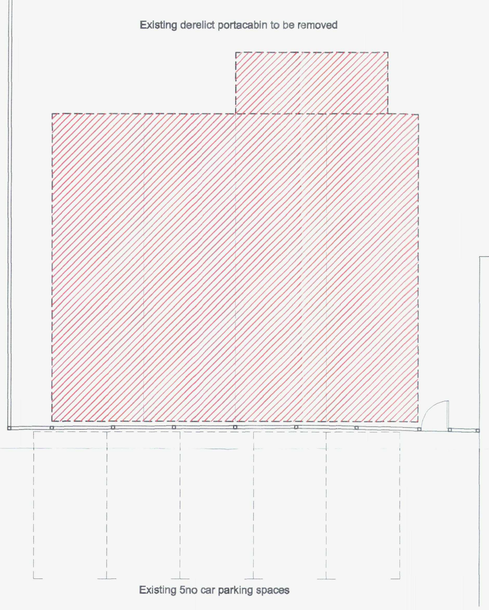

EXISTING GROUND FLOOR PLAN
Scale 1:100

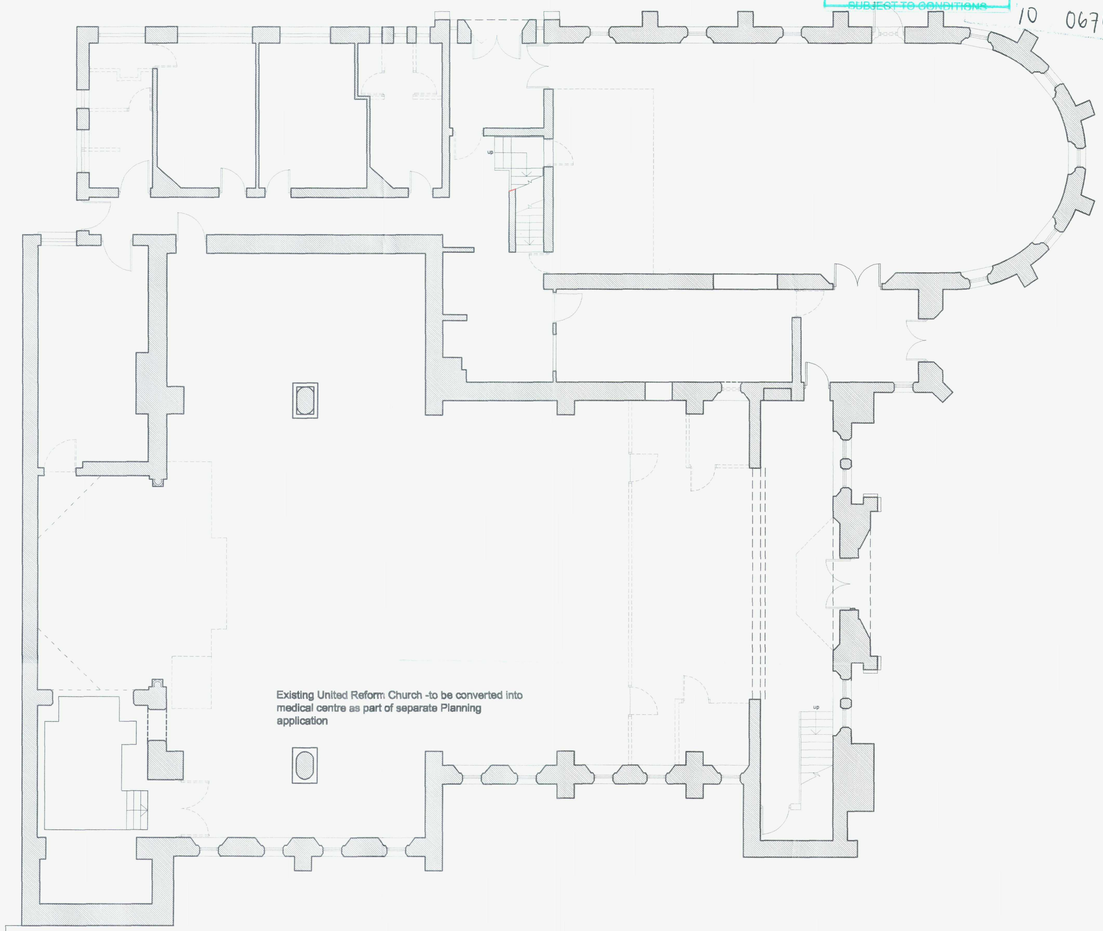



T.P. OFFICE COPY

Notes

1. Do not scale from this drawing, except for planning purposes. Use figured dimensions only.
2. All dimensions must be checked on site prior to commencement of work.
3. Where applicable this drawing is to be read in conjunction with other consultants' drawings.
4. O.S. Licence LIG 0337.
5. This drawing is the copyright of Martin Critchell Architects.

WORTHING BOROUGH COUNCIL
22 OCT 2010
CONSENT GRANTED
~~SUBJECT TO CONDITIONS~~

05.08.10
10 0674/FUL

Rev	Date	Amendment	Checked

Town Planners & Architects
MARTIN CRITCHELL ARCHITECTS
Metro House ▪ Northgate ▪ Chichester ▪ West Sussex ▪ PO19 1BE
tel 01243 531036 fax 01243 783917 e-mail info@mcarchitects.co.uk web www.martincritchell-architects.co.uk

For
Stereopsis Ltd

Project
Diagnostics & Hydrotherapy Unit
United Reform Church
Shelley Road
Worthing

Drawing	Scale
Location Plan	1:1250
Existing Site Plan	1:500
Existing Floor Plan	1:100

Date 06.07.10 Drawn BTW Checked

Job number	Drawing number	Revision
10.030	01	

T.P. OFFICE COPY

Notes

1. Do not scale from this drawing, except for planning purposes. Use figured dimensions only.
2. All dimensions must be checked on site prior to commencement of work.
3. Where applicable this drawing is to be read in conjunction with other consultants' drawings.
4. O.S. Licence LIG 0337.
5. This drawing is the copyright of Martin Critchell Architects.

WORTHING BOROUGH COUNCIL
22 OCT 2010
CONSENT GRANTED
SUBJECT TO CONDITIONS

05.08.10
10 0674/FUL



EXISTING NORTH ELEVATION
Scale 1:100



EXISTING SOUTH ELEVATION
Scale 1:100



EXISTING WEST ELEVATION
Scale 1:100



EXISTING EAST ELEVATION
Scale 1:100

0 1 2 4 6 10 14
Scale (m)

Rev	Date	Amendment	Checked

Town Planners & Architects
MARTIN CRITCHELL ARCHITECTS
Metro House ■ Northgate ■ Chichester ■ West Sussex ■ PO19 1BE
tel 01243 531036 fax 01243 782917 e-mail info@mcarchitects.co.uk web www.martincritchell-architects.co.uk

For
Stereopsis Ltd

Project
Diagnostics & Hydrotherapy Unit
United Reform Church
Shelley Road
Worthing

Drawing
Existing Elevations

Scale
1:100

Date **06.07.10** Drawn **BTW** Checked

Job number	Drawing number	Revision
10.030	02	

Notes

1. Do not scale from this drawing, except for planning purposes. Use figured dimensions only.
2. All dimensions must be checked on site prior to commencement of work.
3. Where applicable this drawing is to be read in conjunction with other consultants' drawings.
4. O.S. Licence LIG 0337.
5. This drawing is the copyright of Martin Critchell Architects.

T.P. OFFICE COPY

05.08.10
10 0674/FULL
WORTHING BOROUGH COUNCIL
22 OCT 2010
CONSENT GRANTED
SUBJECT TO CONDITIONS

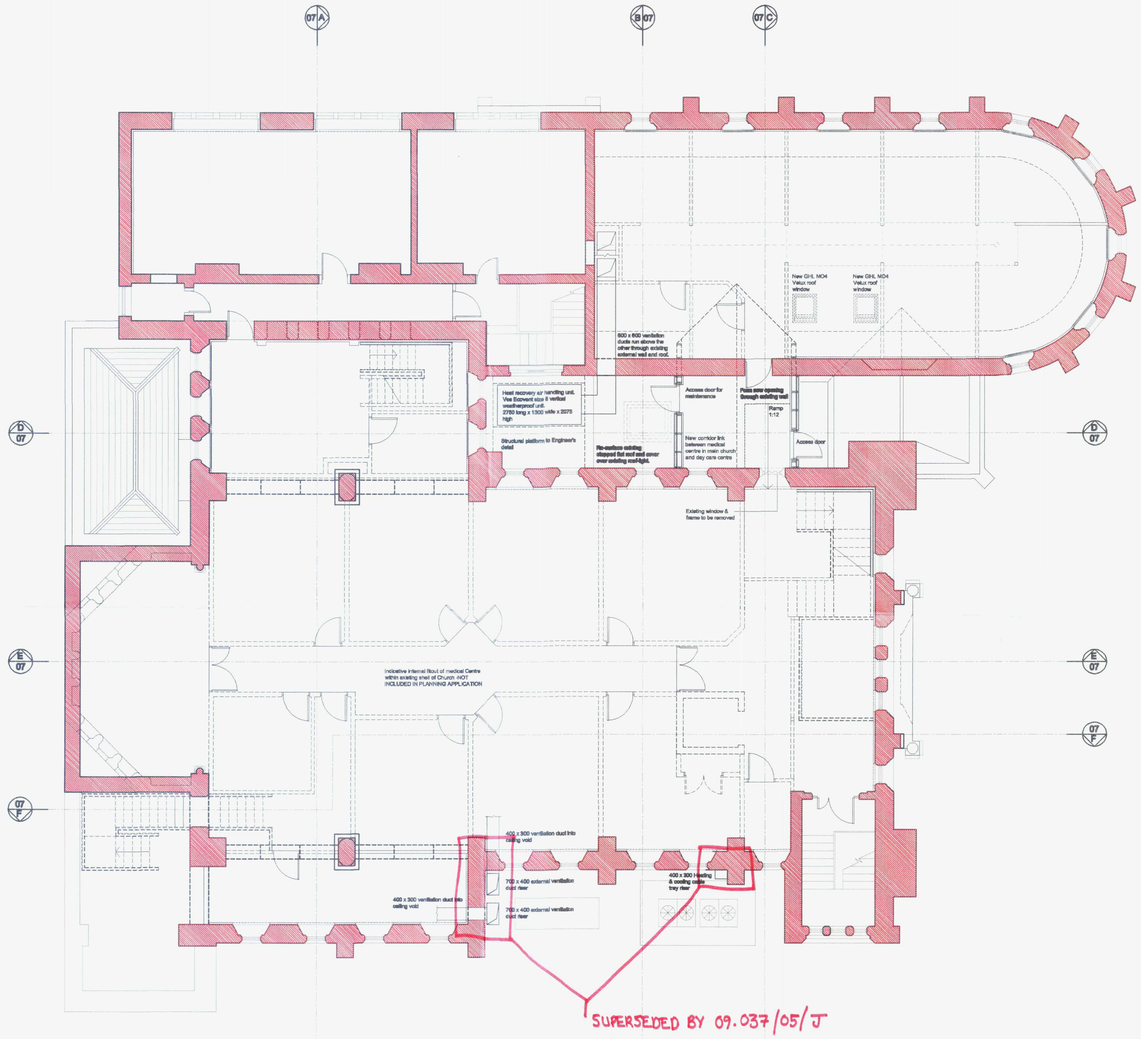

FIRST FLOOR PLAN

Scale 1:100

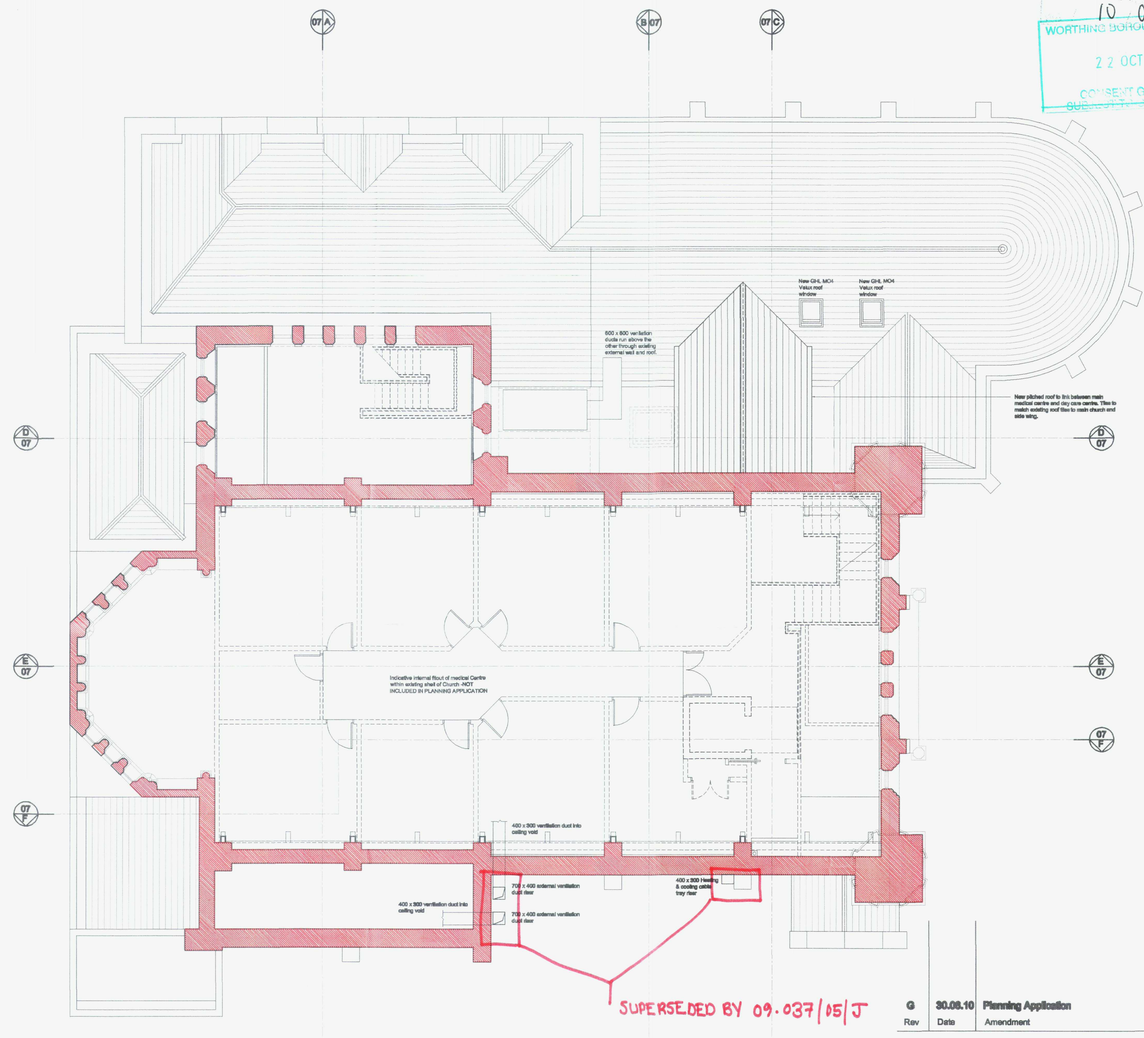

SECOND FLOOR PLAN

Scale 1:100

0 1 2 4 6 10 14

Scale (m)

Rev	Date	Amendment	Checked
G	30.09.10	Planning Application	

Town Planners & Architects
MARTIN CRITCHELL ARCHITECTS
Metro House ■ Northgate ■ Chichester ■ West Sussex ■ PO19 1BE
tel 01243 531036 fax 01243 782917 e-mail info@mcarchitects.co.uk web www.martincritchell-architects.co.uk

For
Stereopsis Ltd

Project
Medical Centre conversion
United Reform Church
Shelley Road
Worthing

Drawing	Scale
First Floor Plan	1:100
Second Floor Plan	1:100

Date 07.05.10 Drawn BTW Checked

Job number	Drawing number	Revision
09.037	06	G

Notes

1. Do not scale from this drawing, except for planning purposes. Use figured dimensions only.
2. All dimensions must be checked on site prior to commencement of work.
3. Where applicable this drawing is to be read in conjunction with other consultants' drawings.
4. O.S. Licence LIG 0337.
5. This drawing is the copyright of Martin Critchell Architects.

T.P. OFFICE COPY

REVISED PLAN

BOROUGH OF WORTHING
DEPOSITED 15.10.10
TP REF No.
WB/ 10 / 0674/FULL

WORTHING BOROUGH COUNCIL
22 OCT 2010
CONSENT GRANTED
SUBJECT TO CONDITIONS

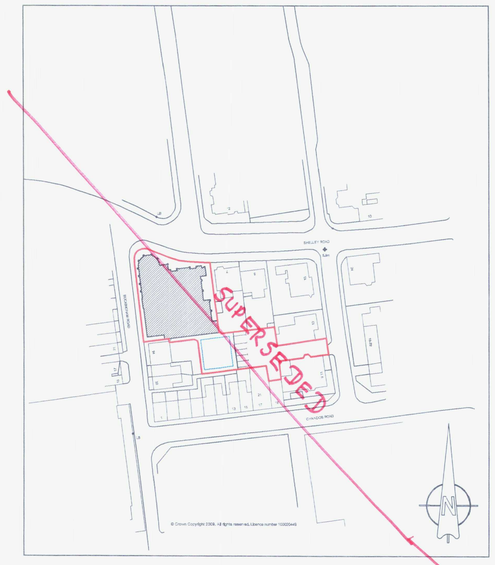

LOCATION PLAN
Scale 1:1250

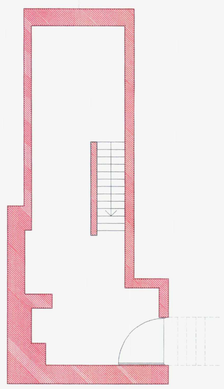

BASEMENT FLOOR PLAN
Scale 1:100

Line of Basement Plan shown dotted

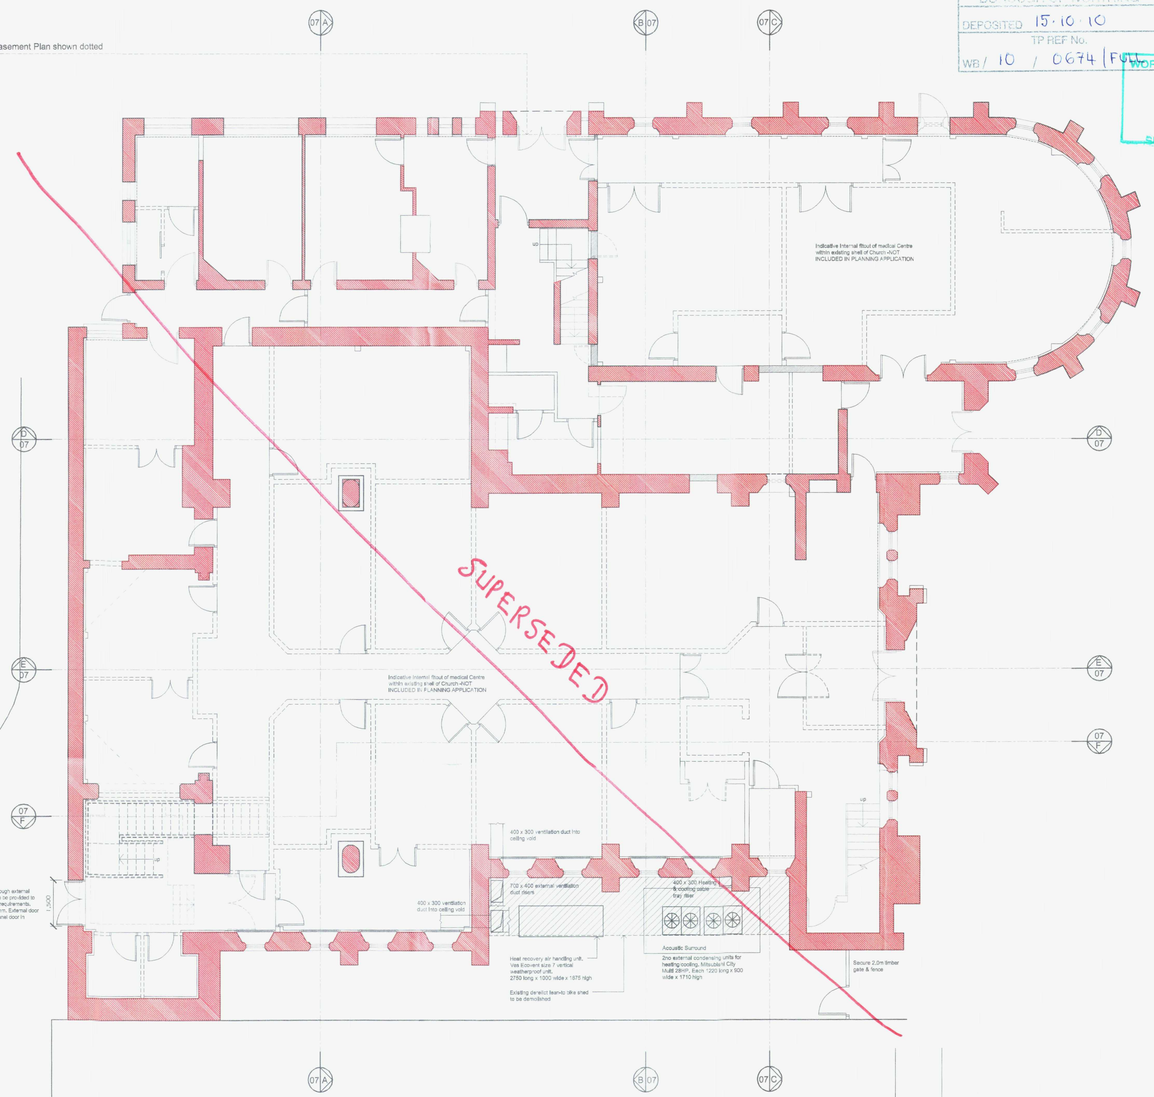

PROPOSED SITE PLAN
Scale 1:500

GROUND FLOOR PLAN
Scale 1:100

Rev	Date	Amendment	Checked
H	14.09.10	Reference removed	
G	30.06.10	Planning Application	

Town Planners & Architects
MARTIN CRITCHELL ARCHITECTS
Metro House ■ Northgate ■ Chichester ■ West Sussex ■ PO19 1BE
tel 01243 531036 fax 01243 782917 e-mail info@mcarchitects.co.uk web www.martincritchell-architects.co.uk

For
Stereopsis Ltd

Project
Medical Centre conversion
United Reform Church
Shelley Road
Worthing

Drawing	Scale
Site Plan	1:500
Basement Plan	1:100
Ground Floor Plan	1:100

Date 07.05.10 Drawn BTW Checked

Job number	Drawing number	Revision
09.037	05	H

Notes

1. Do not scale from this drawing, except for planning purposes. Use figured dimensions only.
2. All dimensions must be checked on site prior to commencement of work.
3. Where applicable this drawing is to be read in conjunction with other consultants' drawings.
4. O.S. Licence LIG 0337.
5. This drawing is the copyright of Martin Critchell Architects.

T.P. OFFICE COPY

BOROUGH OF WORTHING
DEPOSITED 13.10.10
TP REF No.
WB/ 10 / 0674 /FULL

REVISED PLAN
WORTHING BOROUGH COUNCIL
22 OCT 2010
CONSENT GRANTED
SUBJECT TO CONDITIONS

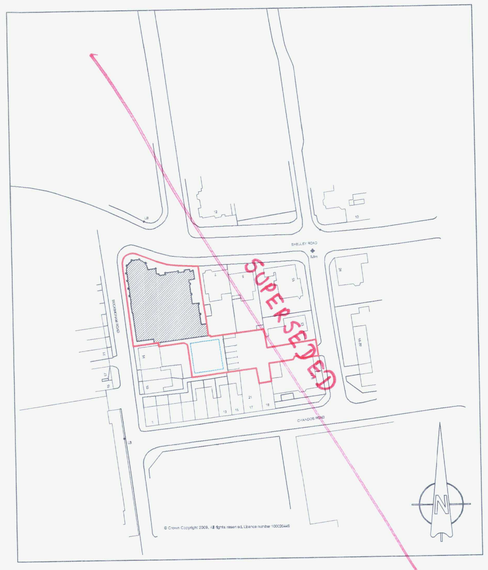

LOCATION PLAN
Scale 1:1250

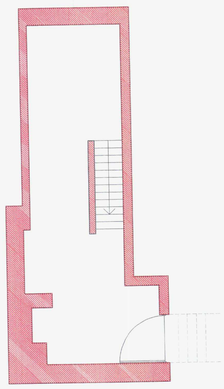

BASEMENT FLOOR PLAN
Scale 1:100

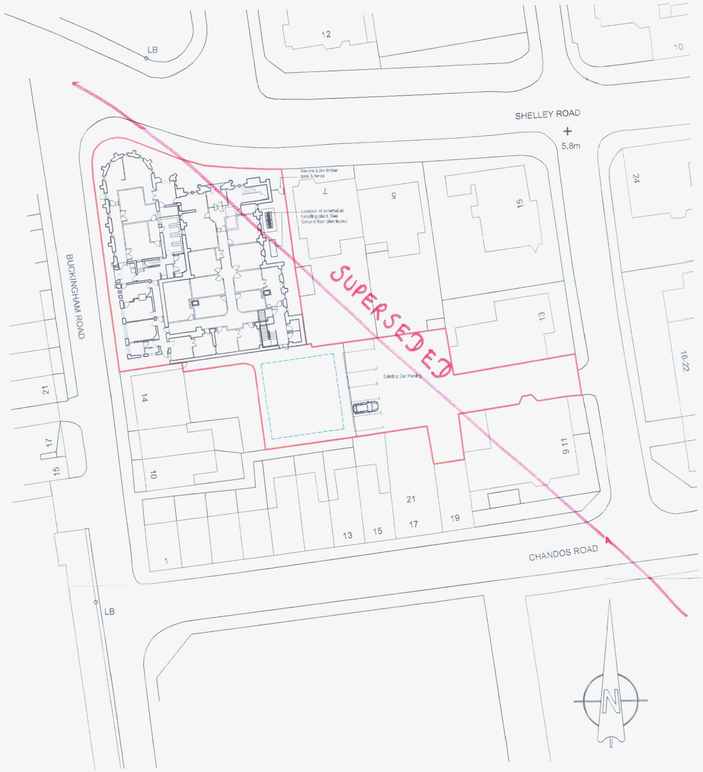

PROPOSED SITE PLAN
Scale 1:500

GROUND FLOOR PLAN
Scale 1:100

Rev	Date	Amendment	Checked
J	11.10.10	Air risers moved	
H	14.09.10	Reference removed	
G	30.06.10	Planning Application	

Town Planners & Architects
MARTIN CRITCHELL ARCHITECTS
Metro House ■ Northgate ■ Chichester ■ West Sussex ■ PO19 1BE
tel 01243 531036 fax 01243 782917 e-mail info@mcarchitects.co.uk web www.martincritchell-architects.co.uk

For
Stereopsis Ltd

Project
Medical Centre conversion
United Reform Church
Shelley Road
Worthing

Drawing	Scale
Site Plan	1:500
Basement Plan	1:100
Ground Floor Plan	1:100

Date 07.05.10 Drawn BTW Checked

Job number	Drawing number	Revision
09.037	05	J

0 1 2 4 6 10 14

Scale (m)



SECTION A-A
Scale 1:100

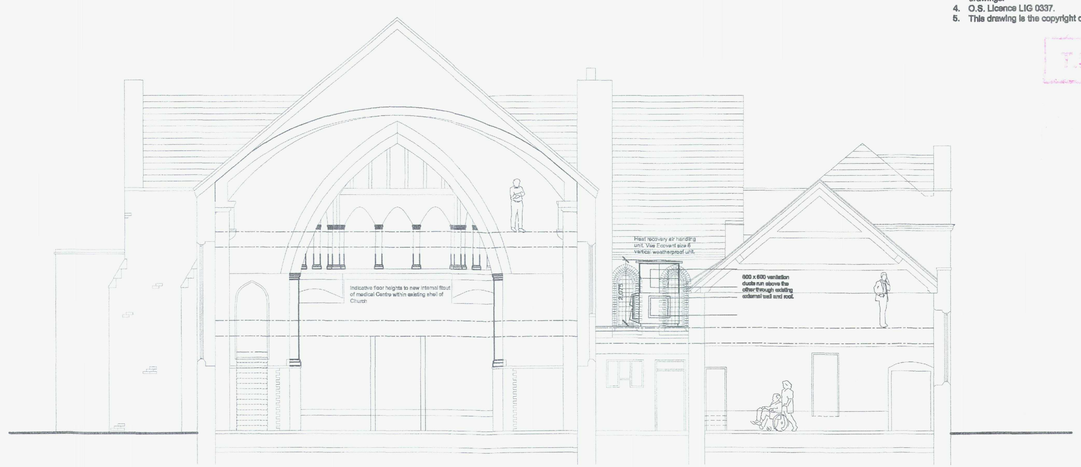

SECTION B-B
Scale 1:100

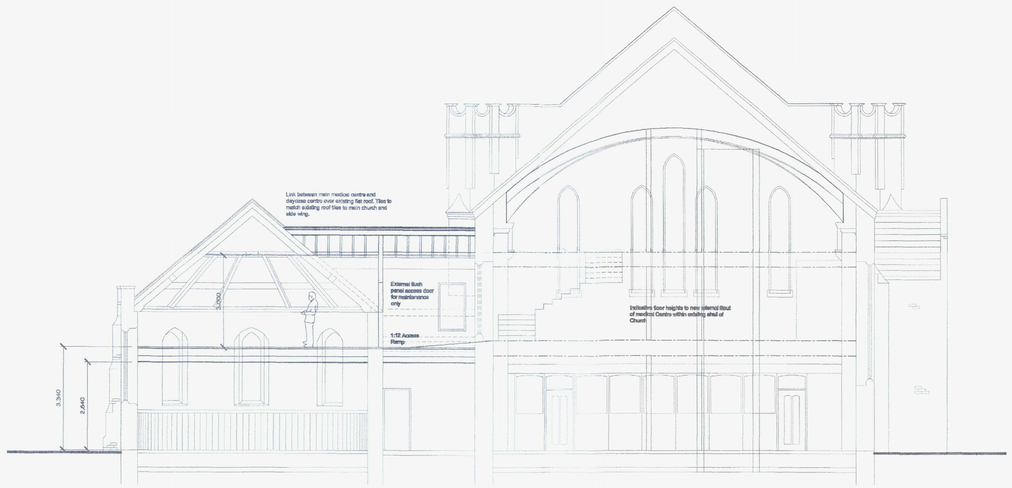

SECTION C-C
Scale 1:100

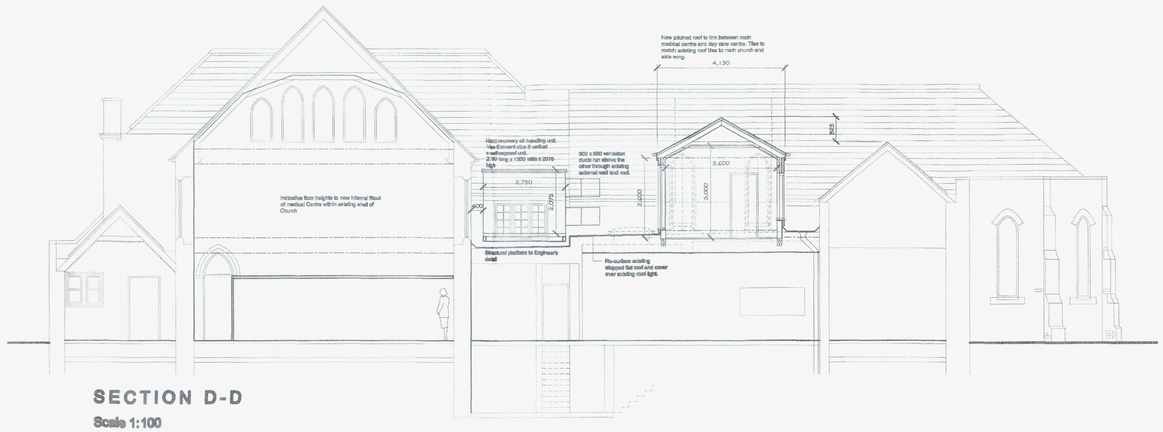

SECTION D-D
Scale 1:100

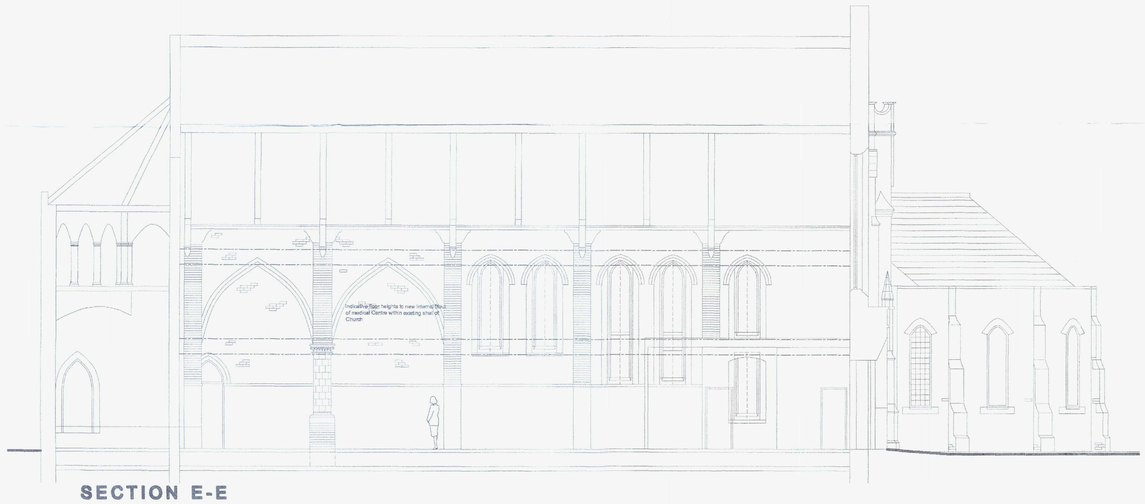

SECTION E-E
Scale 1:100

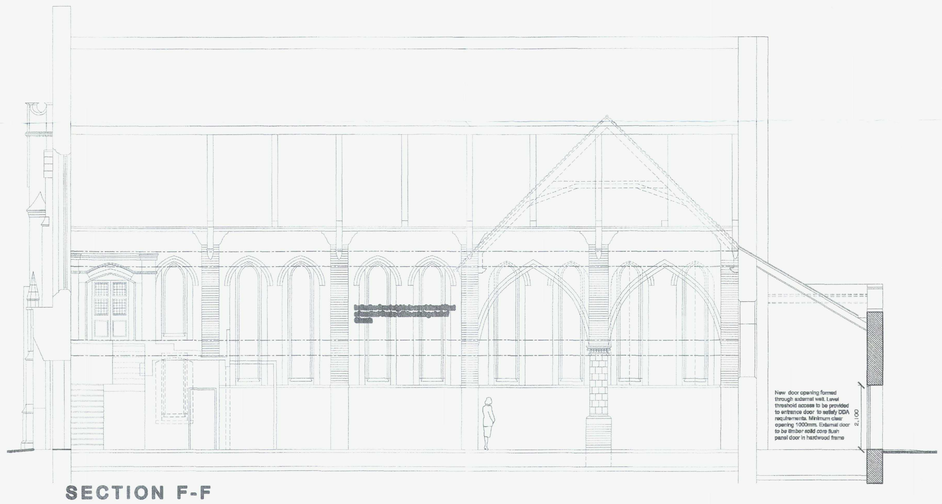

SECTION F-F
Scale 1:100

Notes

1. Do not scale from this drawing, except for planning purposes. Use figured dimensions only.
2. All dimensions must be checked on site prior to commencement of work.
3. Where applicable this drawing is to be read in conjunction with other consultants' drawings.
4. O.S. Licence LIG 0337.
5. This drawing is the copyright of Martin Critchell Architects.

PLANNING COPY

05.08.10

10 0674/404

Rev	Date	Amendment	Checked

Town Planners & Architects

MARTIN CRITCHELL ARCHITECTS

Metro House ■ Northgate ■ Chichester ■ West Sussex ■ PO19 1BE

tel 01243 531036 fax 01243 782917 e-mail info@mcarchitects.co.uk web www.martincritchell-architects.co.uk

For **Stereopsis Ltd**

Project

Medical Centre conversion
United Reform Church
Shelley Road
Worthing

Drawing: **Proposed Sections**

Scale: **1:100**

Date **03.02.10** Drawn **BTW** Checked

Job number	Drawing number	Revision
09.037	07	

Notes

1. Do not scale from this drawing, except for planning purposes. Use figured dimensions only.
2. All dimensions must be checked on site prior to commencement of work.
3. Where applicable this drawing is to be read in conjunction with other consultants' drawings.
4. O.S. Licence LIG 0337.
5. This drawing is the copyright of Martin Critchell Architects.

BOROUGH OF WORTHING
DEPOSITED 13.10.10
TP REF No.
WB/ 10 / 0674 FULL

WORTHING BOROUGH COUNCIL
REVISED PLAN 22 OCT 2010
CONSENT GRANTED
SUBJECT TO CONDITIONS

T.P. OFFICE COPY



PROPOSED NORTH ELEVATION

Scale 1:100



PROPOSED SOUTH ELEVATION

Scale 1:100



PROPOSED WEST ELEVATION

Scale 1:100



PROPOSED EAST ELEVATION

Scale 1:100

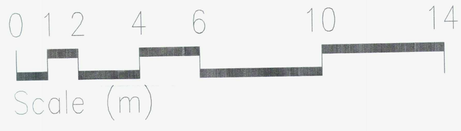

Rev	Date	Amendment	Checked
B	11.10.10	Air risers moved	
A	14.09.10	Reference removed	

Town Planners & Architects
MARTIN CRITCHELL ARCHITECTS
Metro House ■ Northgate ■ Chichester ■ West Sussex ■ PO19 1BE
tel 01243 531036 fax 01243 782917 e-mail info@mcarchitects.co.uk web www.martincritchell-architects.co.uk

For
Stereopsis Ltd

Project
Medical Centre conversion
United Reform Church
Shelley Road
Worthing

Drawing
Proposed Elevations

Scale
1:100

Date 03.02.10 Drawn BTW Checked

Job number	Drawing number	Revision
09.037	08	B