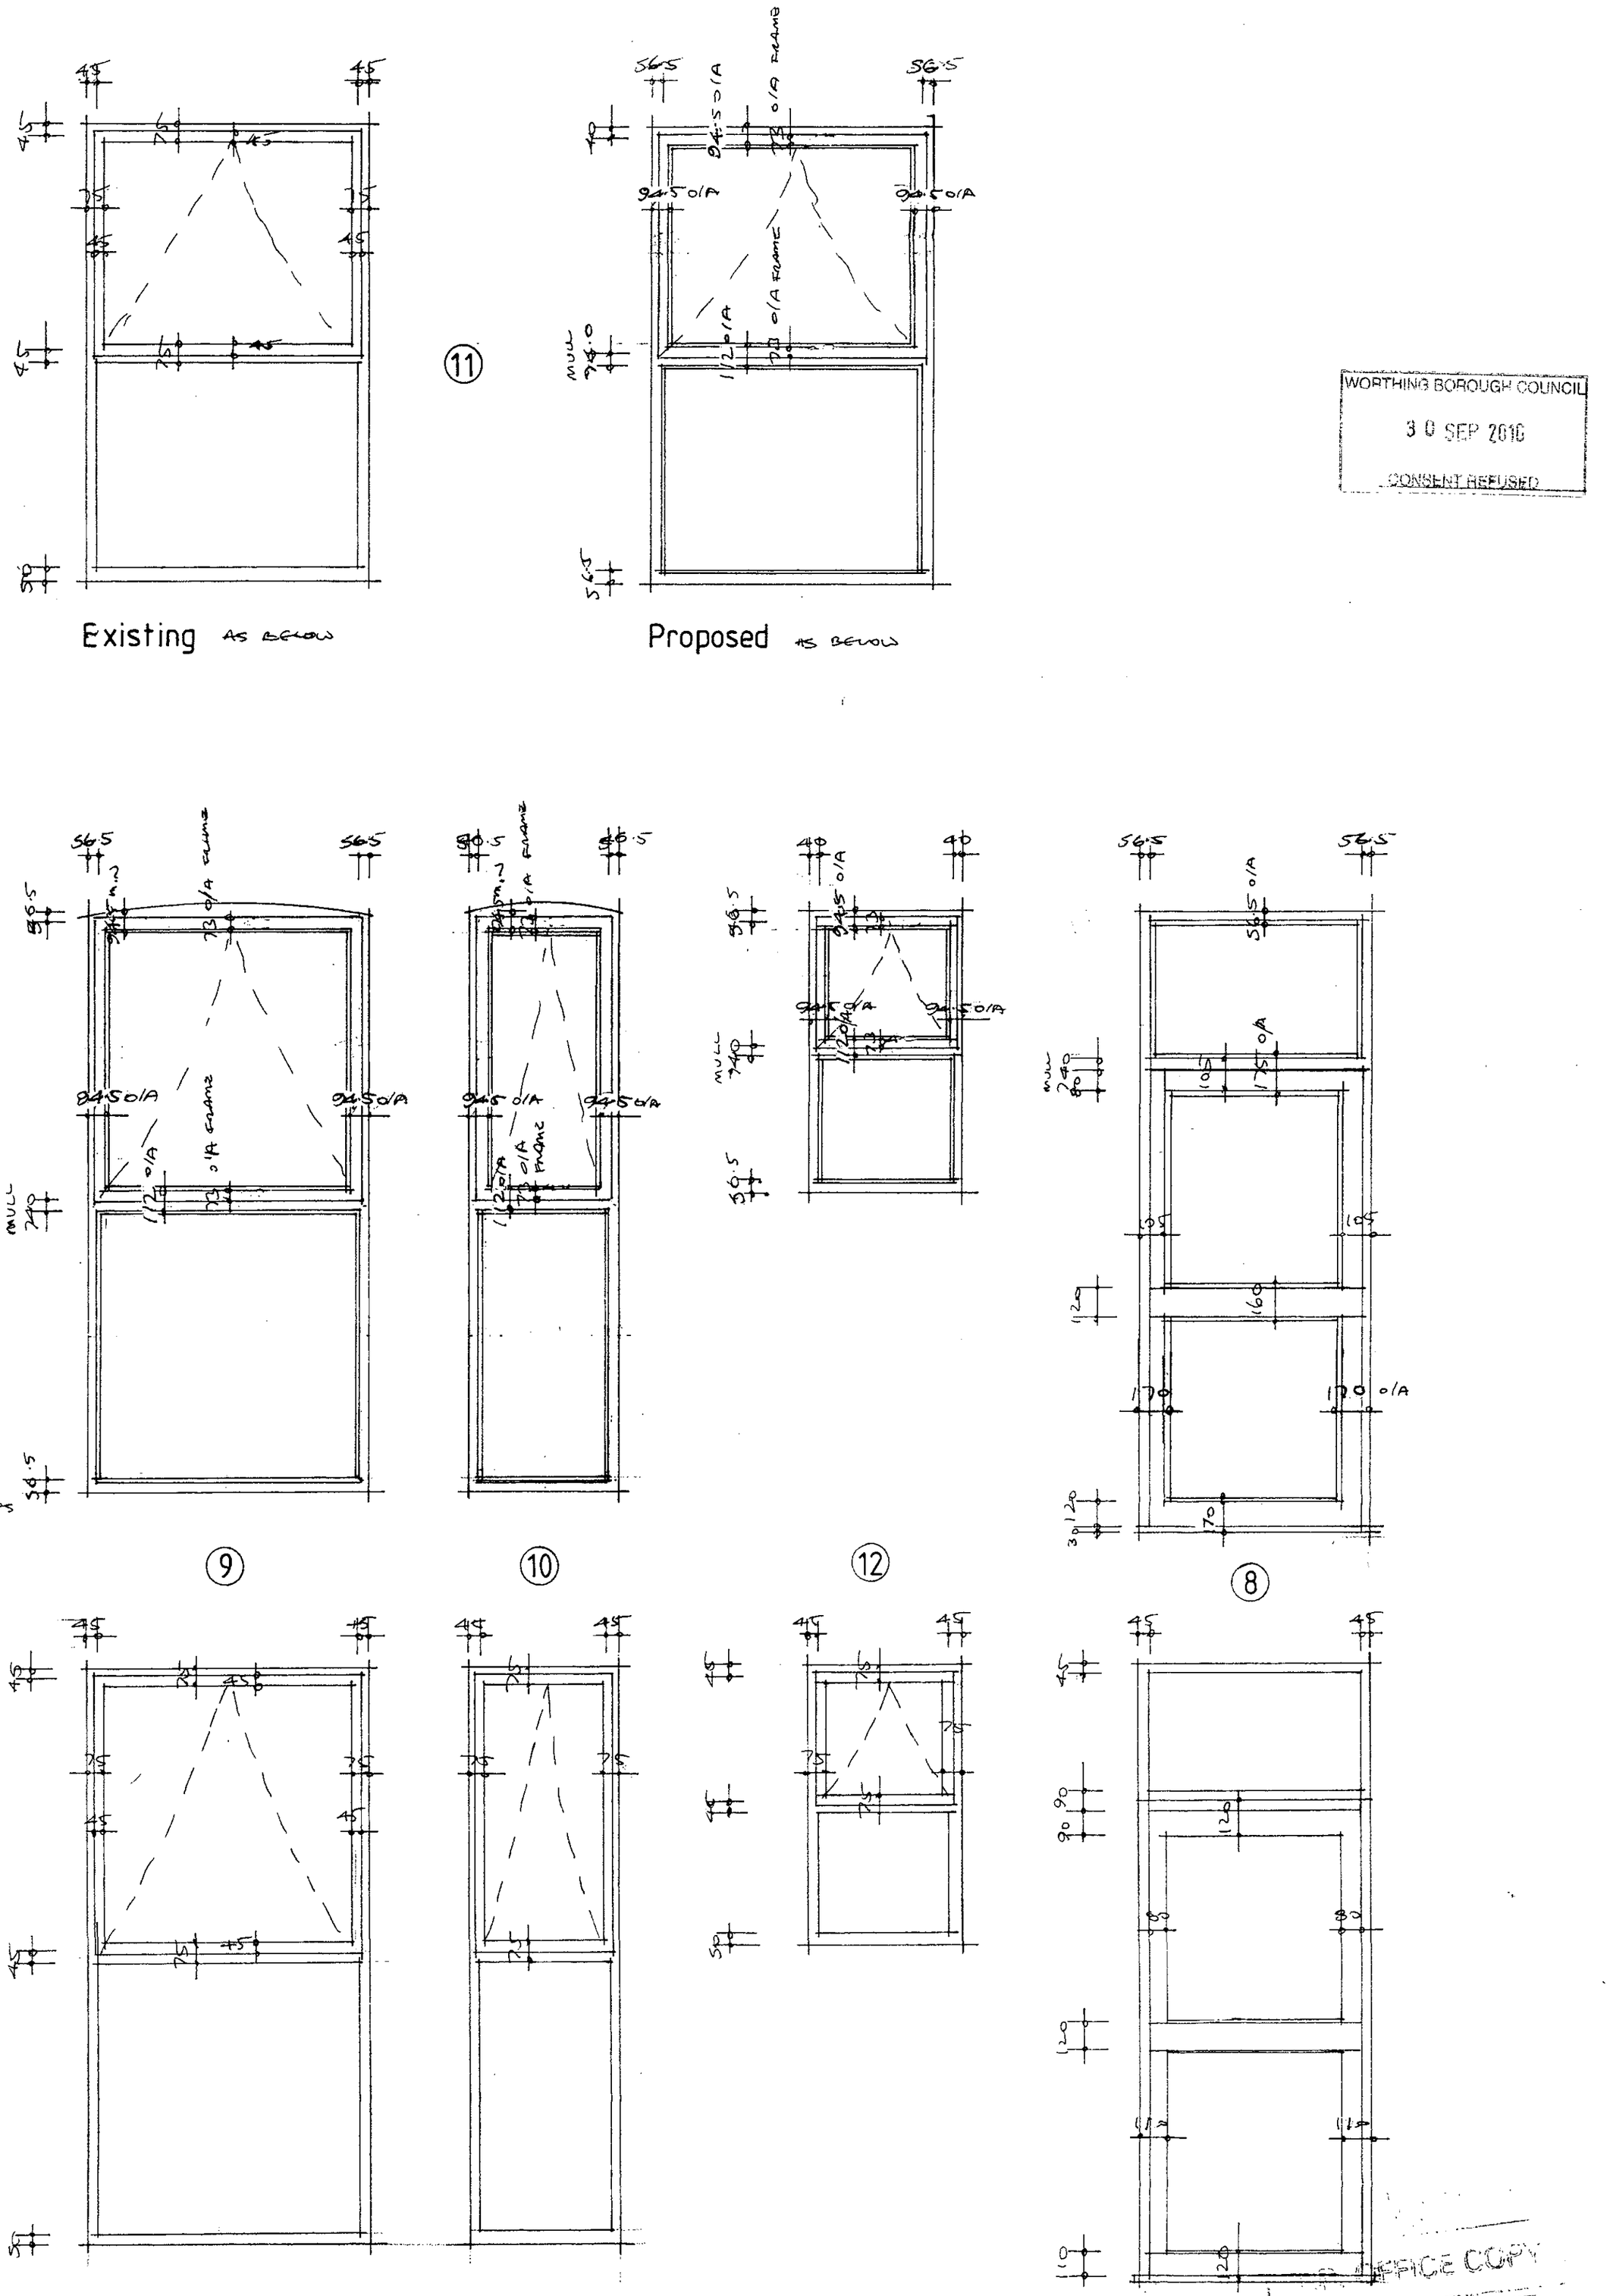


All electrical works to meet requirements of Part P (Electrical Safety) installation to be designed installed, inspected and tested by person competent to do so. Council to be satisfied that Part P has been complied with. by issuing of appropriate BS7671 electrical installation certificate for works by person competent to issue same

AJ SALTER & SON
Architectural Technicians
and Surveyors
50 WINDSOR ROAD, WORTHING,
WEST SUSSEX, BN11 2LY
Tel/Fax: (01903 209496)
E-mail: ajsalterandson@hotmail.com

C		
B	WINDOW DIMS ADDED TO MATCH 6/63/FULL	JUNE 10 B
A	ADDITIONAL DIMENSIONS ADDED WB	JAN 10 B

Client	KINGSWAY HOTEL		
Address	117 - 119 Marine Parade : Worthing		
Drawing	WINDOW DETAILS		No. 1909 : 4 B A
Scale	1:20	Drawn B	Date Nov '09