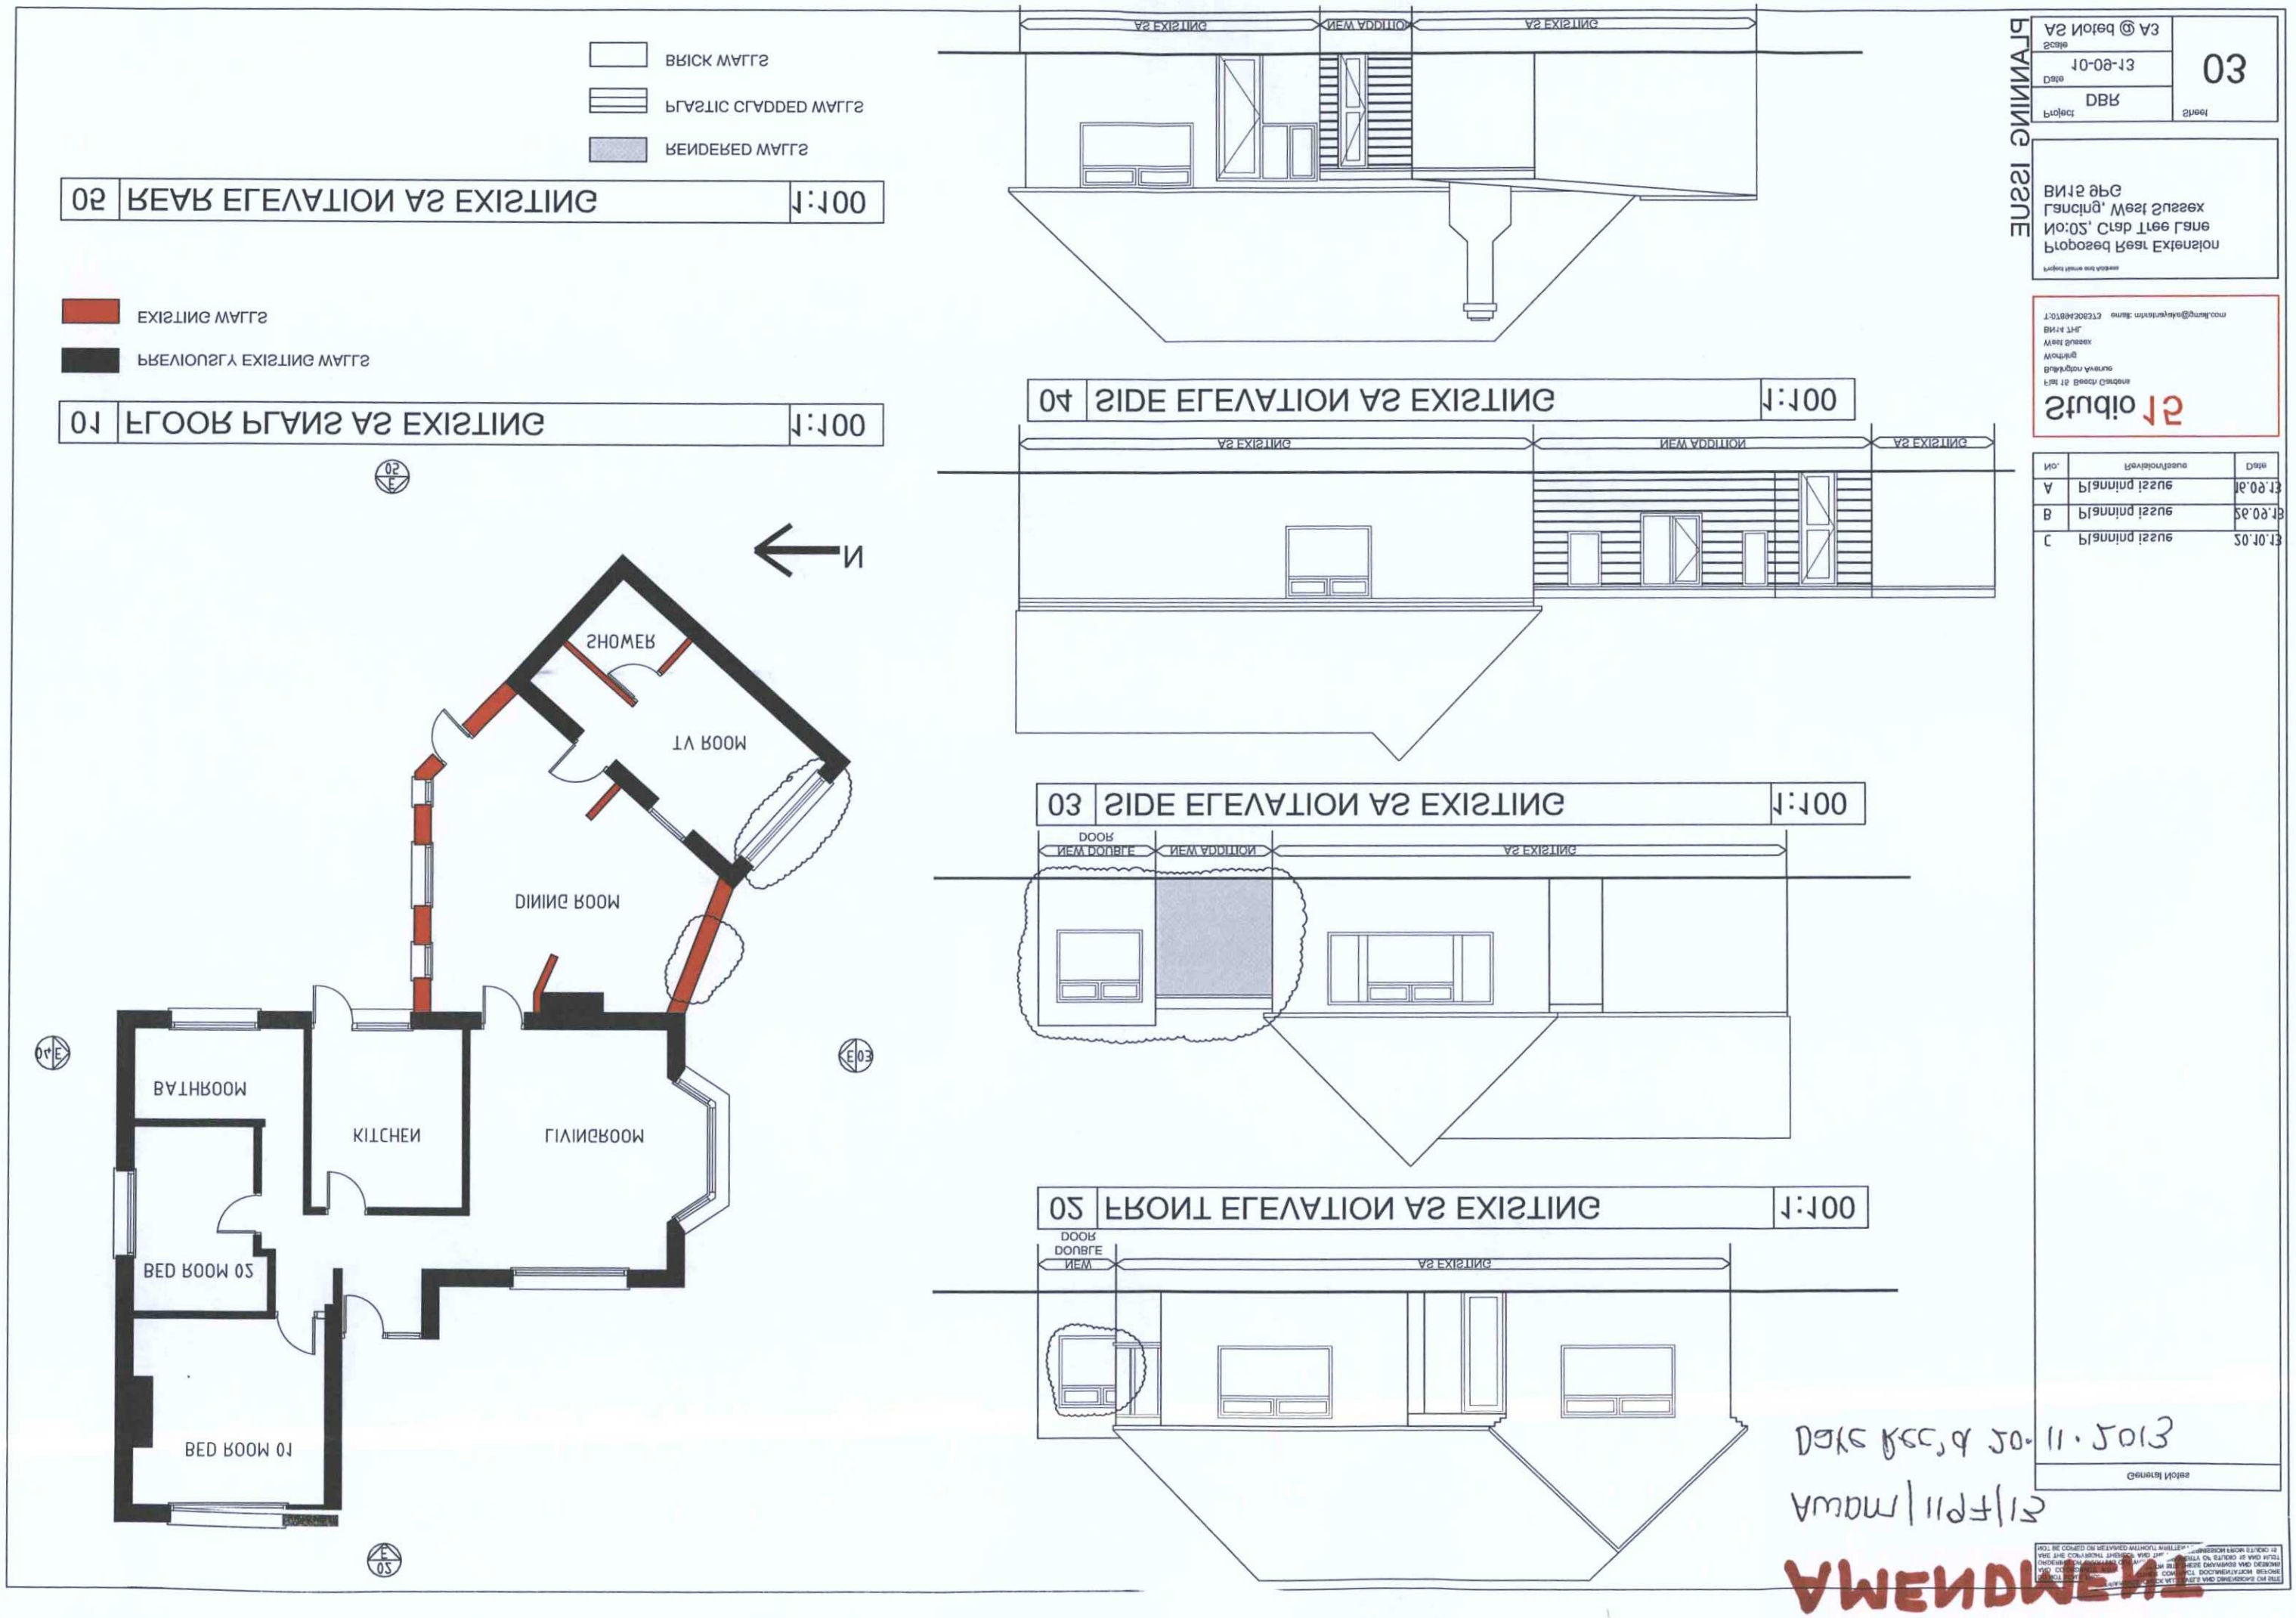

BRICK WALLS
PLASTIC CLADDED WALLS
RENDERED WALLS
EXISTING WALLS
PREVIOUSLY EXISTING WALLS
01 FLOOR PLANS AS EXISTING 1:100
02 REAR ELEVATION AS EXISTING 1:100
03 SIDE ELEVATION AS EXISTING 1:100
04 SIDE ELEVATION AS EXISTING 1:100
05 FRONT ELEVATION AS EXISTING 1:100
N
SHOWER
TV ROOM
DINING ROOM
BATHROOM
KITCHEN
LIVINGROOM
BED ROOM 02
BED ROOM 01
AS EXISTING
NEW ADDITION
DOOR
NEW DOUBLE
Project
DBR
Date
10-09-13
Scale
AS Noted @ A3
Sheet
03
Proposed Rear Extension
No:02, Crab Tree Lane
Lancing, West Sussex
BN15 9PG
Project Name and Address
Studio 15
First 15 Beech Gardens
Bulkington Avenue
Worthing
West Sussex
BN14 7HL
T:07884308373 email: mirtrayaye@gmail.com
No.
Revision/Issue
Date
A
Planning issue
16.09.13
B
Planning issue
26.09.13
C
Planning issue
20.10.13
General Notes
Date Rec'd 20.11.2013
AWDM/1127/13
AMENDMENT