

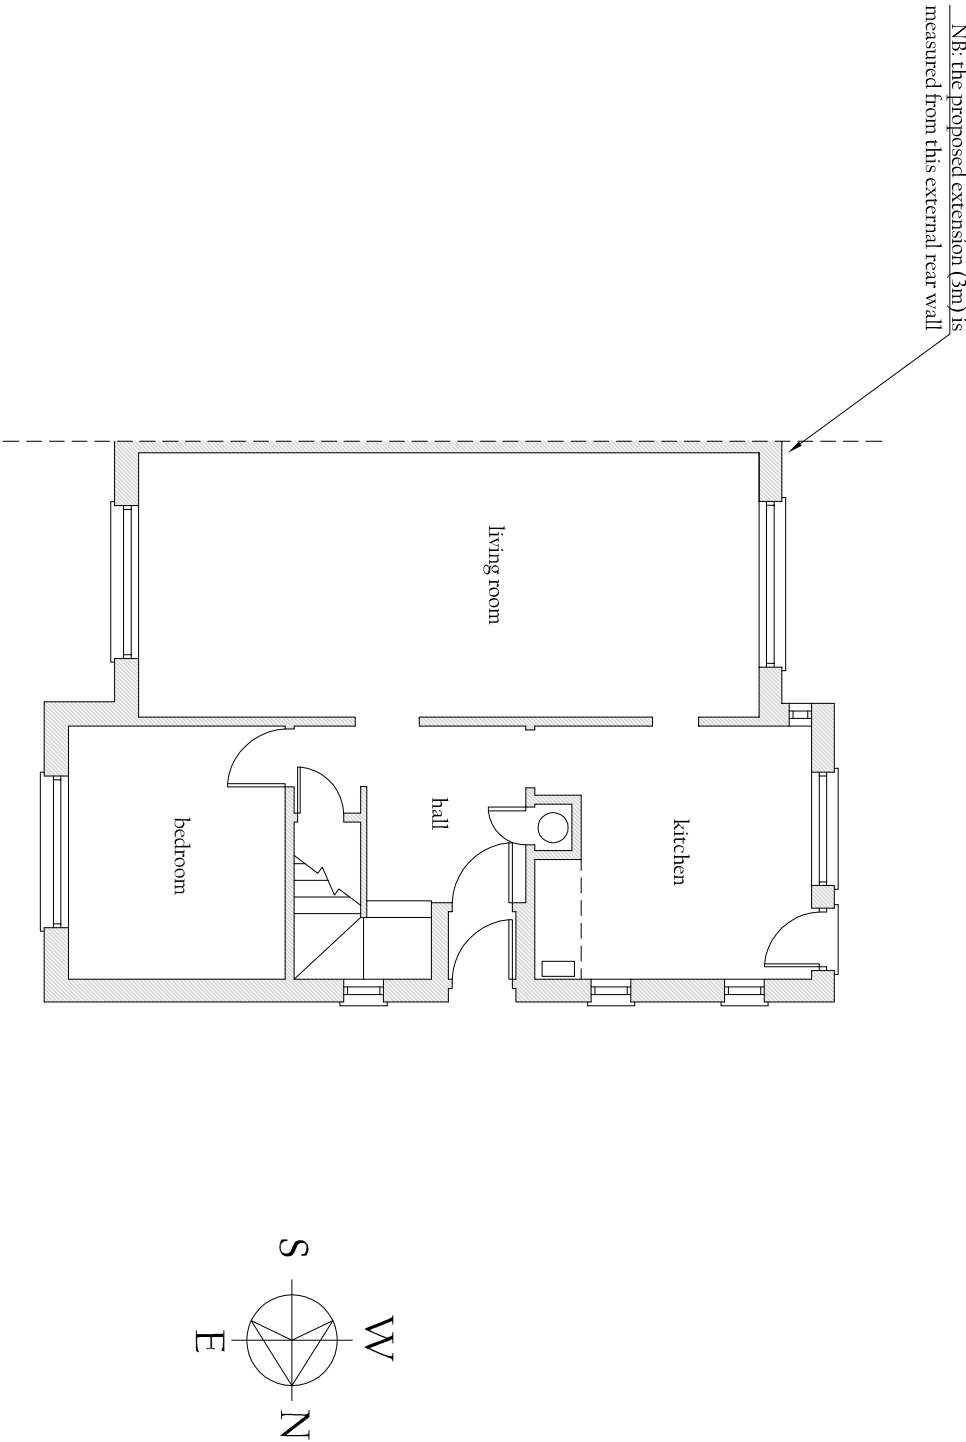
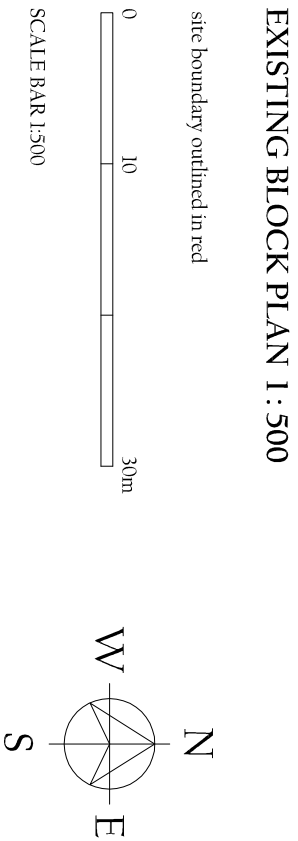



An application for compliance of Permitted Development for a roof extension of less than 50 cubic metres volume, a single storey rear extension less than 3m high and 3m deep (measured from the existing rear wall) and demolition of the existing single storey garage building.

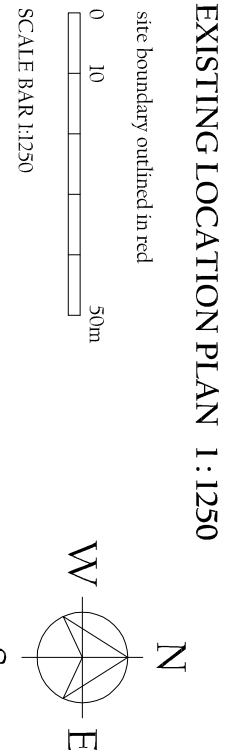


EXISTING GROUND FLOOR PLAN 1:100

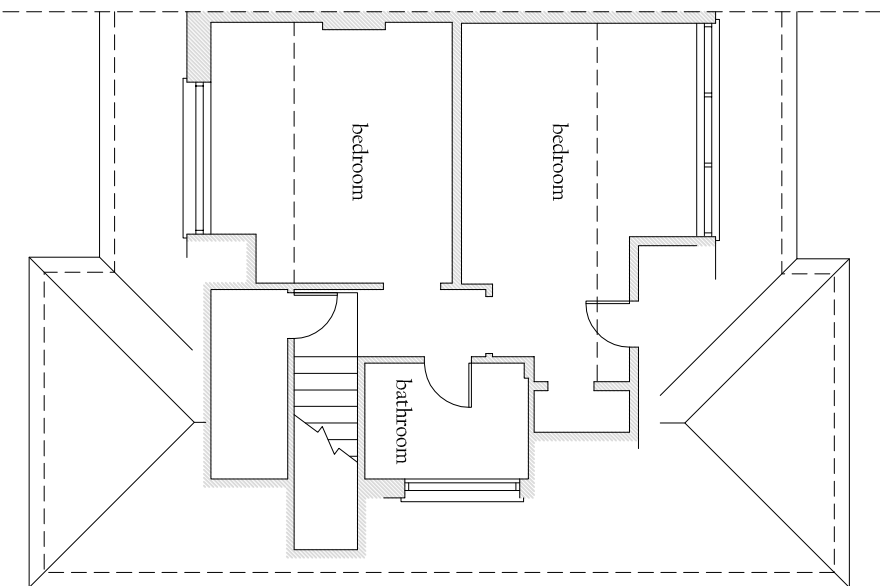


EXISTING 1ST FLOOR PLAN 1:100

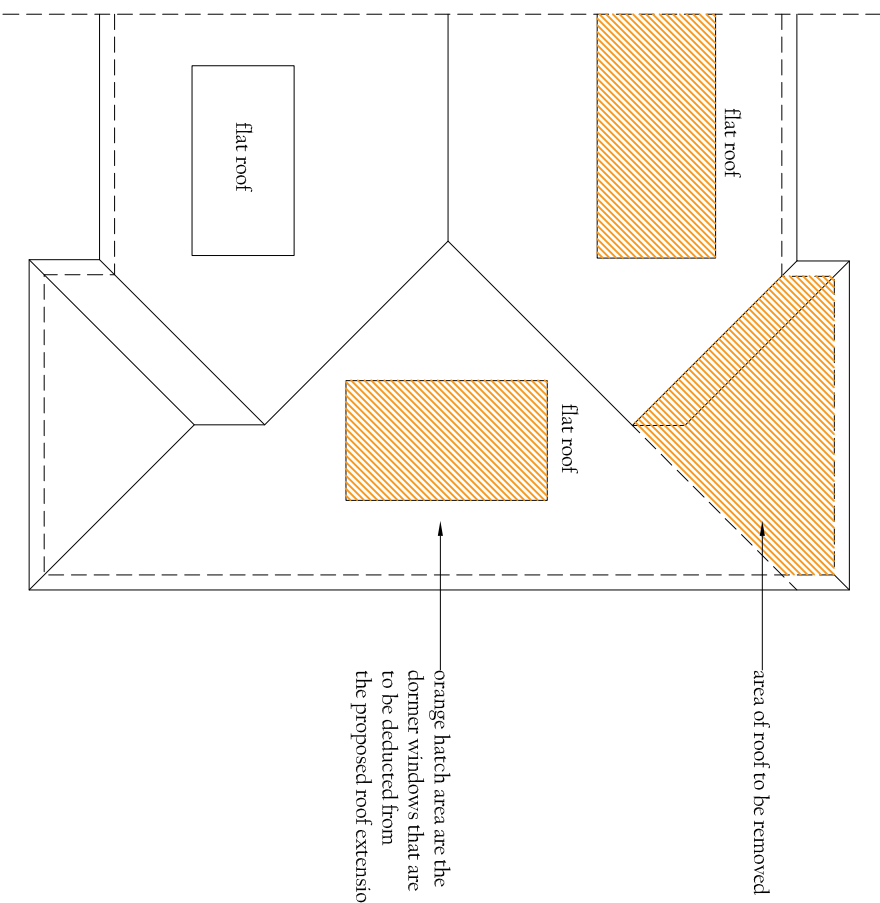


EXISTING ROOF PLAN 1:100

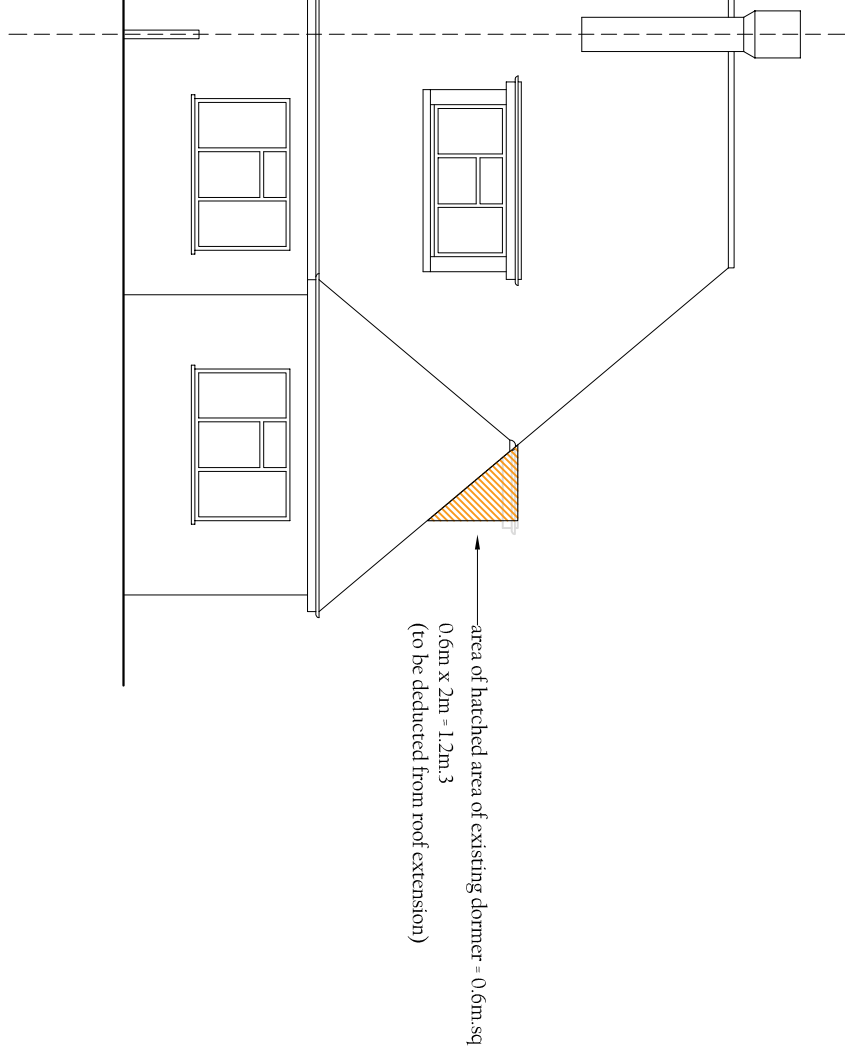


EXISTING FRONT ELEVATION 1:100
(FACING EAST)

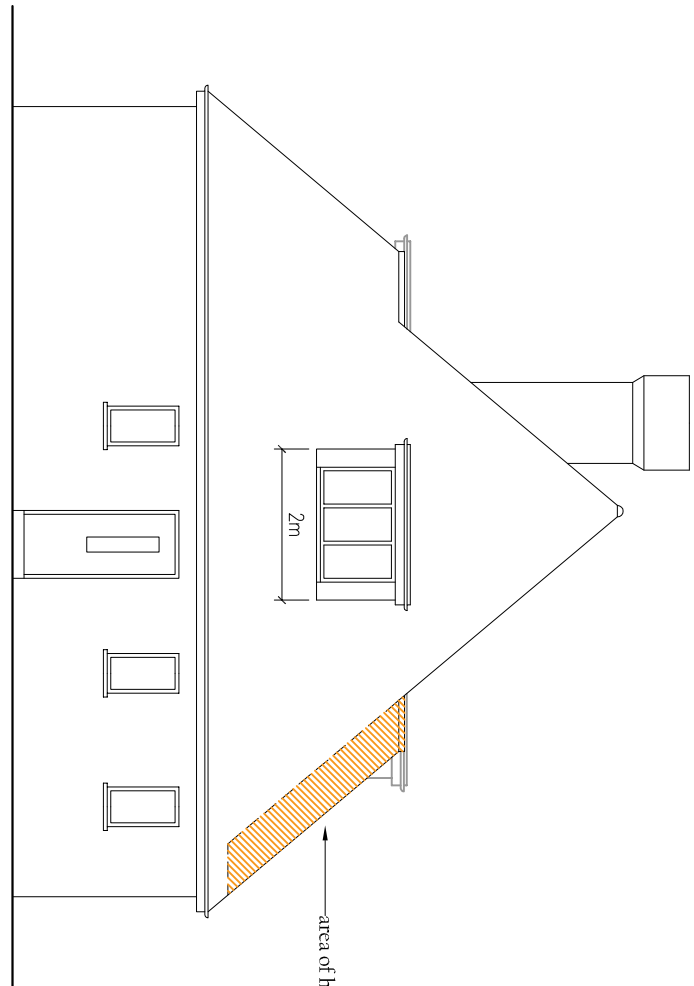

EXISTING SIDE ELEVATION 1:100
(FACING NORTH)

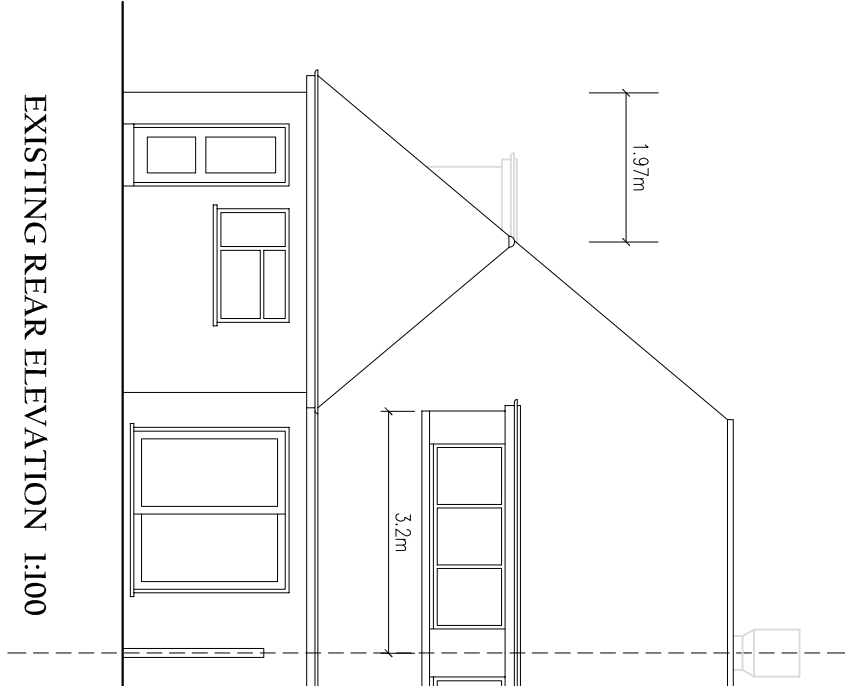

EXISTING REAR ELEVATION 1:100
(FACING WEST)

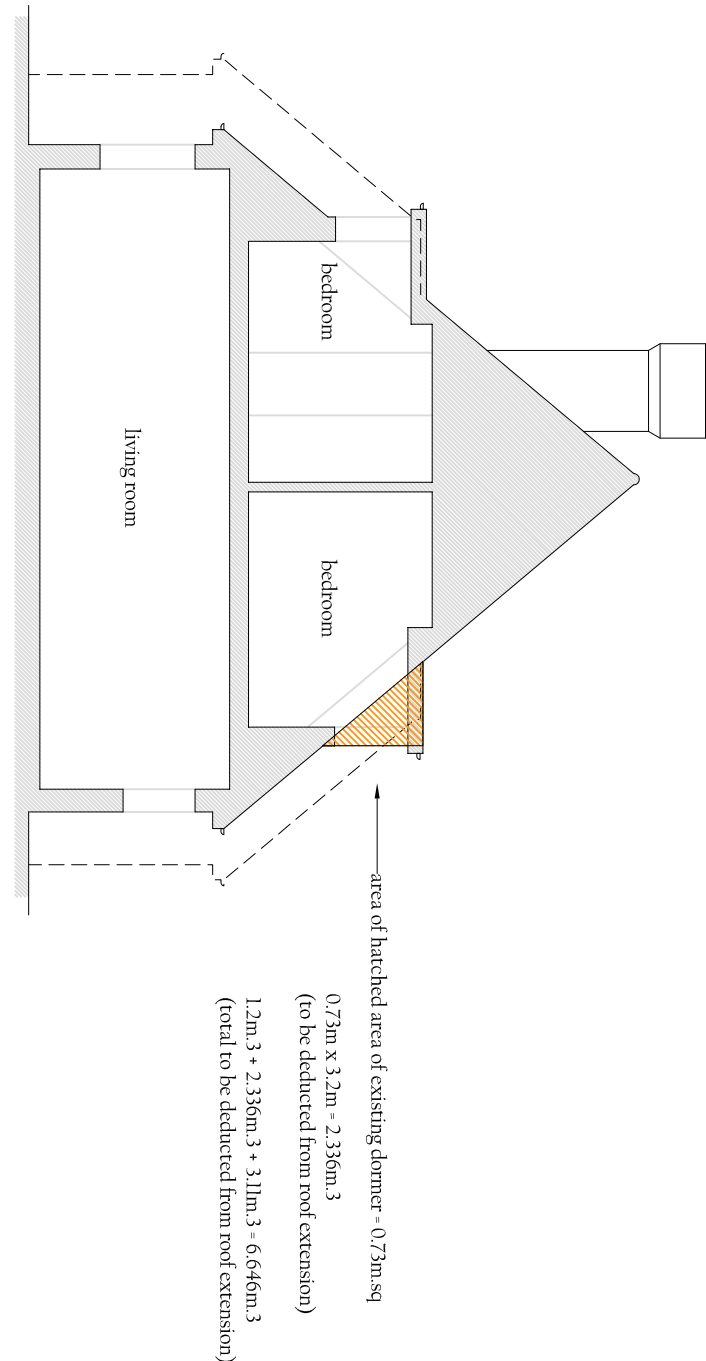

EXISTING SECTION 1:100

JAMES BRECKELL : ARCHITECT : ARB : RIBA

89 Old Fort Road, Shoreham by Sea, West Sussex, BN43 5HA Tel 07733 268 297, Email: james@breckell.co.uk