

SCALE 1 to 100

## SITE PLAN

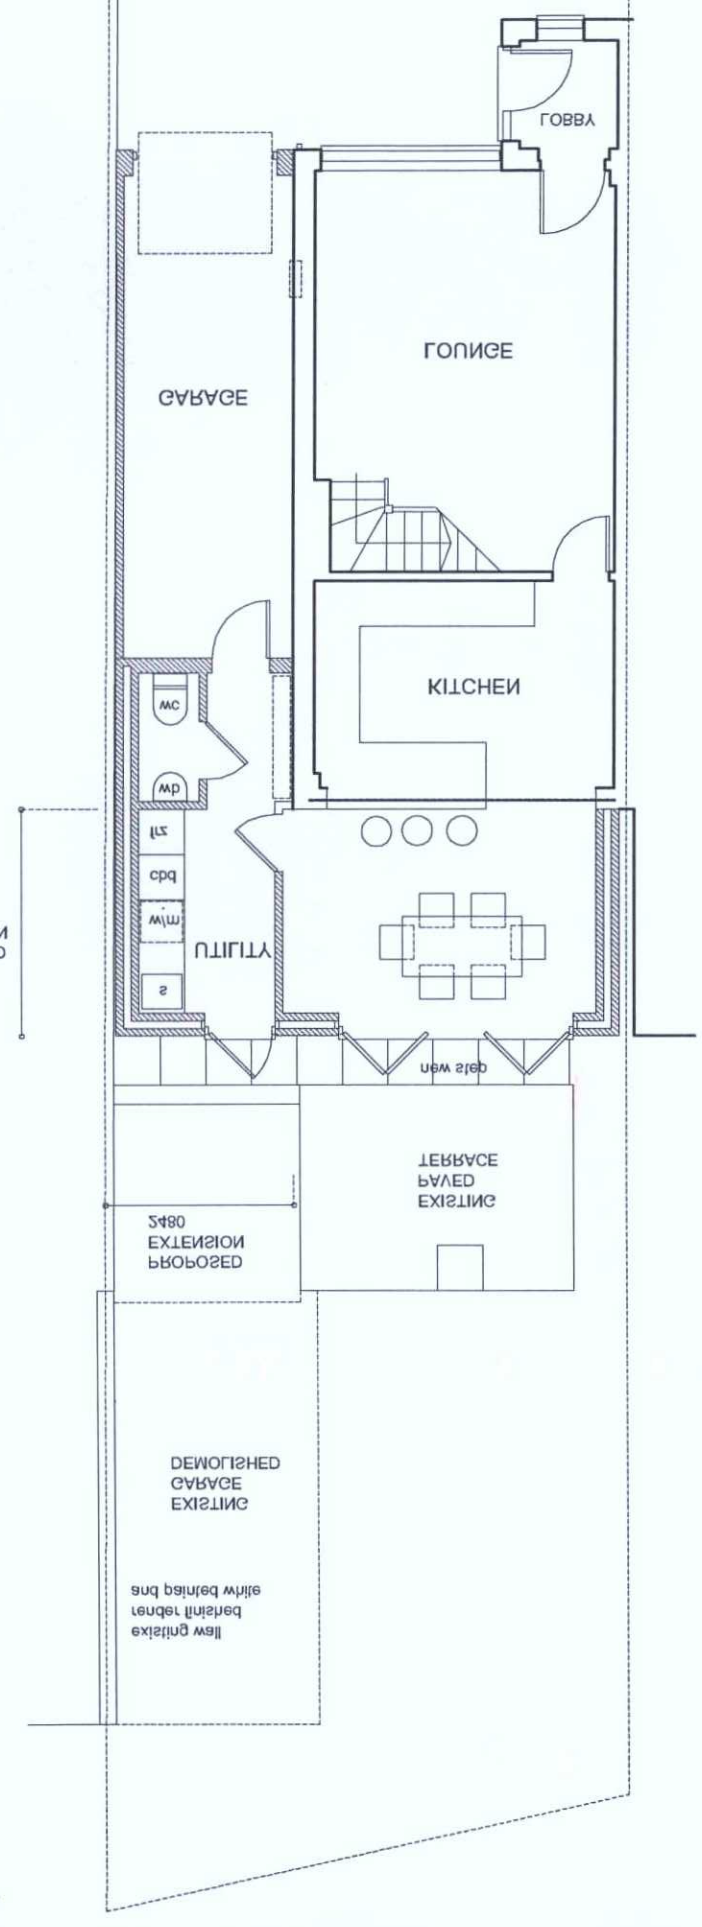


SCALE 1 to 50

## GROUND FLOOR PLAN

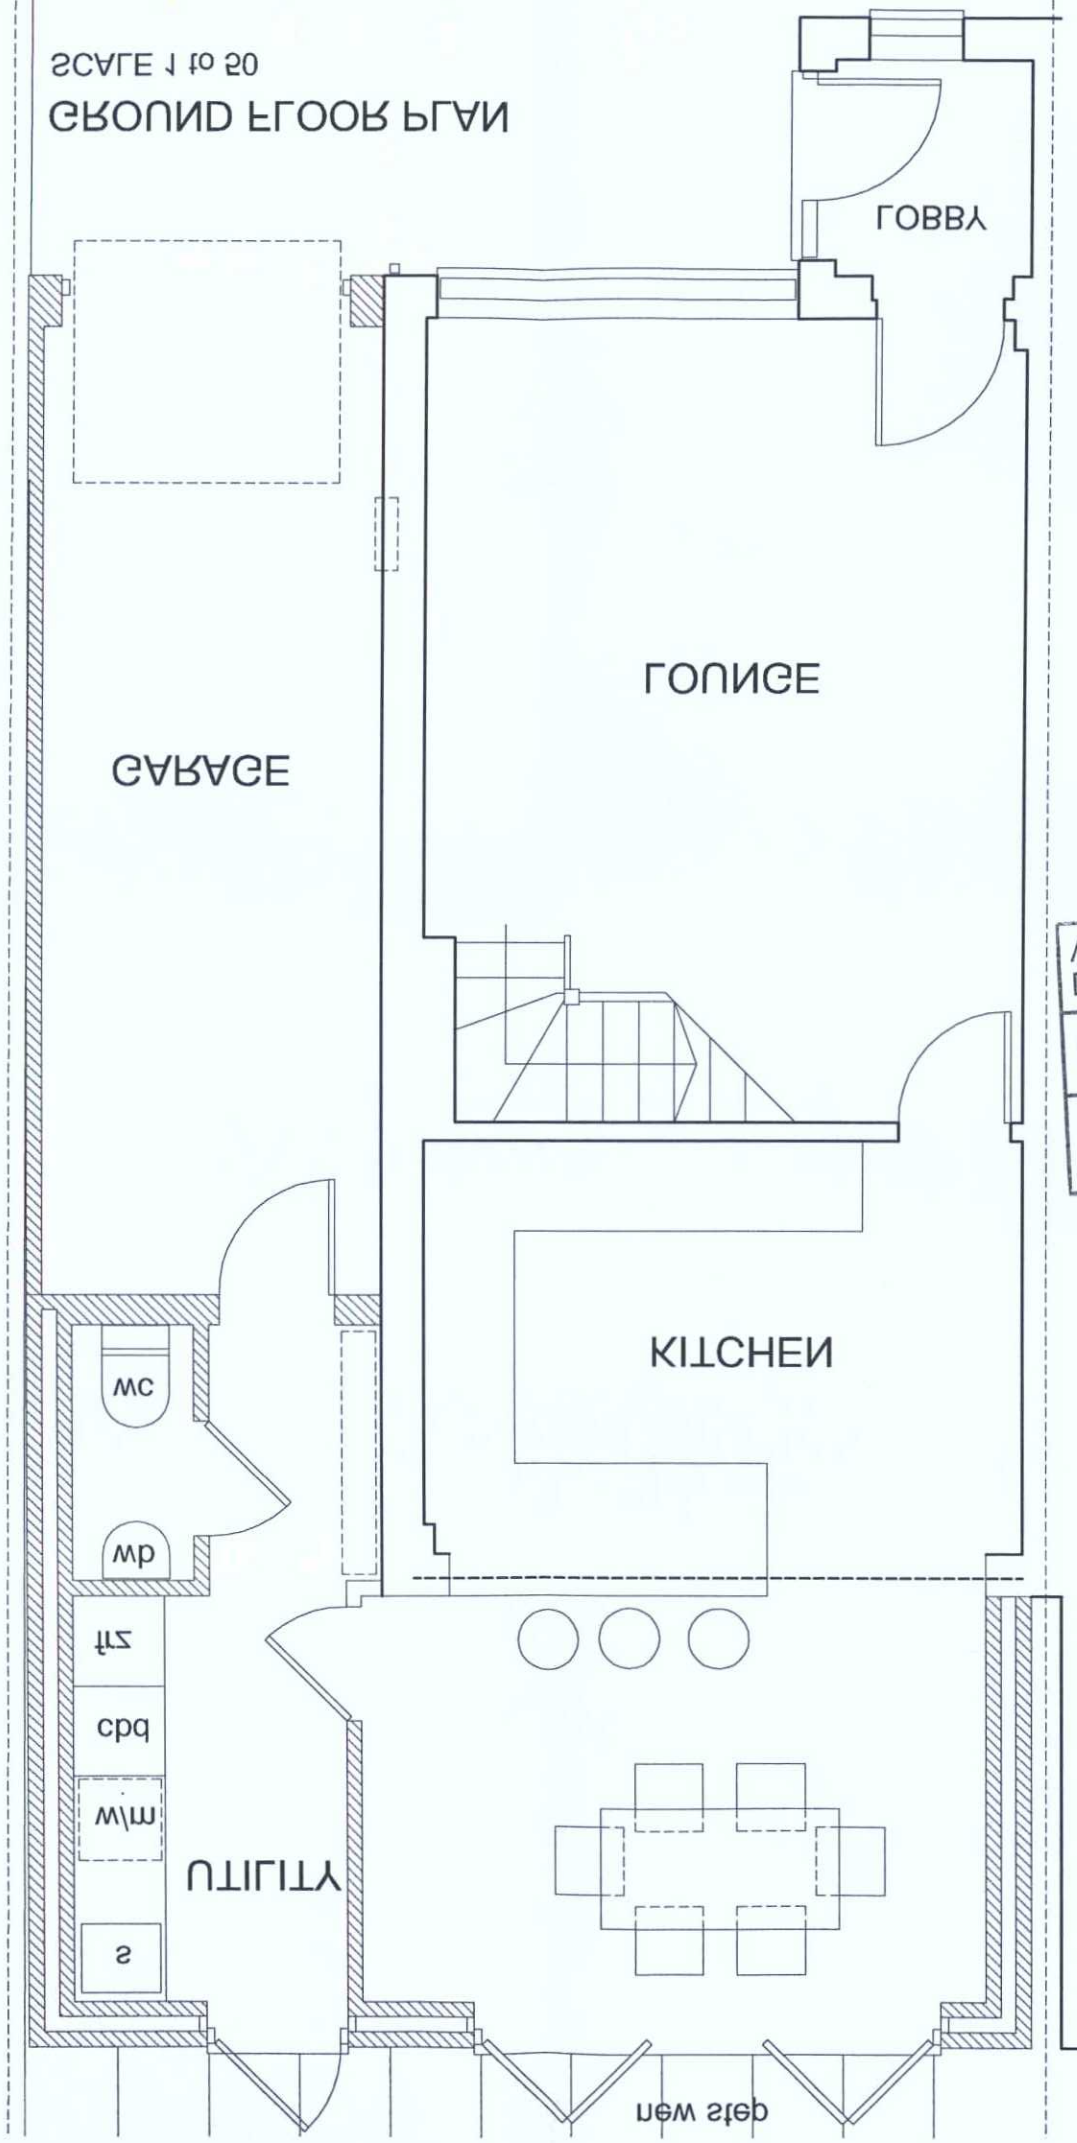


| | |
|---|---|
| VALID DATE | 11/01/12. |
| PLAN | AMDM 15/01/12. |

PLANNING SERVICES
ADUR & WORTHING

N

AMENDMENT

PARTNERSHIP
PLACE

18 Middleton Avenue Hove Sussex BN3 4PJ
Tel+Fax 01273 424888 pagpartnership@btinternet.com

| | |
|---|---|
| Date 17.08.12 | Revision B. |
| Drawing Number 10 | |
| Job Number 12230 | Scale 1 : 50 / 1 : 100 |

Drawing Title
PROPOSED
BUILDING AS
GROUND FLOOR PLAN

Job Title
PROPOSED REAR AND
SIDE EXTENSION

Client
Mr & Mrs George
5 The Furzehall
Shoreham-by-Sea
BN43 5GZ

**REV B:** 07.08.12 Side extension plan/flr
flush with front elevation
**REV A:** 08.08.12 Length of side extension
increased by 2.0m

**PAPER SIZE A3**

SCALE 1 to 50

0m 1m 2m 3m 4m 5m

SCALE 1 to 100

0m 1m 2m 3m 4m 5m 6m 7m 8m 9m 10