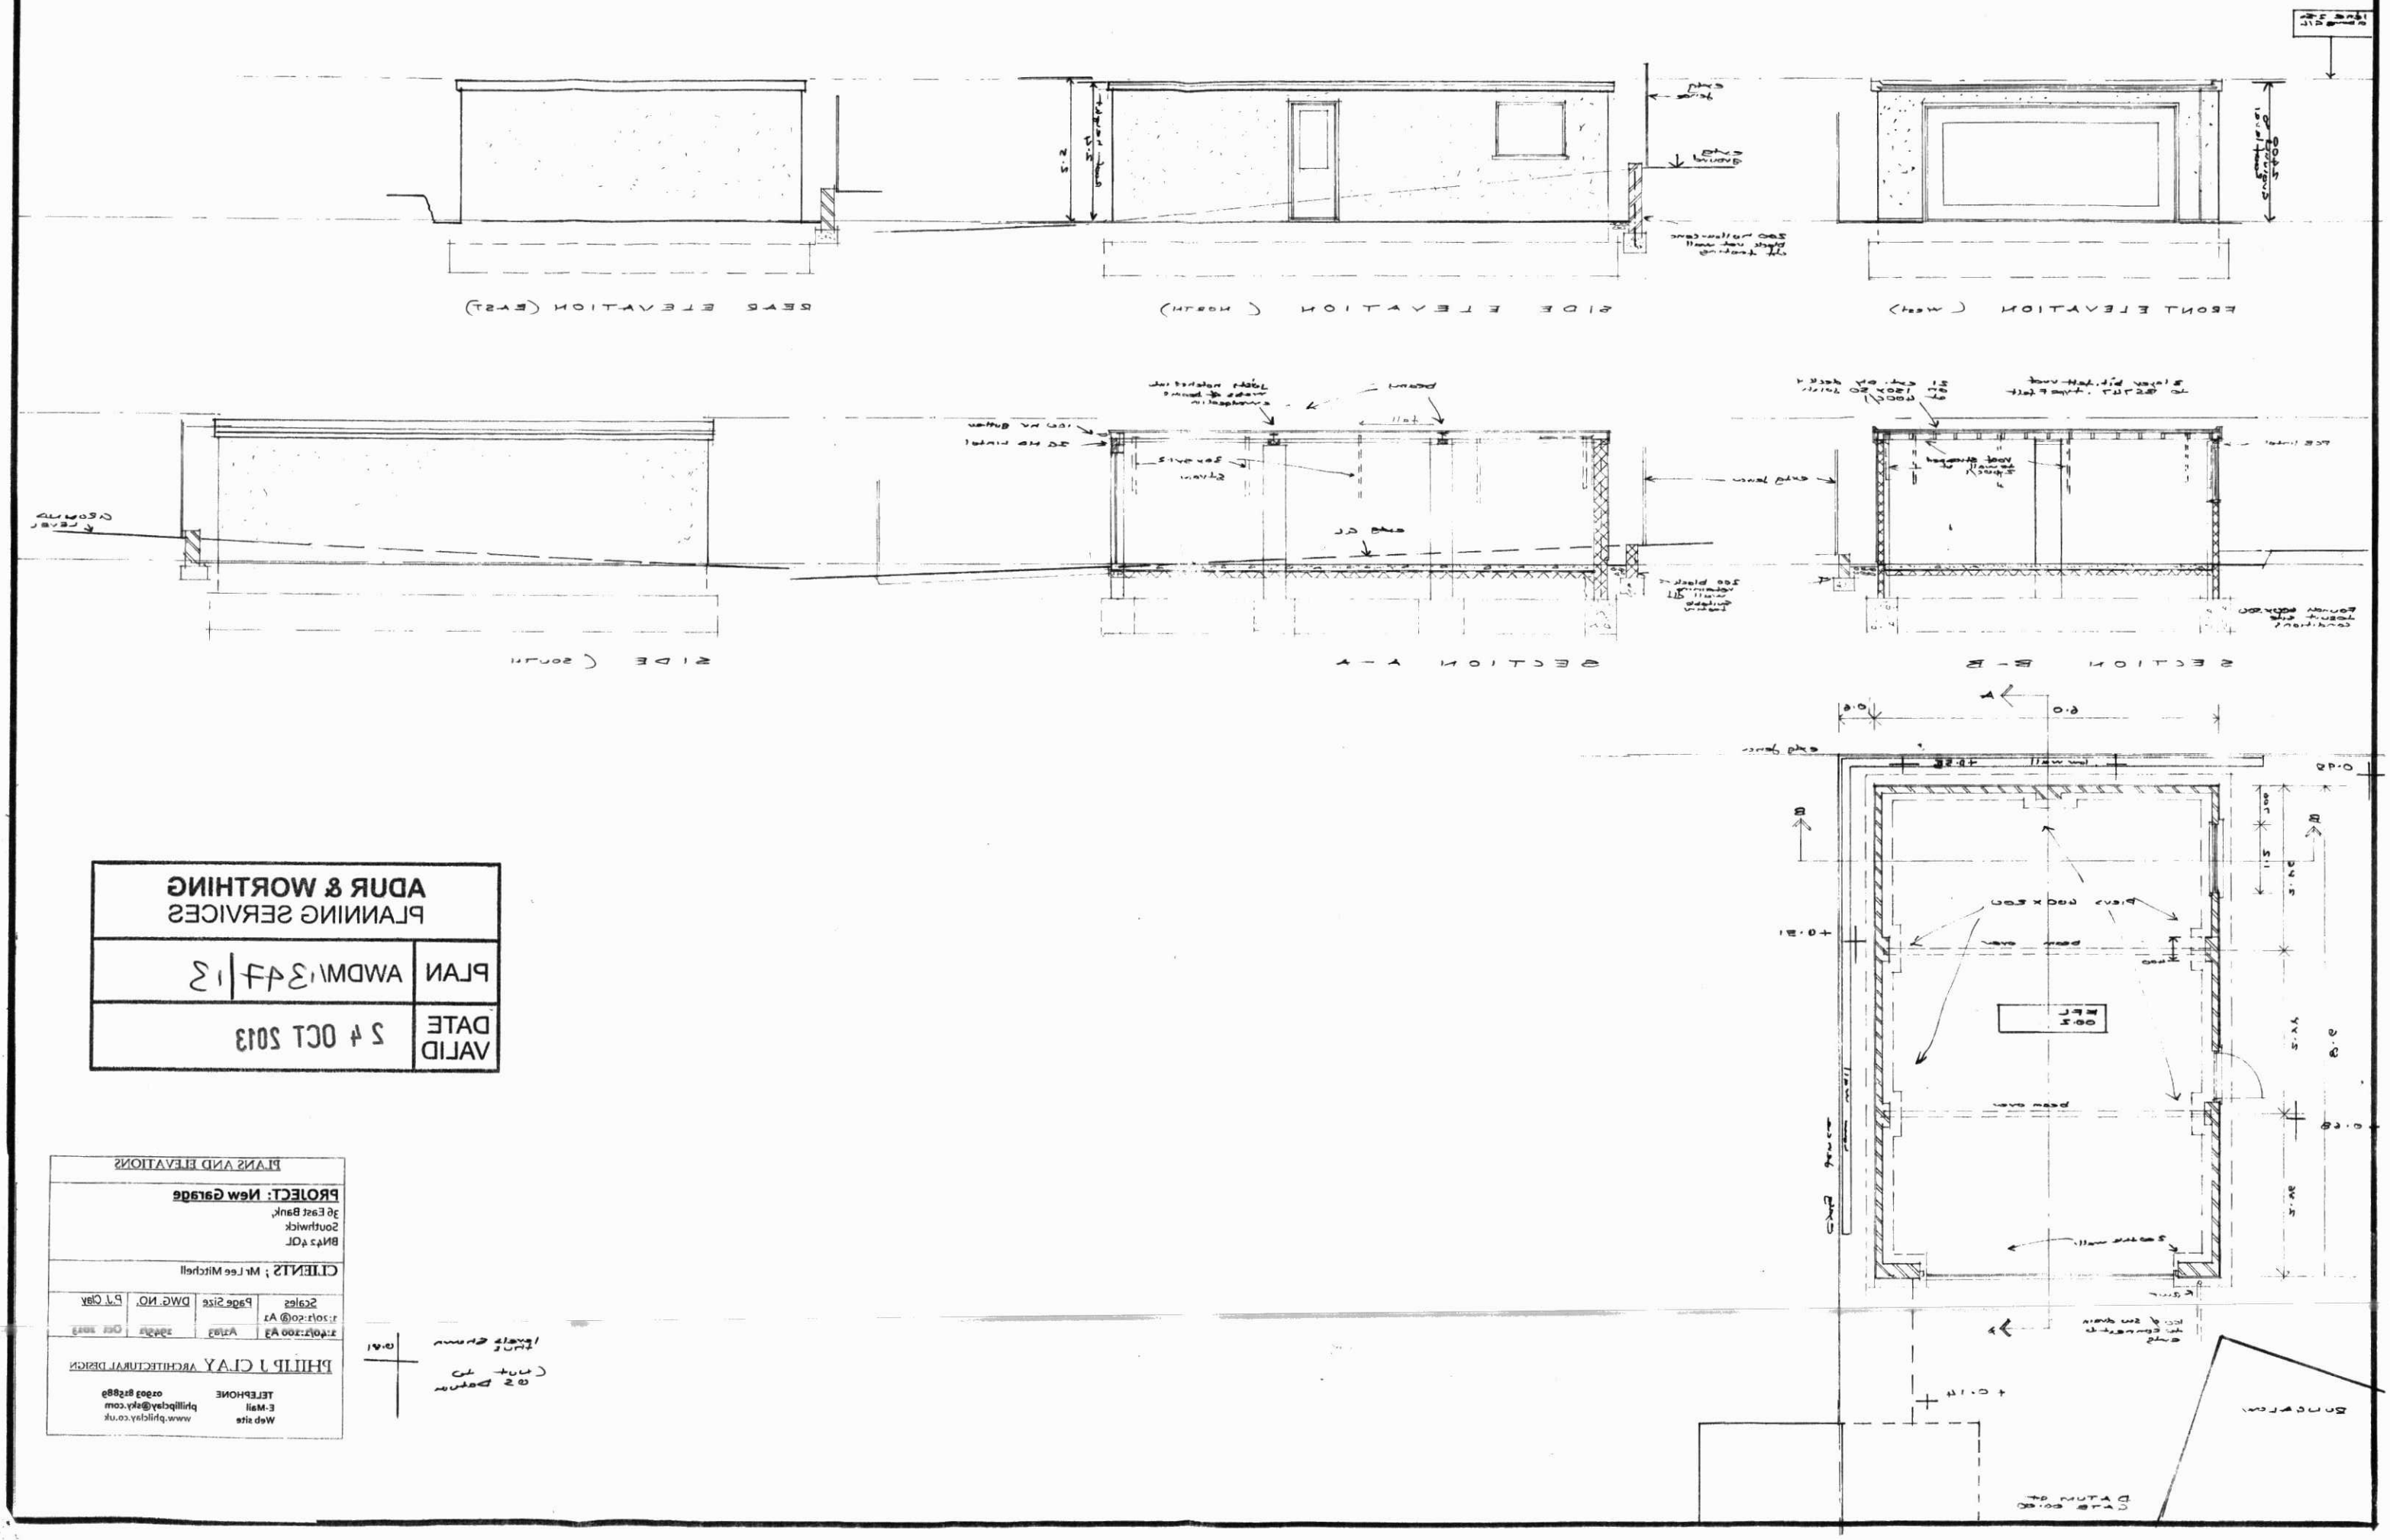

FRONT ELEVATION (West)
SIDE ELEVATION (North)
REAR ELEVATION (East)
SECTION A - A
SECTION B - B
SIDE (South)
PLAN
PLANS AND ELEVATIONS
PROJECT: New Garage
36 East Bank,
Southwick
BN42 4QL
CLIENTS : Mr Lee Mitchell
Scales
1:50/1:100 @ A3
Page Size
A3/A3
DWG. NO.
P.J. CLAY
PHILIP J CLAY ARCHITECTURAL DESIGN
TELEPHONE 01903 813889
E-Mail phillipclay@sky.com
Web site www.philclay.co.uk
ADUR & WORTHING
PLANNING SERVICES
PLAN AWDM/1344/13
DATE VALID 24 OCT 2013