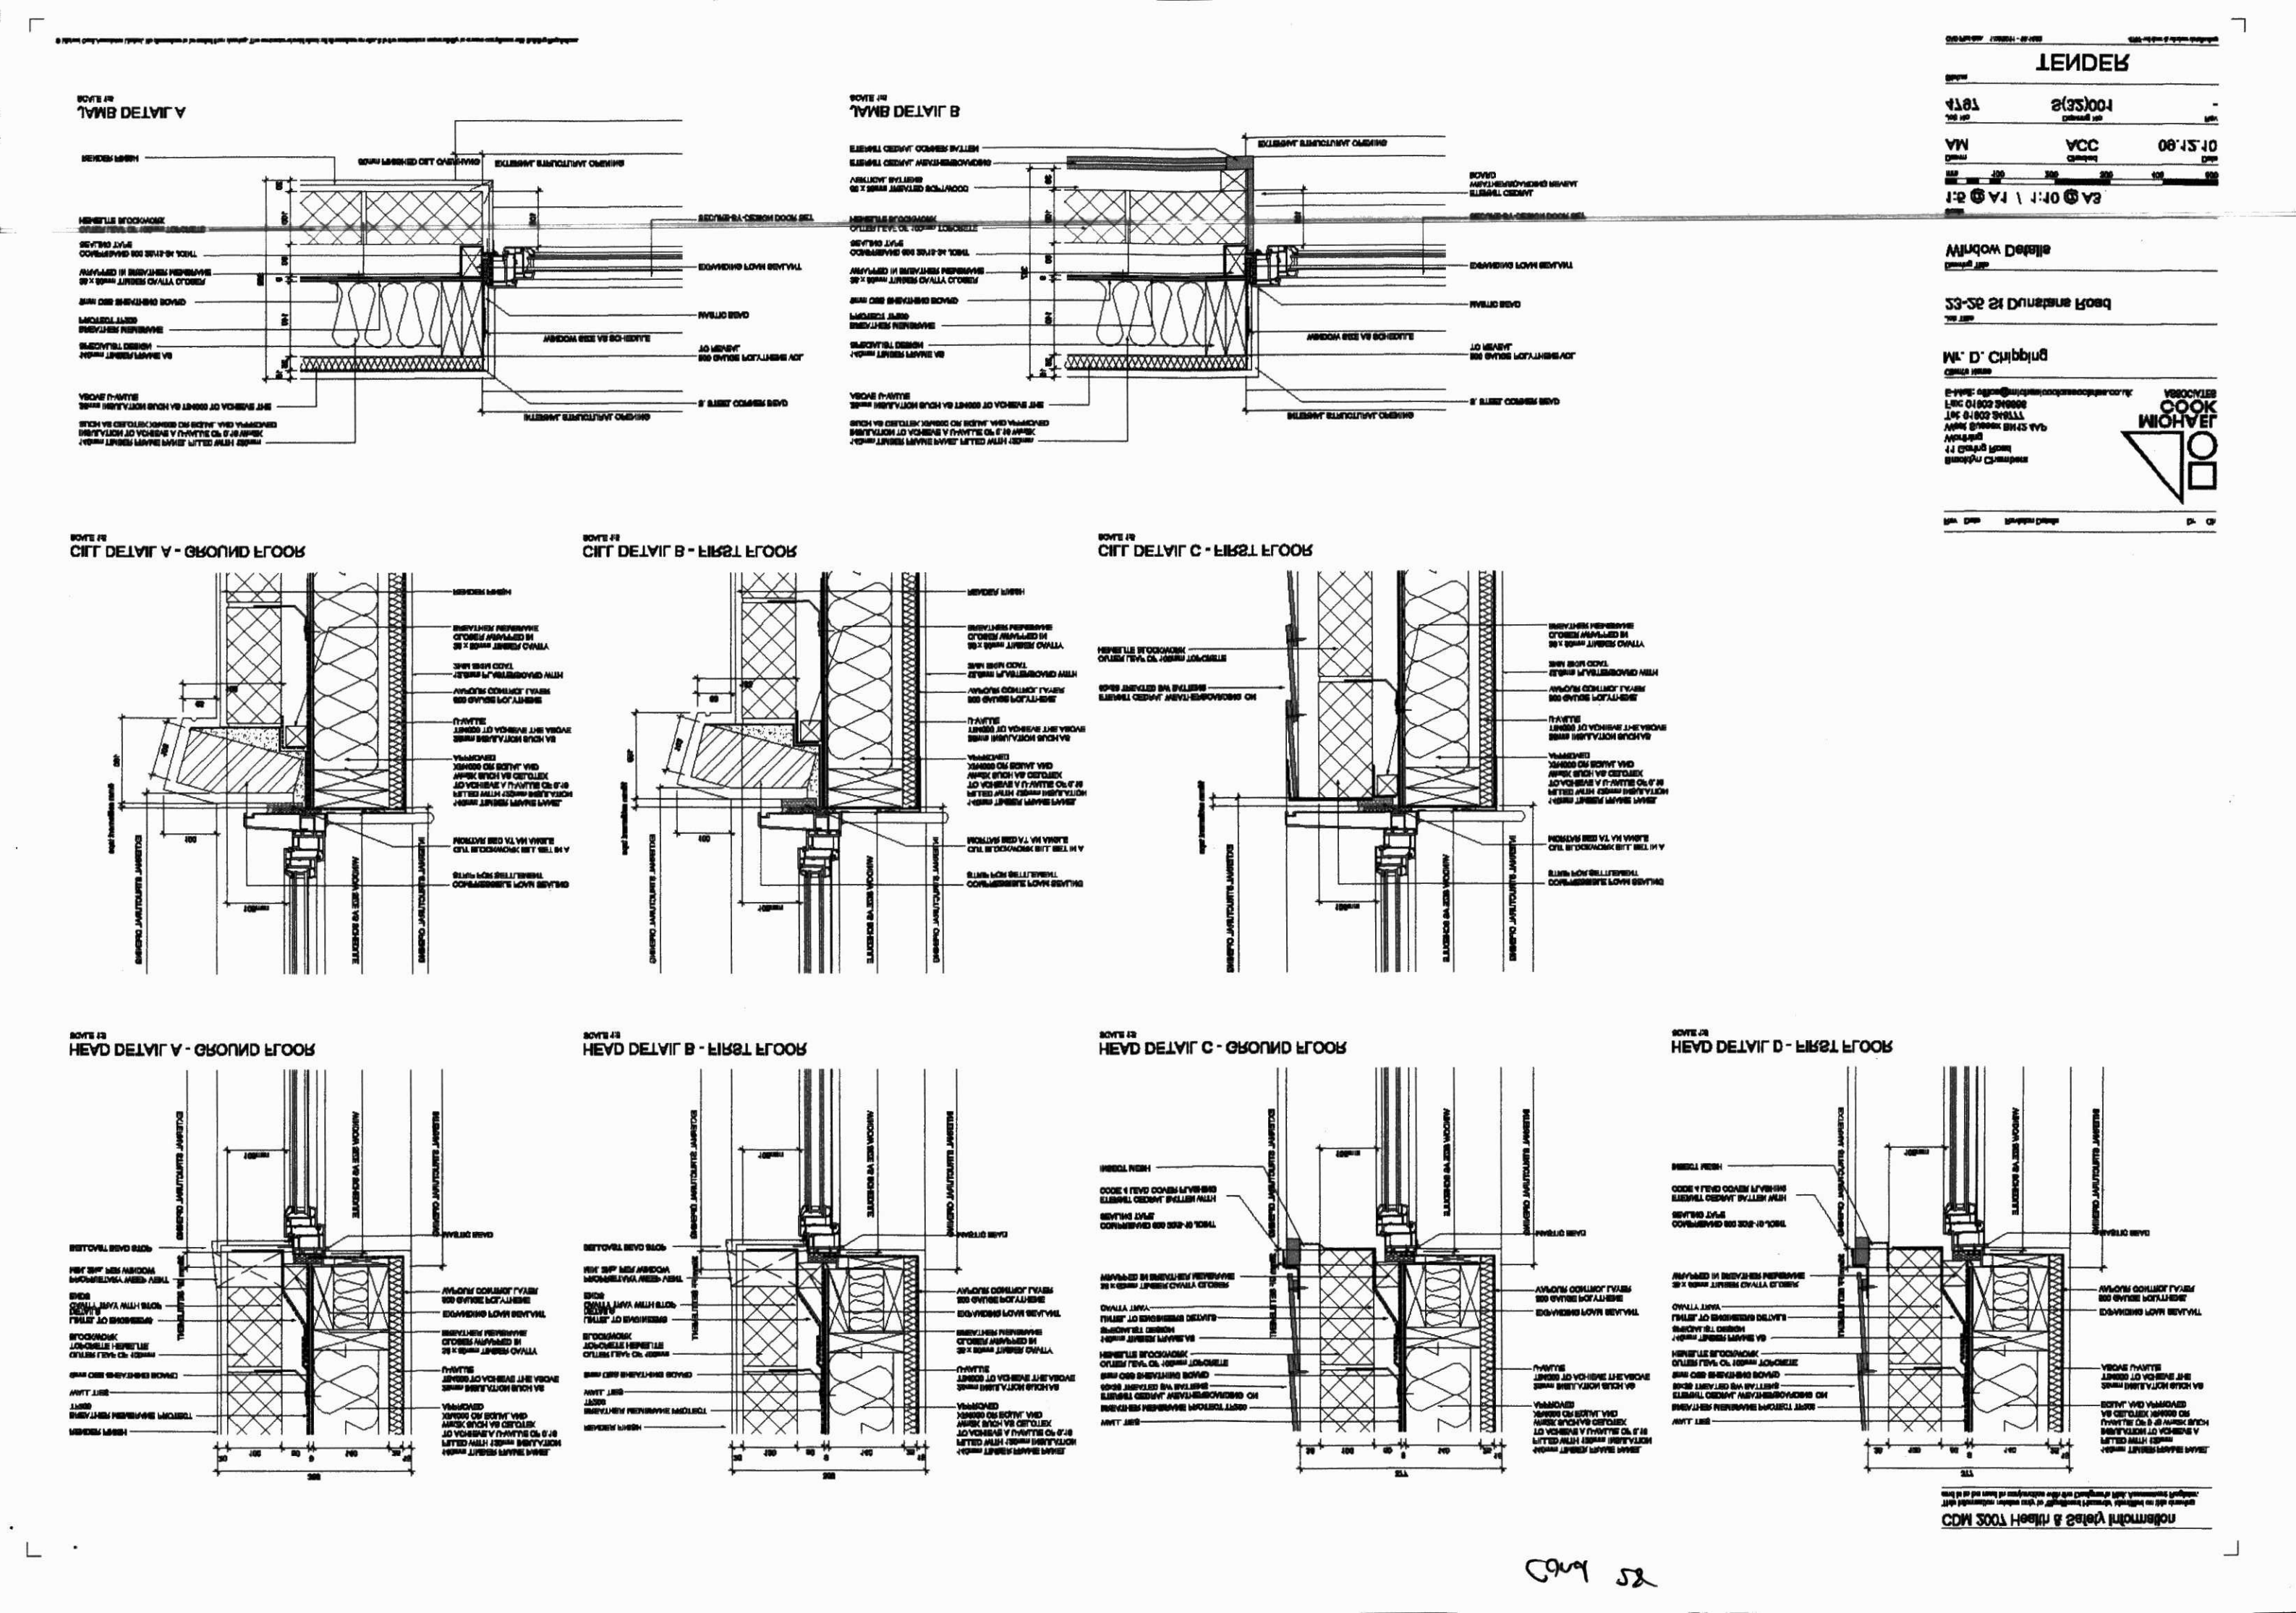

JAMB DETAIL A
JAMB DETAIL B
CILL DETAIL A - GROUND FLOOR
CILL DETAIL B - FIRST FLOOR
CILL DETAIL C - FIRST FLOOR
HEAD DETAIL A - GROUND FLOOR
HEAD DETAIL B - FIRST FLOOR
HEAD DETAIL C - GROUND FLOOR
HEAD DETAIL D - FIRST FLOOR
TENDER
Window Details
23-25 St Dunstans Road
Mr. D. Chipping
COOK MICHAEL
CDM 2007 Health & Safety Information