


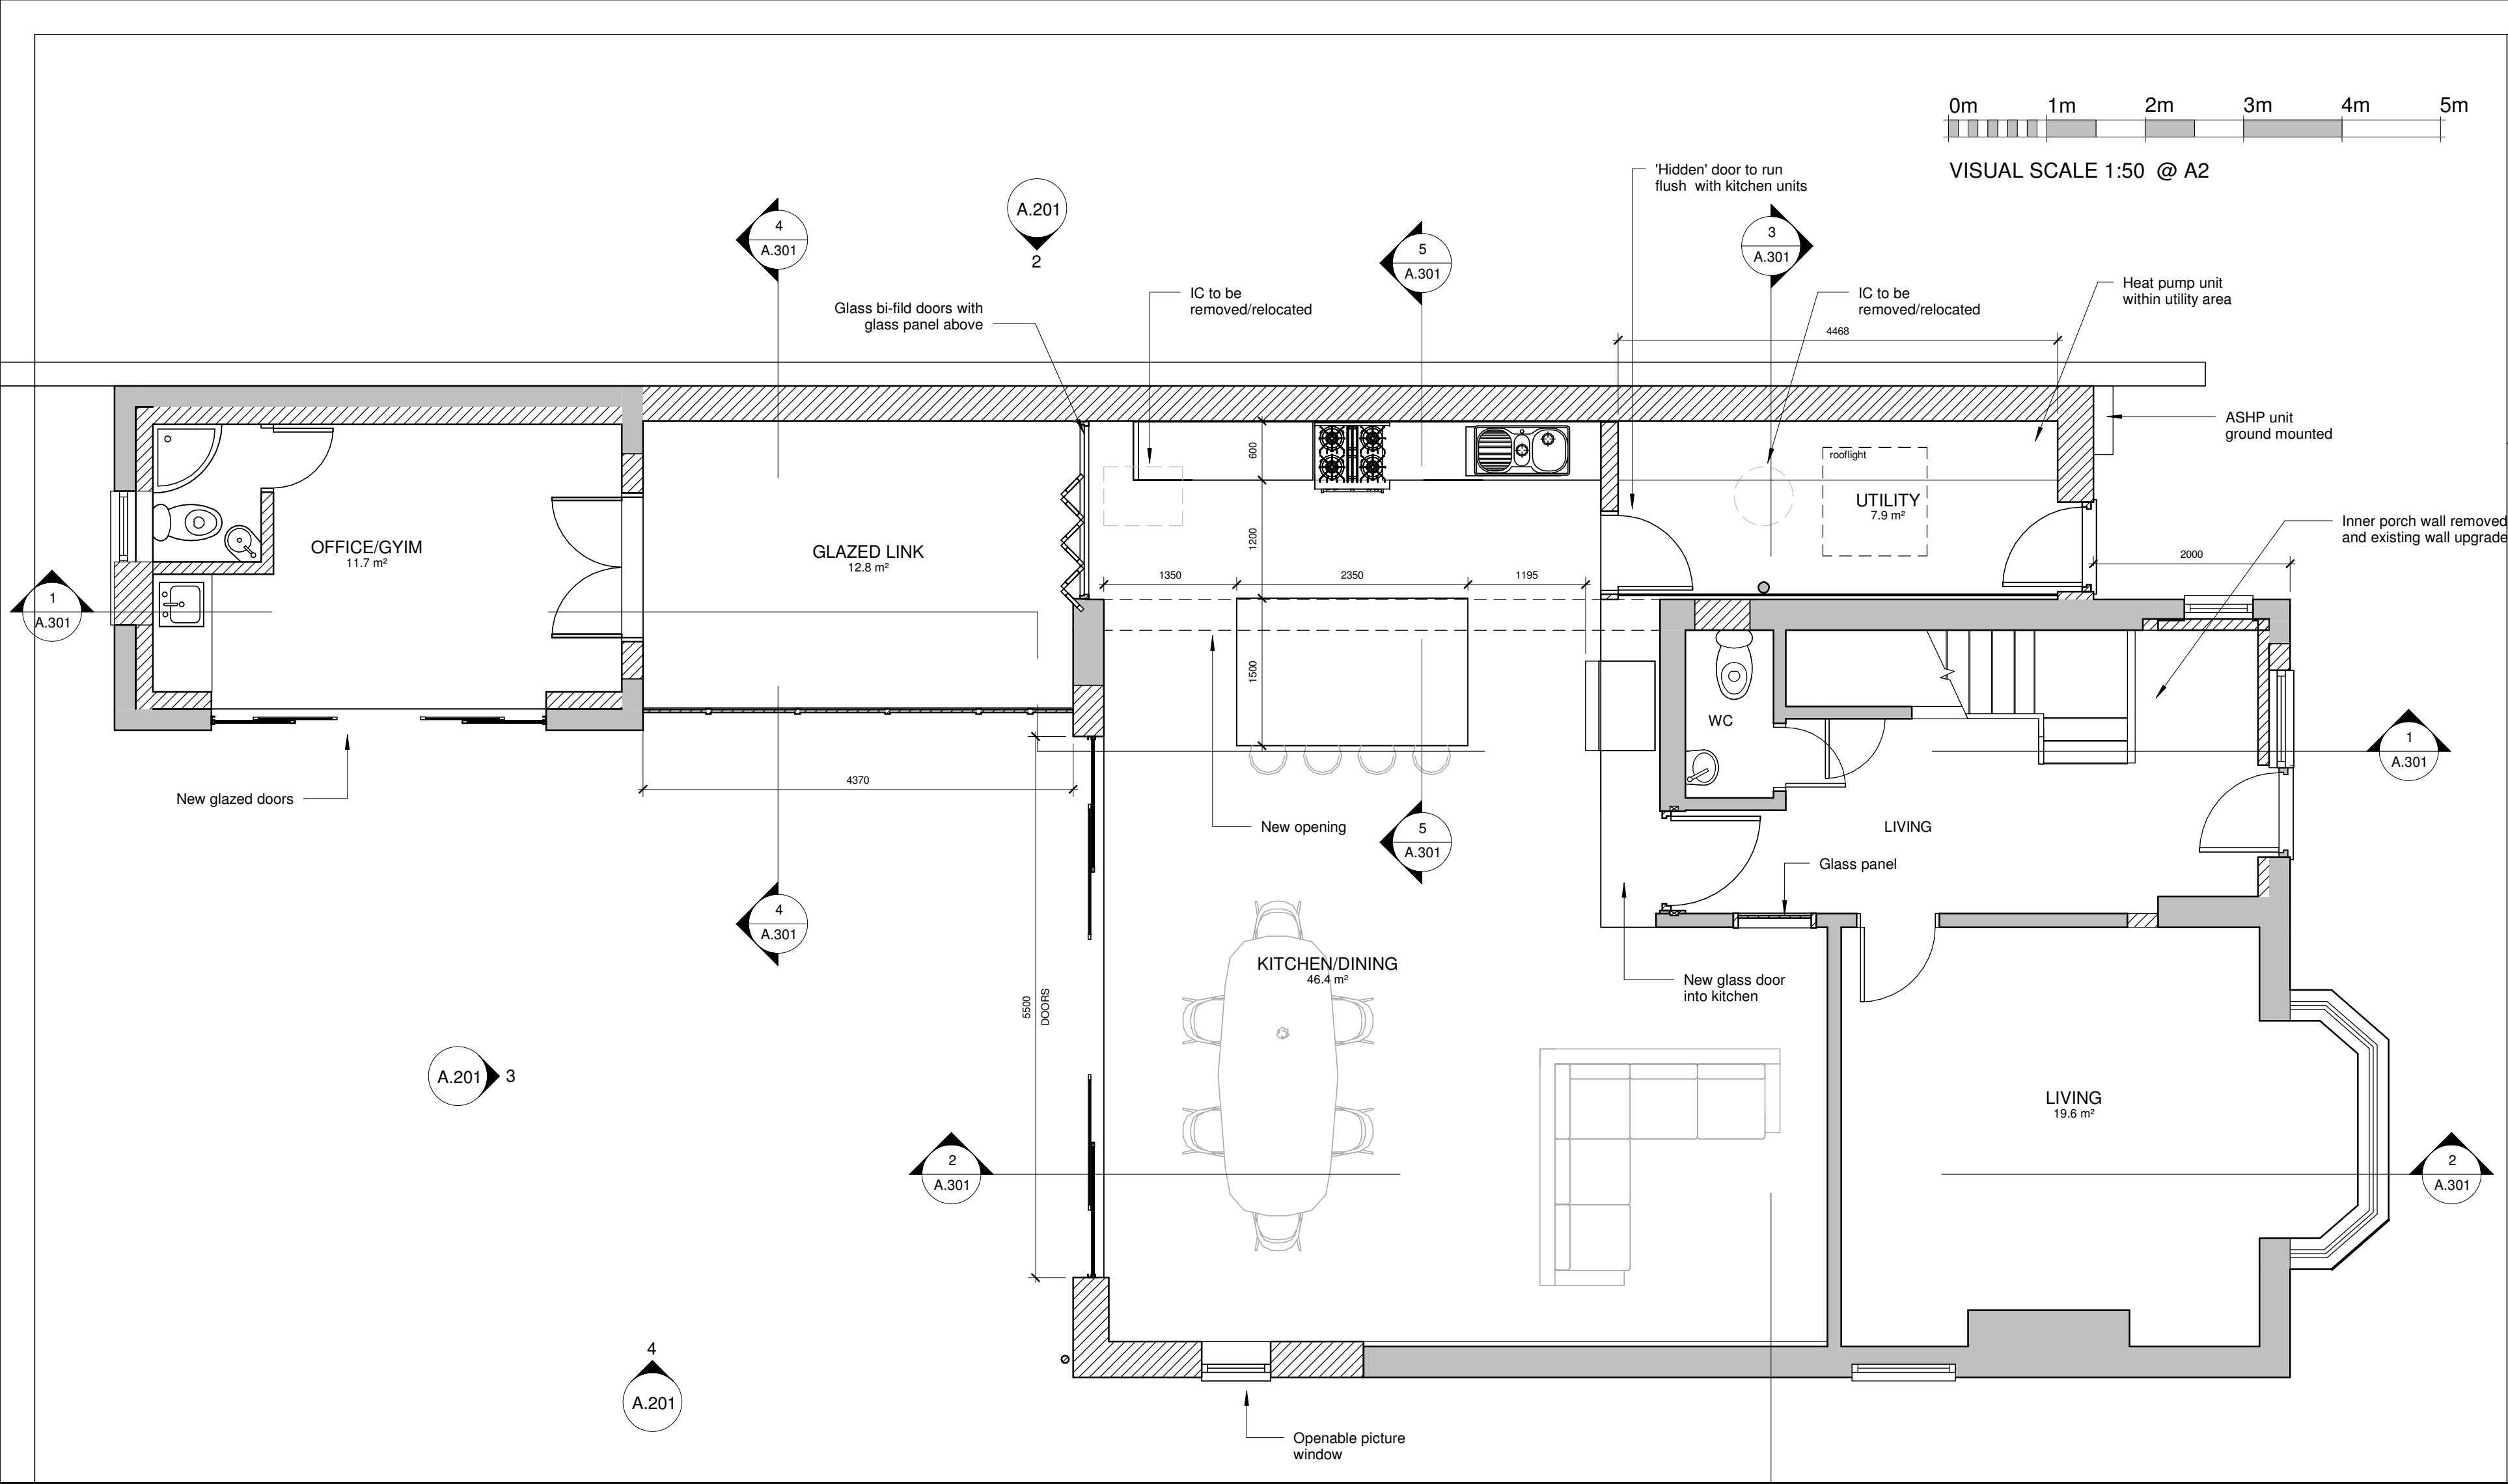

1 GROUND FLOOR  
1 : 50

| Rev | Description | Date |
|-----|-------------|------|
|     |             |      |
|     |             |      |
**KRONA DESIGN**  
ARCHITECTURE AND INTERIOR DESIGN

[info@kronadesign.co.uk](mailto:info@kronadesign.co.uk)  
[kronadesign.co.uk](http://kronadesign.co.uk)  
01903 256150

|                                          |                |          |
|------------------------------------------|----------------|----------|
| PROJECT                                  |                |          |
| Development                              |                |          |
| ADDRESS                                  |                |          |
| 97 Heene Road<br>Worthing<br>West Sussex |                |          |
| TITLE                                    |                |          |
| Proposed Ground Floor                    |                |          |
| CLIENT                                   |                |          |
| Sarah Chung & Hardeep Singh              |                |          |
| DRAWN                                    | STATUS         | DATE     |
| JLB                                      | Design         | 01/04/26 |
| SCALE (@ A2)                             | PROJECT NUMBER |          |
| 1 : 50                                   | KD.1865        |          |
| DRAWING NUMBER                           |                | REV      |
| A.101                                    |                | D        |