
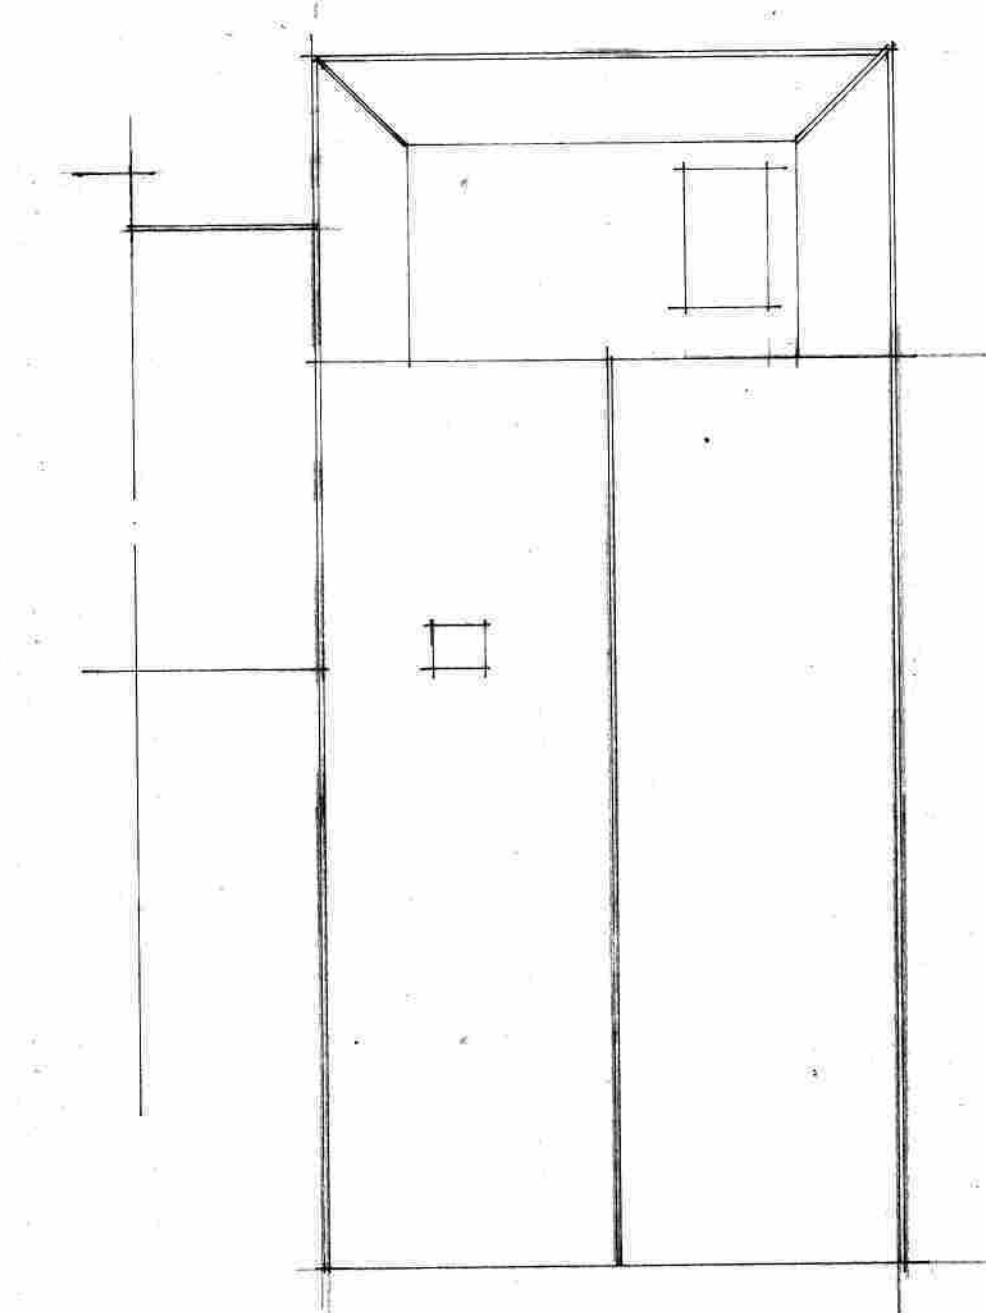
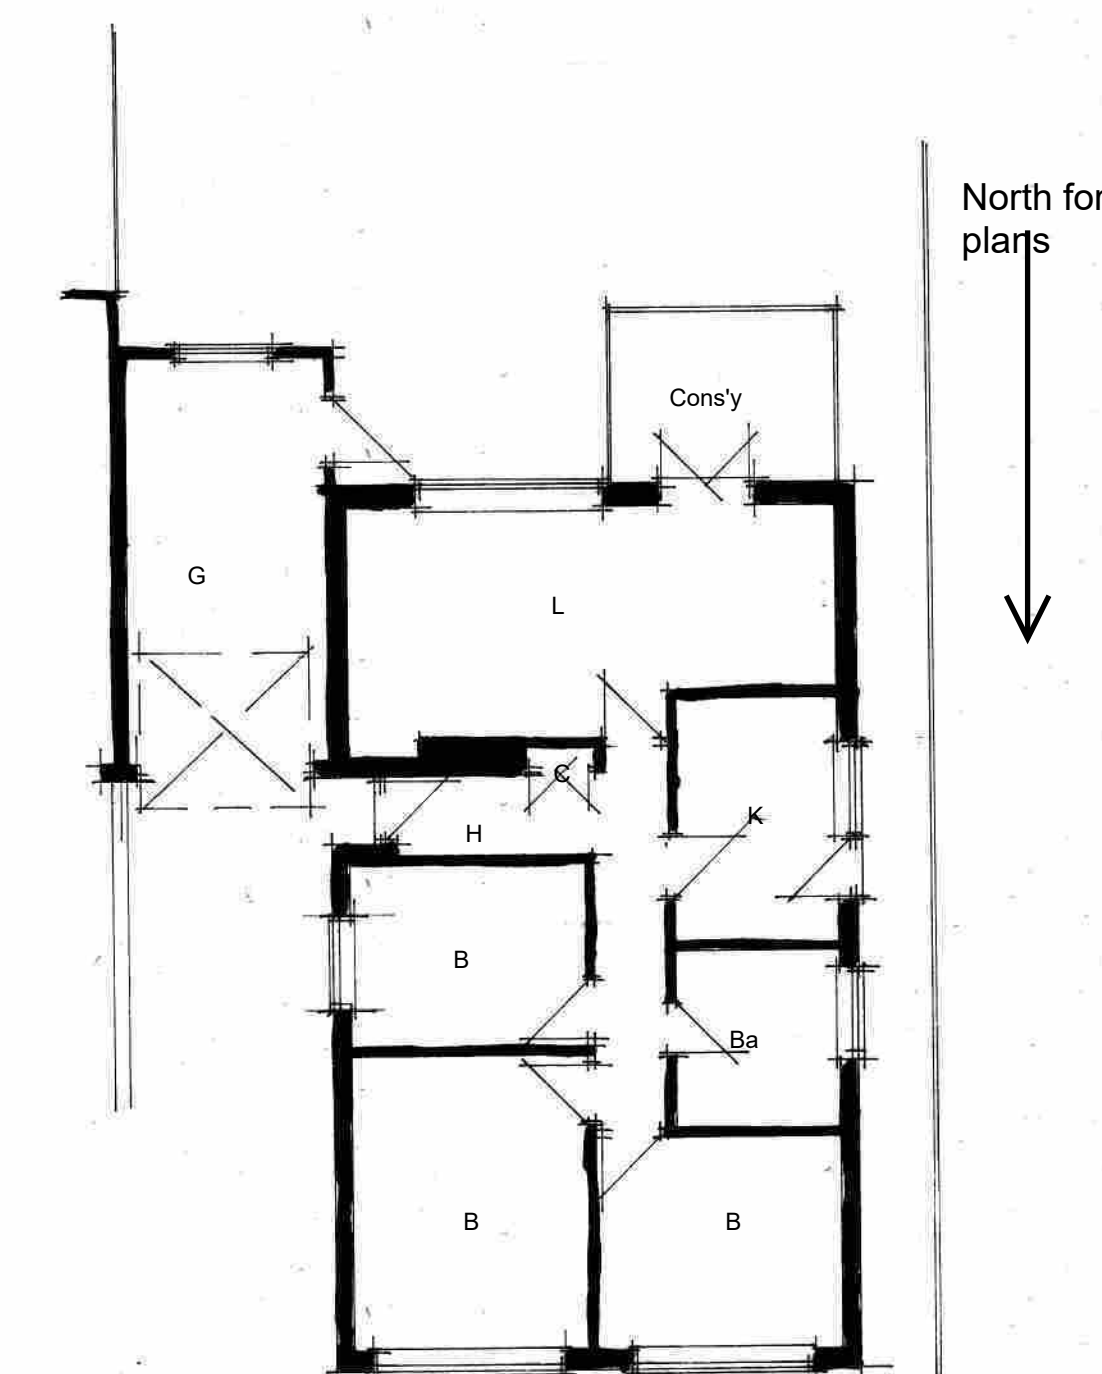
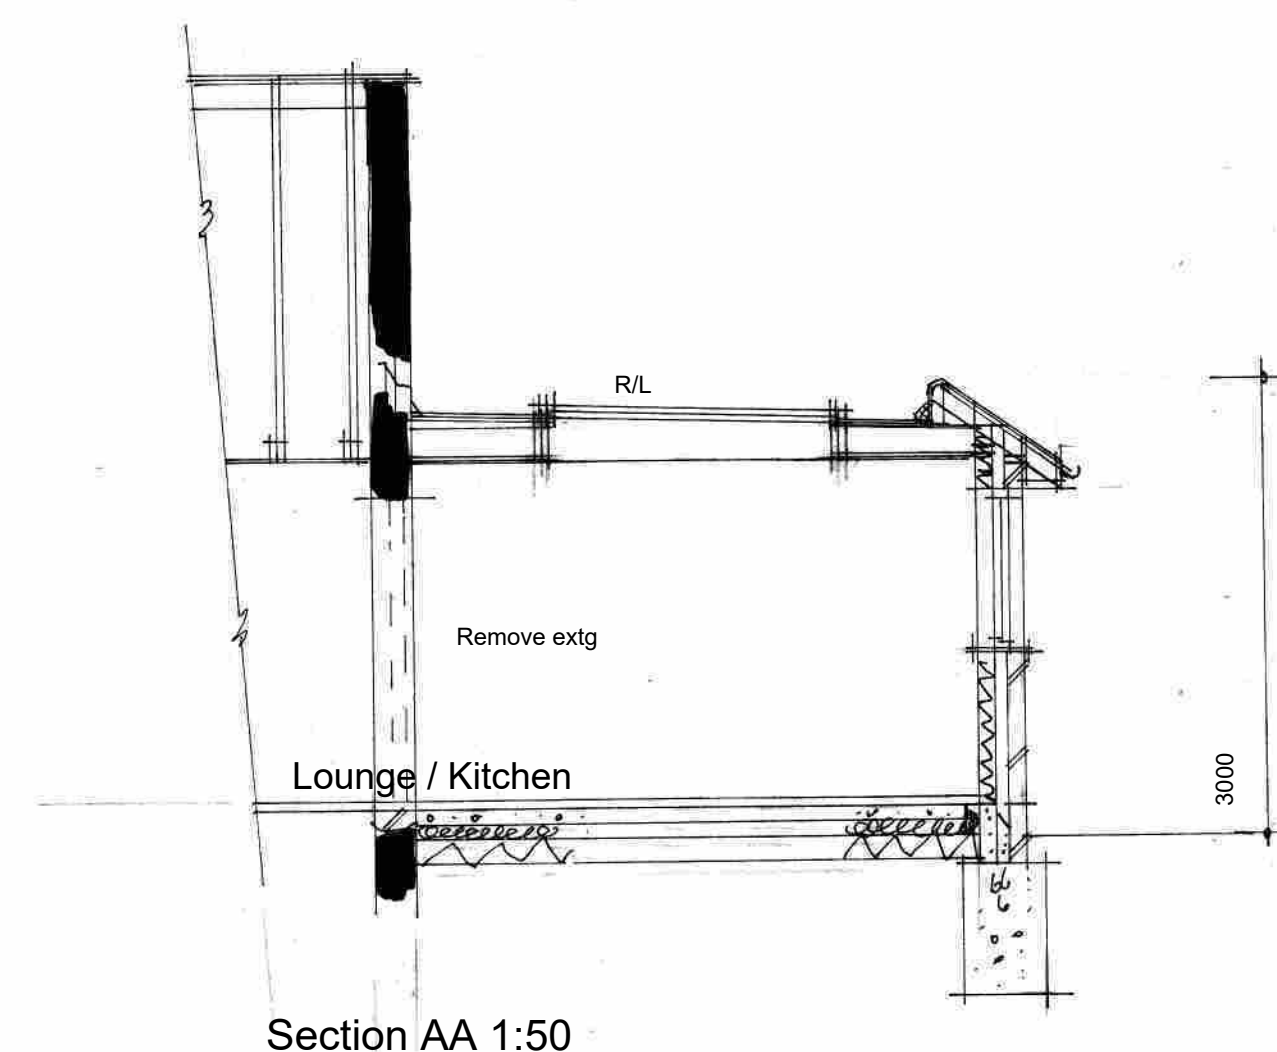
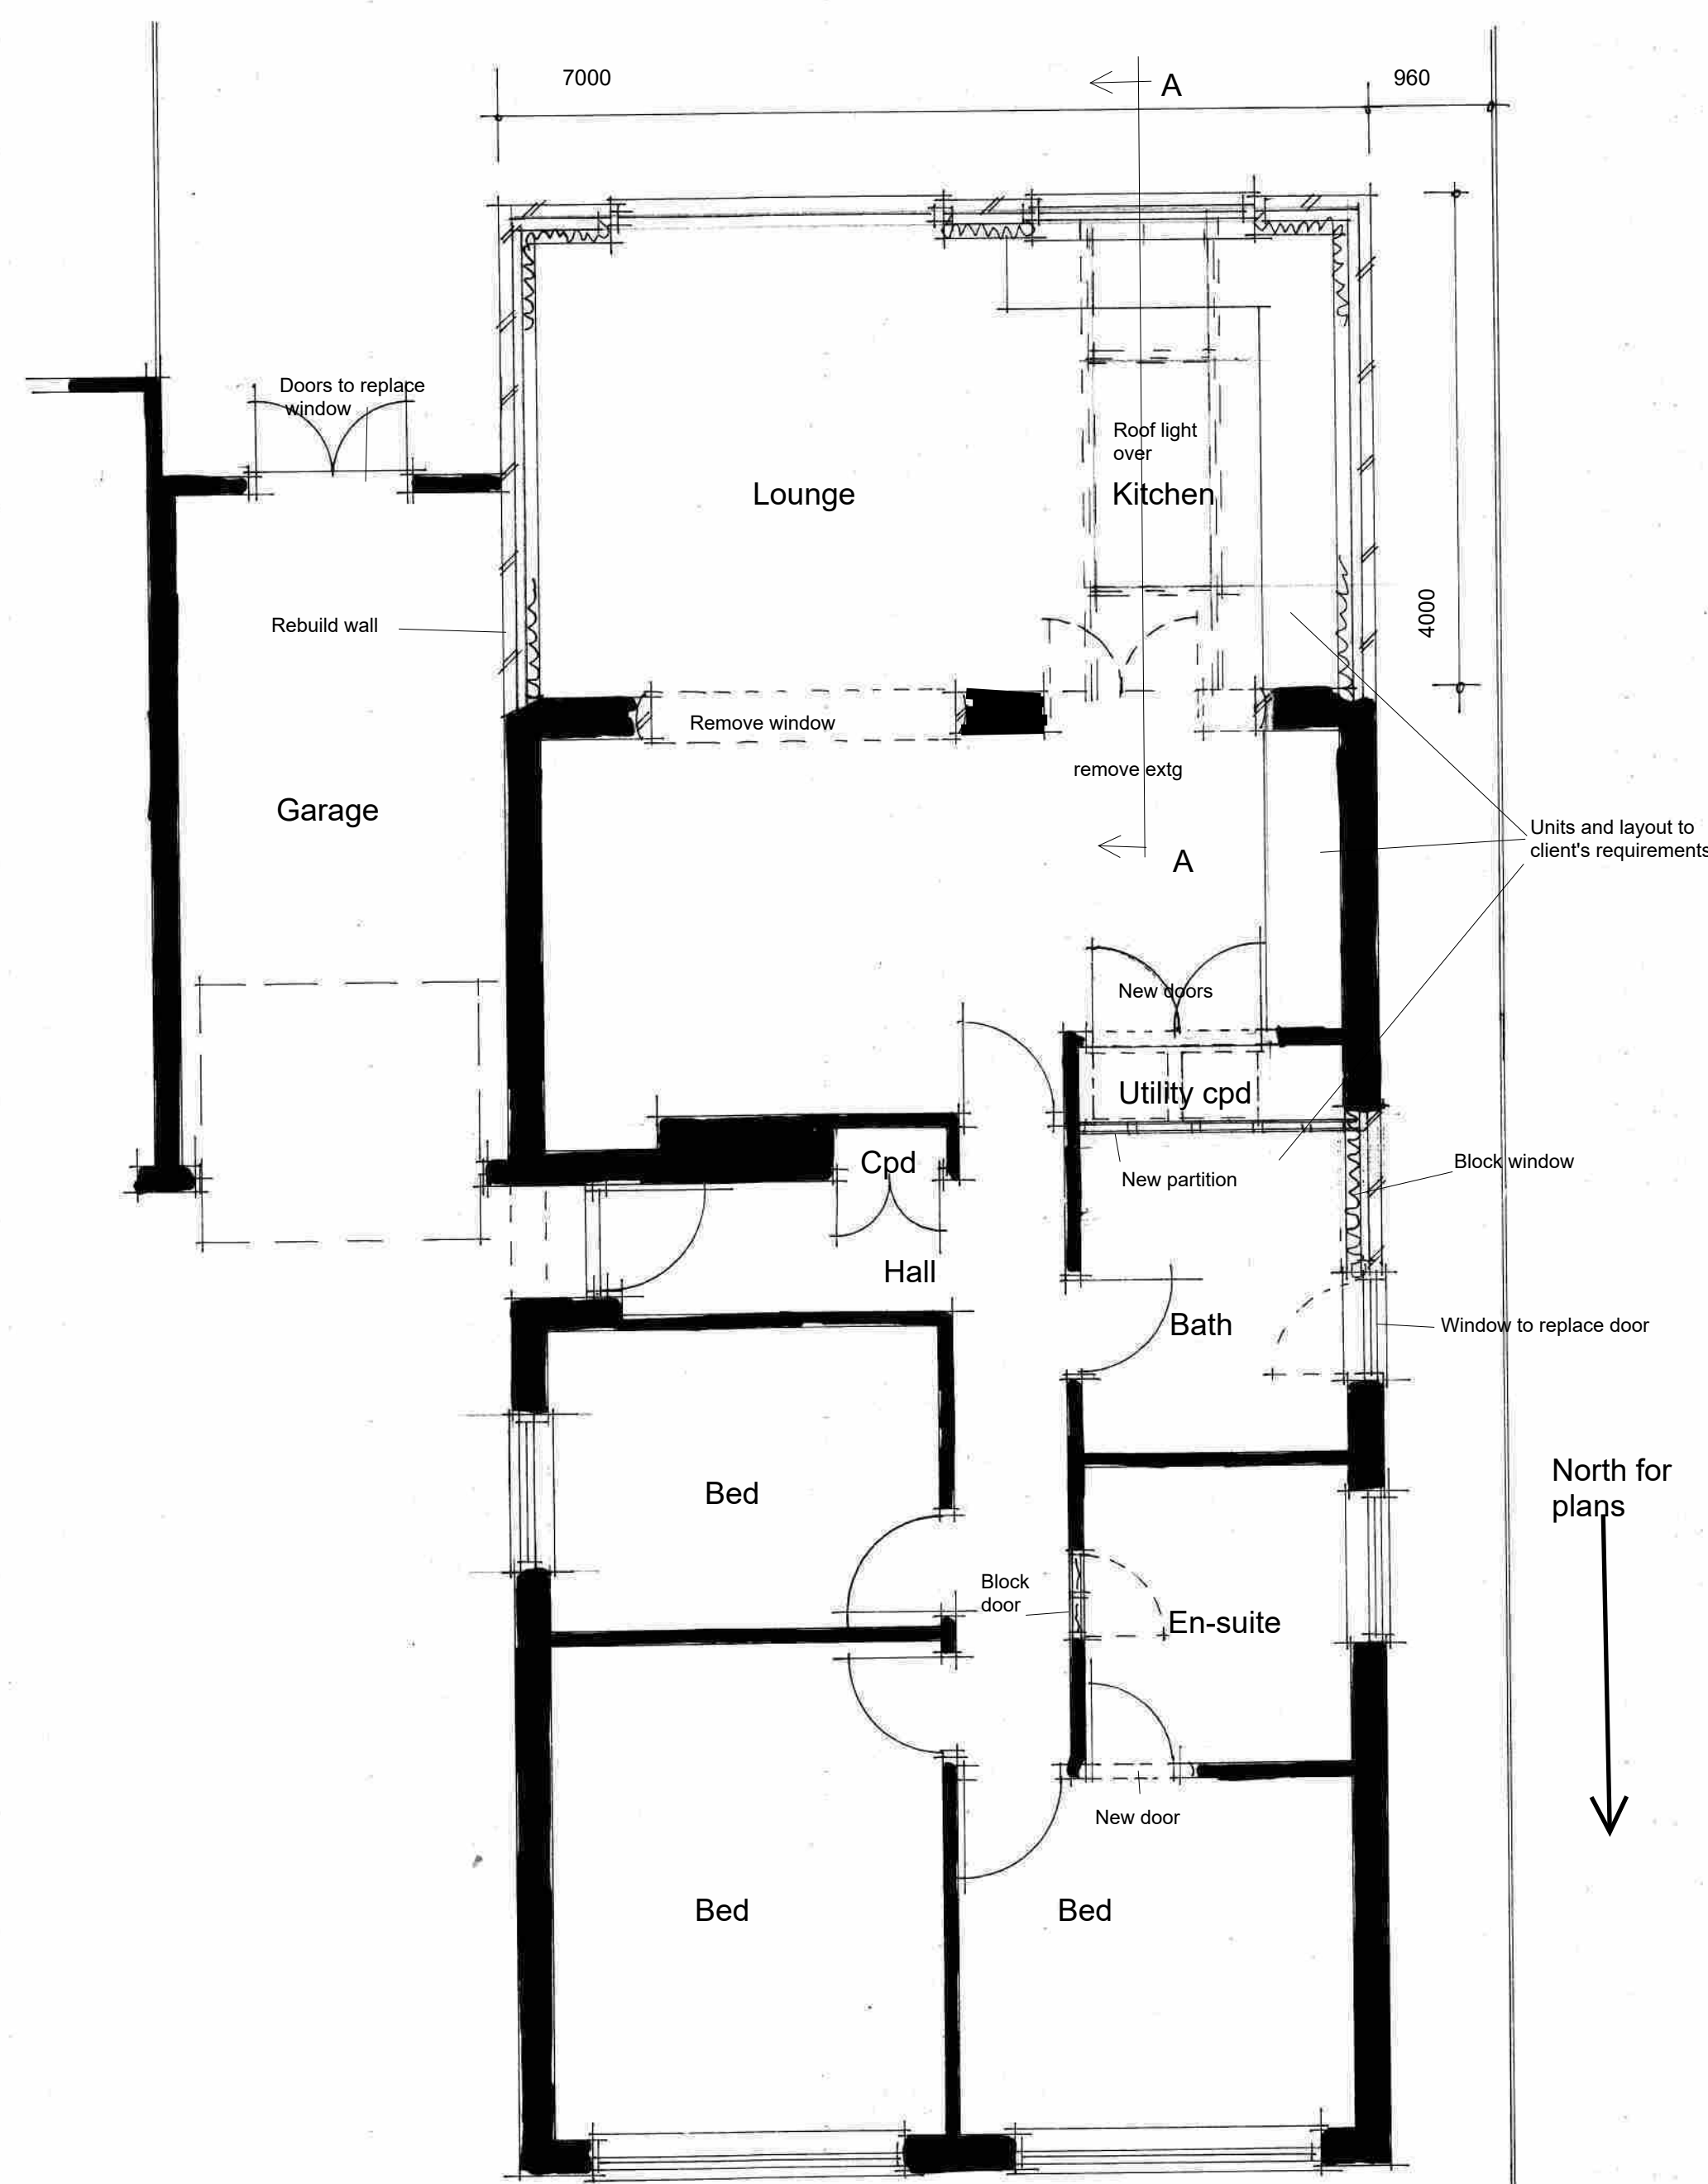
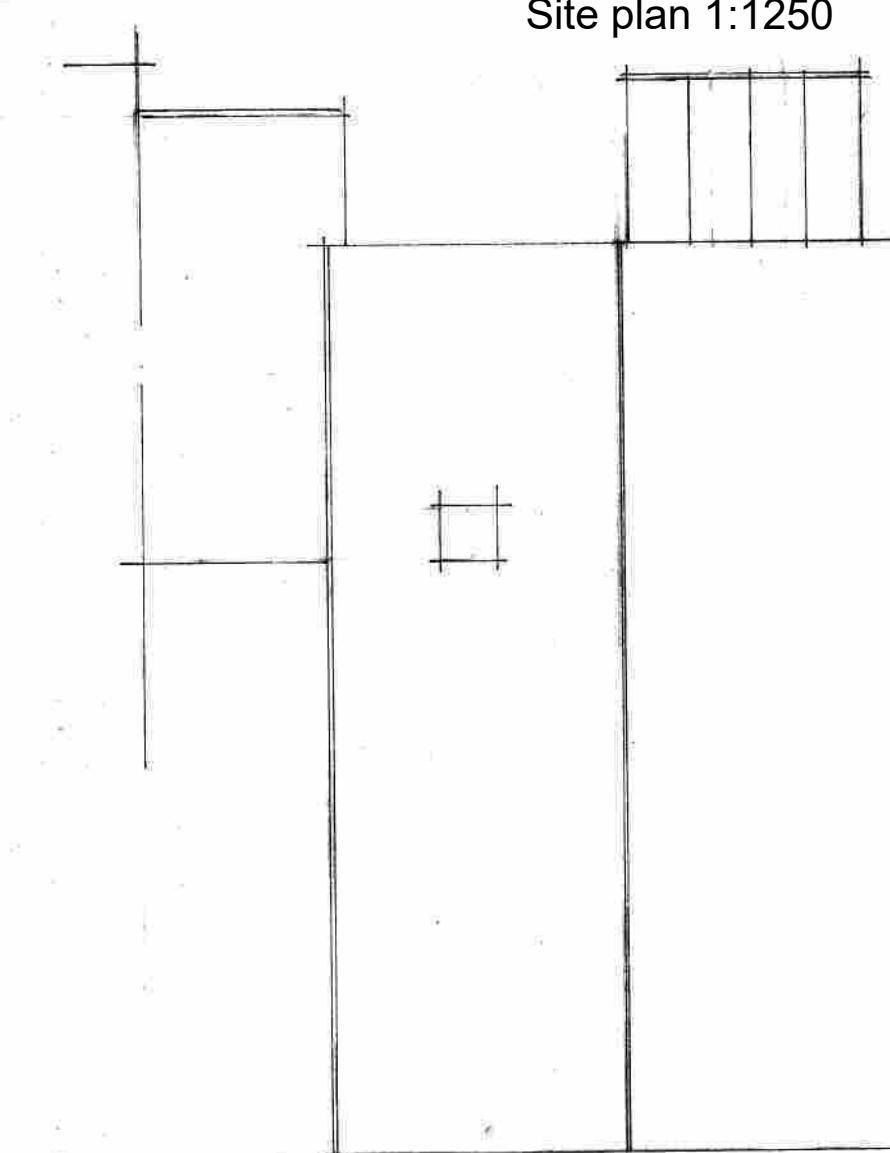
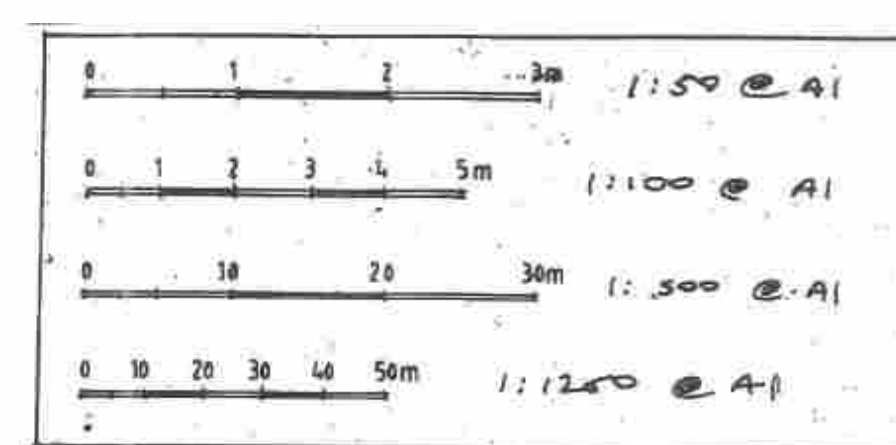
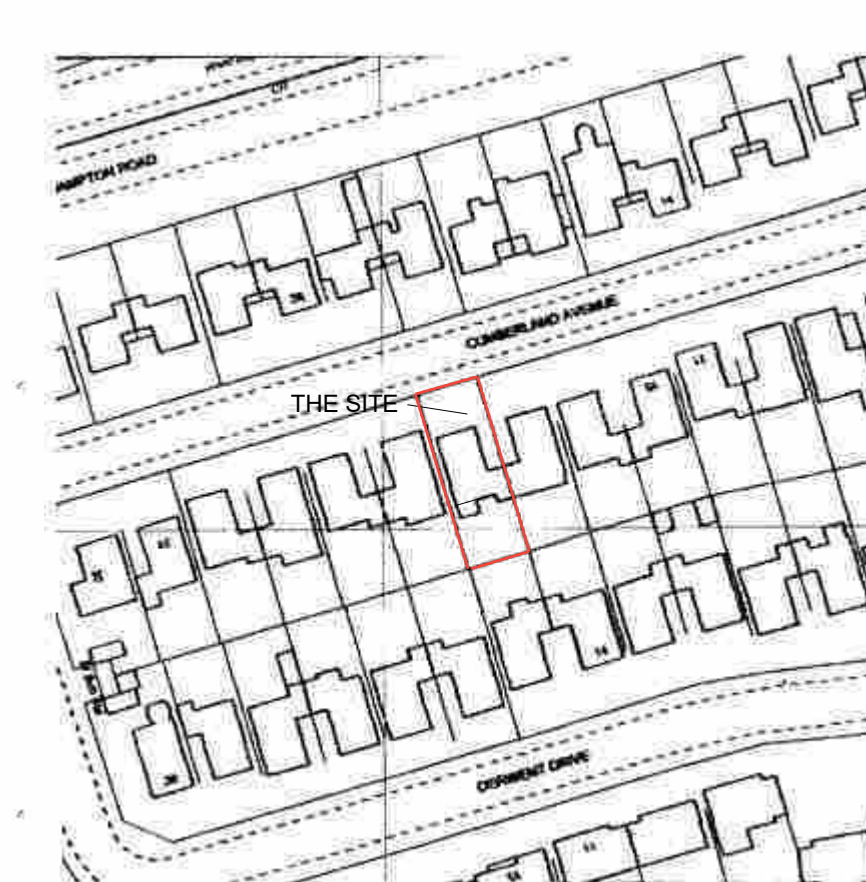


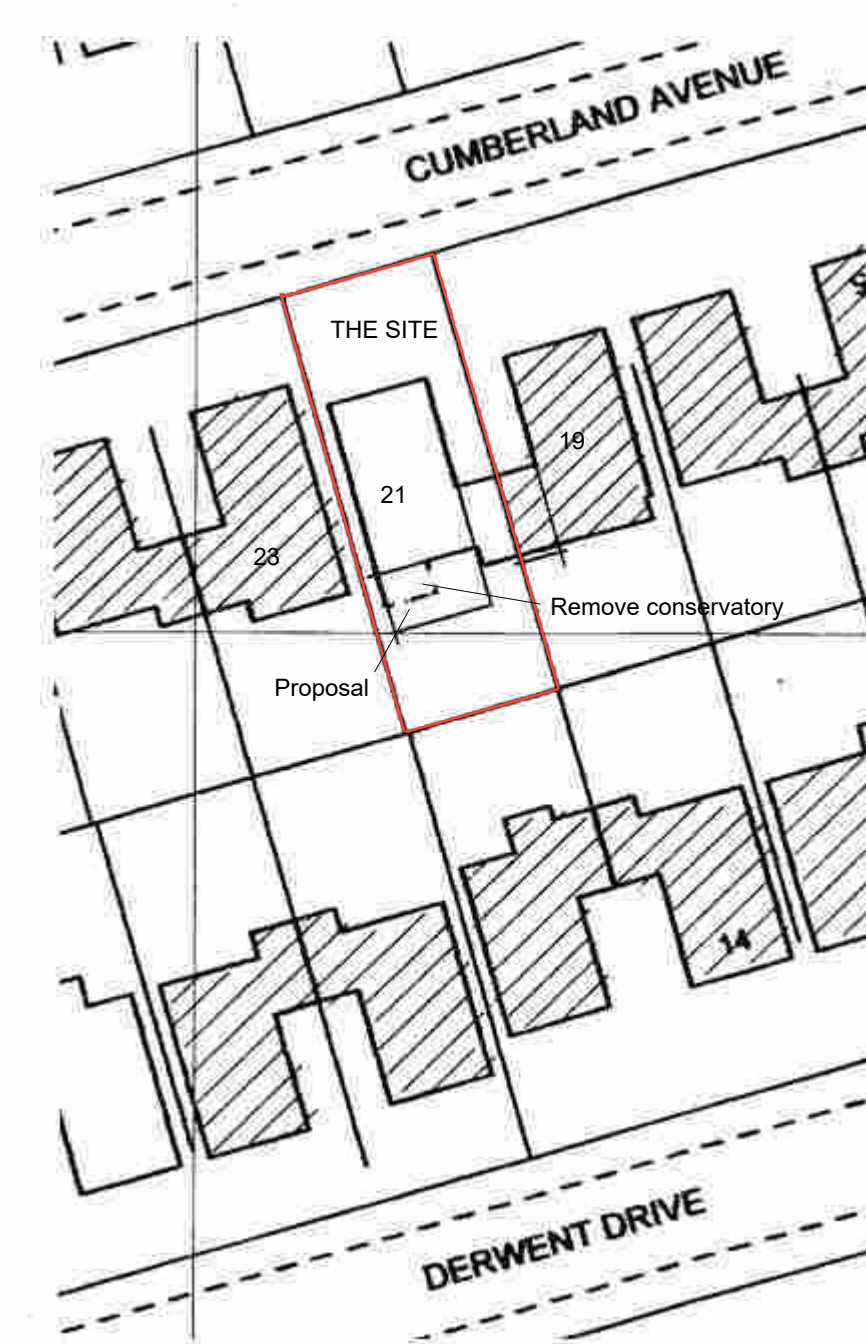

C			
B			
A	Scale bars added		Feb 26
Client K. Manning Esq			
Address 21 Cumberland Avenue : Worthing			
Drawing EXTENSION AND ALTERATIONS			No. 0426:1a
Scale	1:50 1:100 1:500 1:1250	Drawn IS	Date Feb 26

AJ SALTER & SON
Architectural Technicians
and Surveyors
50 WINDSOR ROAD, WORTHING,
WEST SUSSEX, BN11 2LY
Tel/Fax: (01903 209496)
E-mail: ajsalterandson@hotmail.com