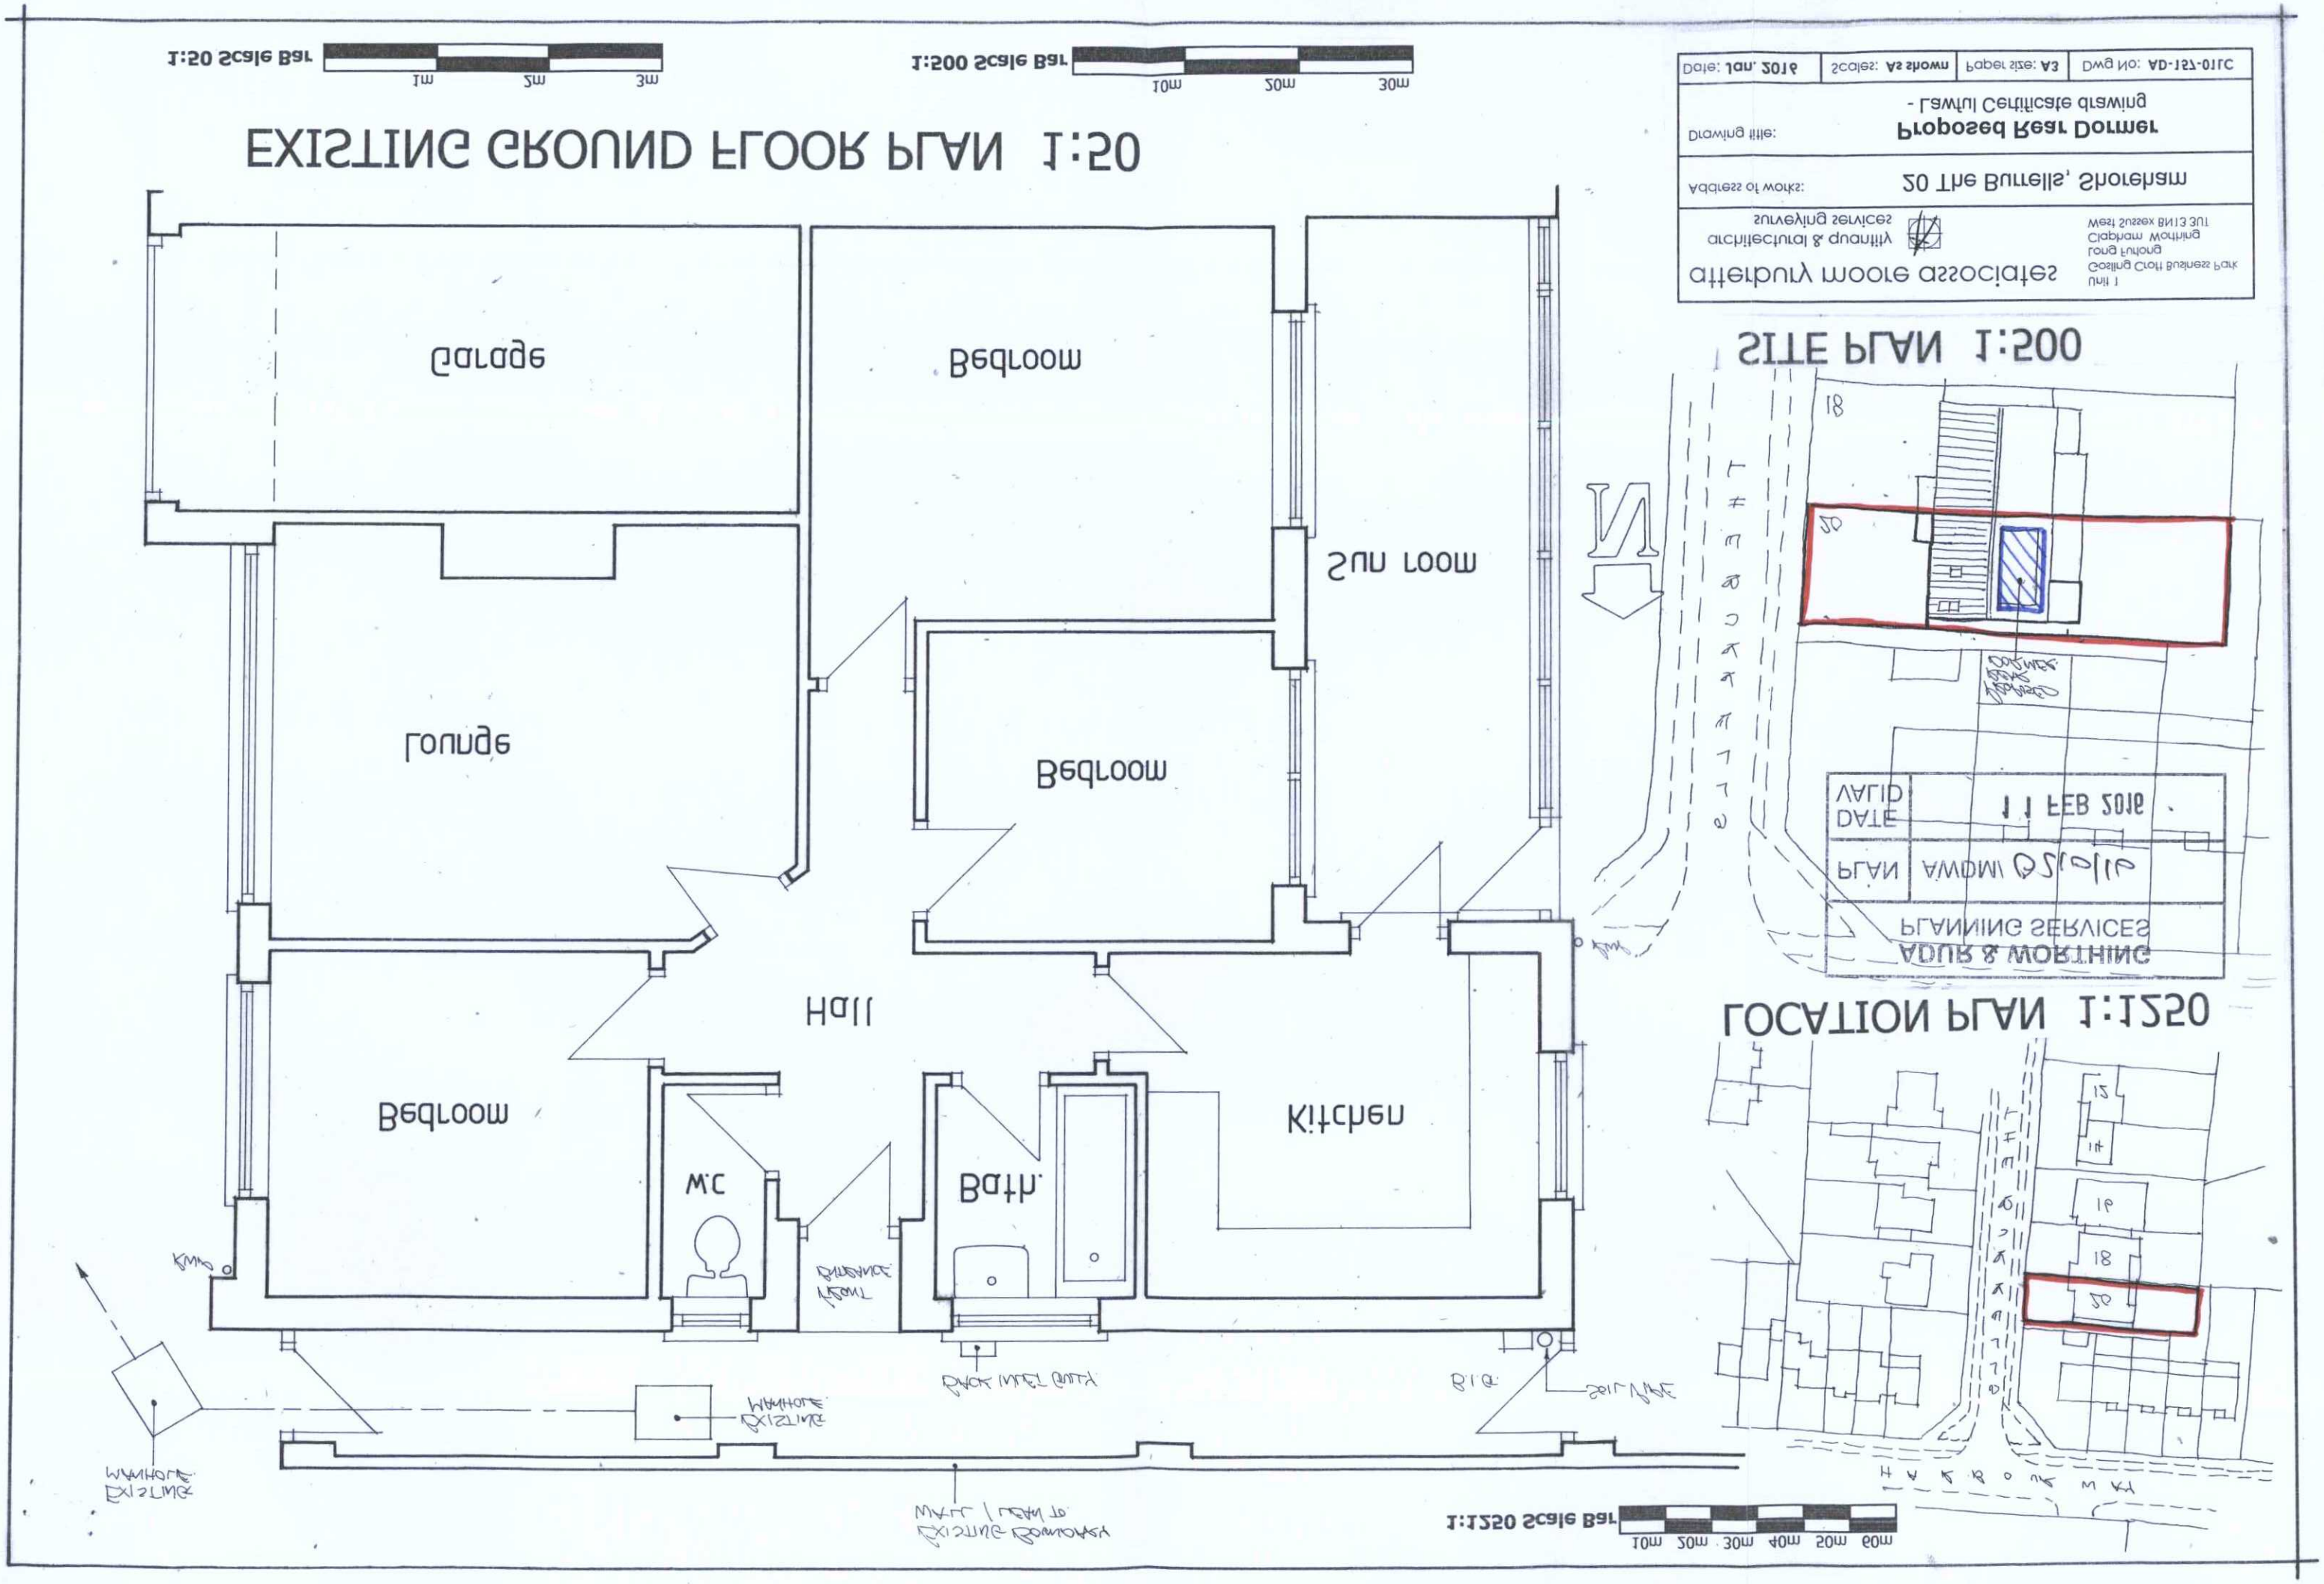

EXISTING GROUND FLOOR PLAN 1:50
1:50 Scale Bar
1m
2m
3m
1:200 Scale Bar
10m
20m
30m
Garage
Bedroom
Sun room
Lounge
Bedroom
Hall
Bedroom
Kitchen
W.C
Bath.
SITE PLAN 1:200
LOCATION PLAN 1:1250
1:1250 Scale Bar
10m
20m
30m
40m
50m
60m
Date: Jan. 2016
Scales: As shown
Paper size: A3
Dwg No: AD-157-01LC
Drawing title: Proposed Rear Dormer - Lawful Certificate drawing
Address of works: 20 The Burrells, Shoreham
Unit 1
Gosling Croft Business Park
Long Furlong
Clapham Worthing
West Sussex BN13 3UT
architectural & quantity surveying services
attendury moore associates
PLANNING SERVICES
ADUR & WORTHING
PLAN
DATE
VALID
11 FEB 2016