


1. GRID AND LEVELS BASED ON TOPOGRAPHICAL SURVEY PRODUCED BY CADMAP. JOB No. CM/25006. DATE JANUARY 2025. NO SITE VERIFICATION CARRIED OUT BY MK SURVEYS, INCLUDING COVER LEVELS. ANY ADDITIONAL FEATURES SURVEYED BY MK SURVEYS HAVE BEEN ADDED RELATIVE TO THE PROVIDED TOPOGRAPHICAL SURVEY.
2. TREE AND HEDGE SPECIES HAVE BEEN IDENTIFIED AS ACCURATELY AS POSSIBLE BUT SHOULD BE CROSS CHECKED IN CRITICAL AREAS.

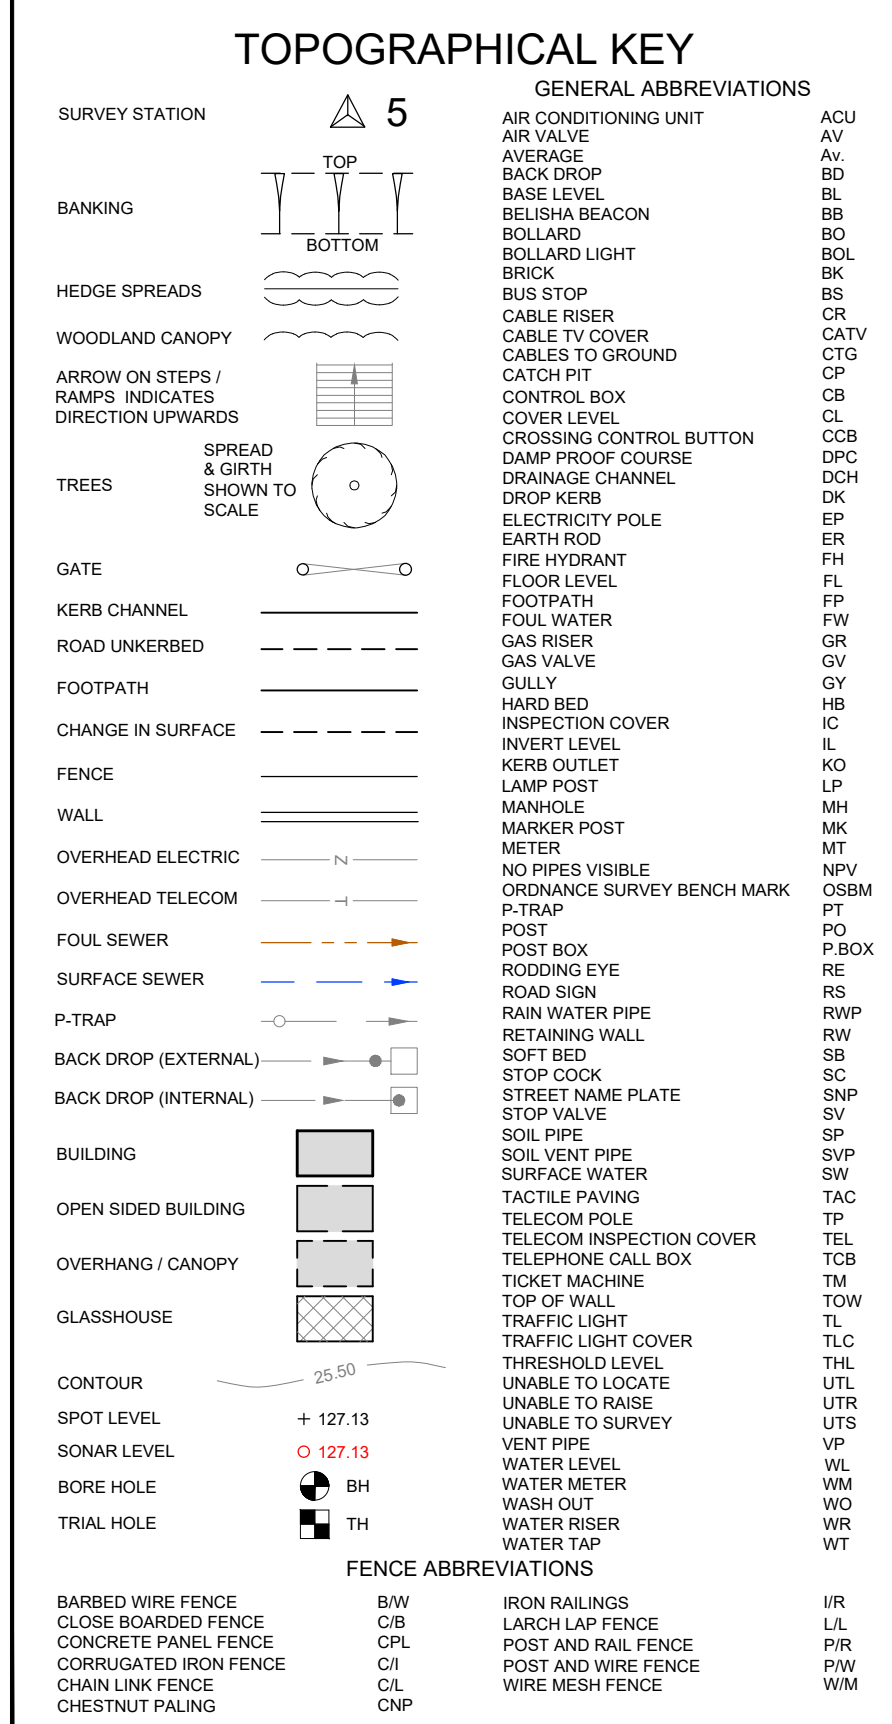

Topographical Survey

Bugler Group Limited

Kingston Lane
Shoreham-by-Sea
West Sussex

Scale: 1:200	Sheet Size: A0	Sheet Number: 1	Date: April 2025		
Project Number: 35900	Rev: -	Surveyed by: RG	Checked by: BP	Approved by: BP	

mksurveys

www.mksurveys.com www.surveys4biz.co.uk

Head Office: Milton Keynes t: 01908 565561 e: mail@mksurveys.co.uk

