


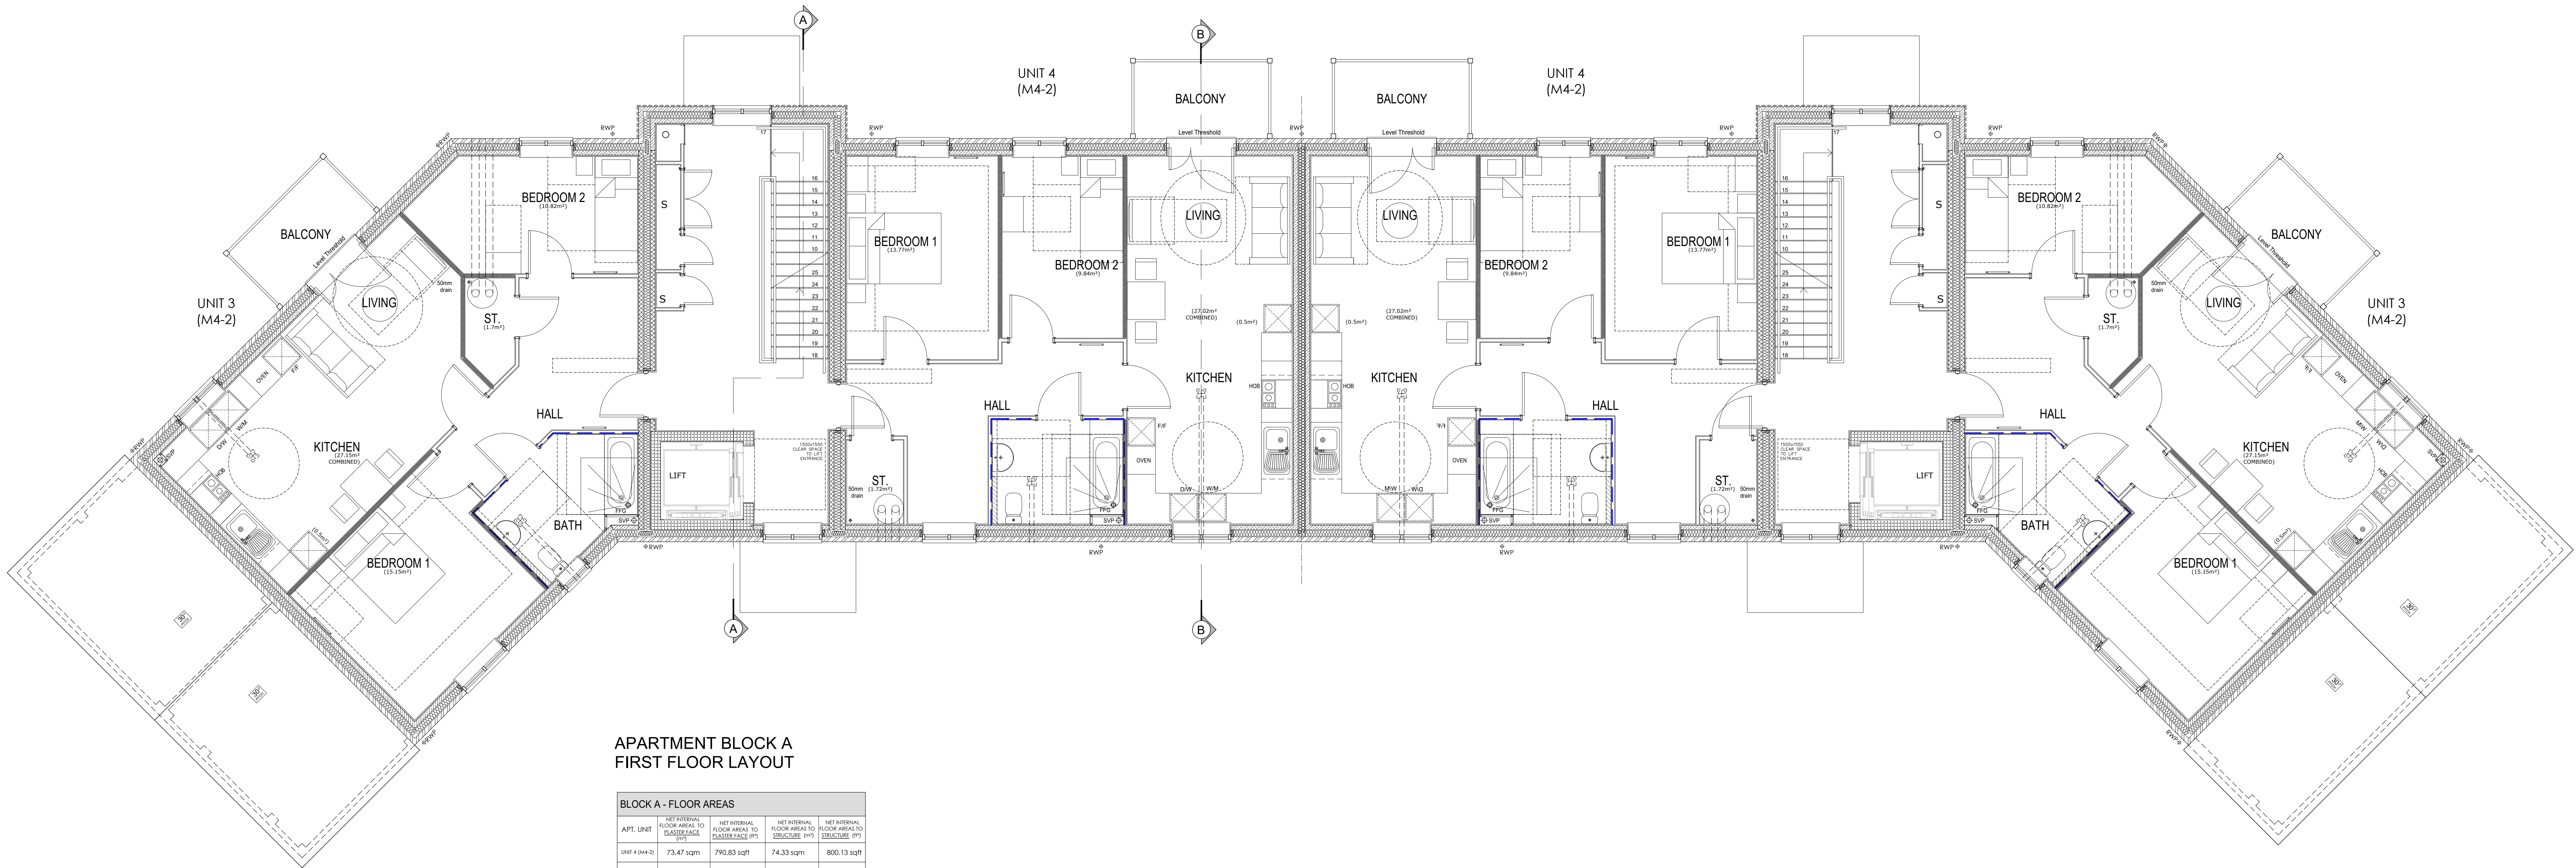

APARTMENT BLOCK A
FIRST FLOOR LAYOUT

BLOCK A - FLOOR AREAS			
APT. UNIT	NET INTERNAL FLOOR AREAS TO PLASTERFACE (SQM)	NET INTERNAL FLOOR AREAS TO PLASTERFACE (SQM)	NET INTERNAL FLOOR AREAS TO PLASTERFACE (SQM)
UNIT 4 (M4-2)	73.47 sqm	790.63 sqft	74.33 sqm
UNIT 3 (M4-2)	75.23 sqm	809.84 sqft	76.11 sqm

Rev.	Description	Date
Drawing Revisions		



Persimmon House
Knoll Road
Camberley, Surrey
GU15 3TG

Phase 3.
West Sampling

Malthouse Meadows
Phase 3
West Sampling

Apartment Block A - First Floor Plan

Date	1:500 AD	AT
Planning	612_PL_3_BLK A_P2	

