


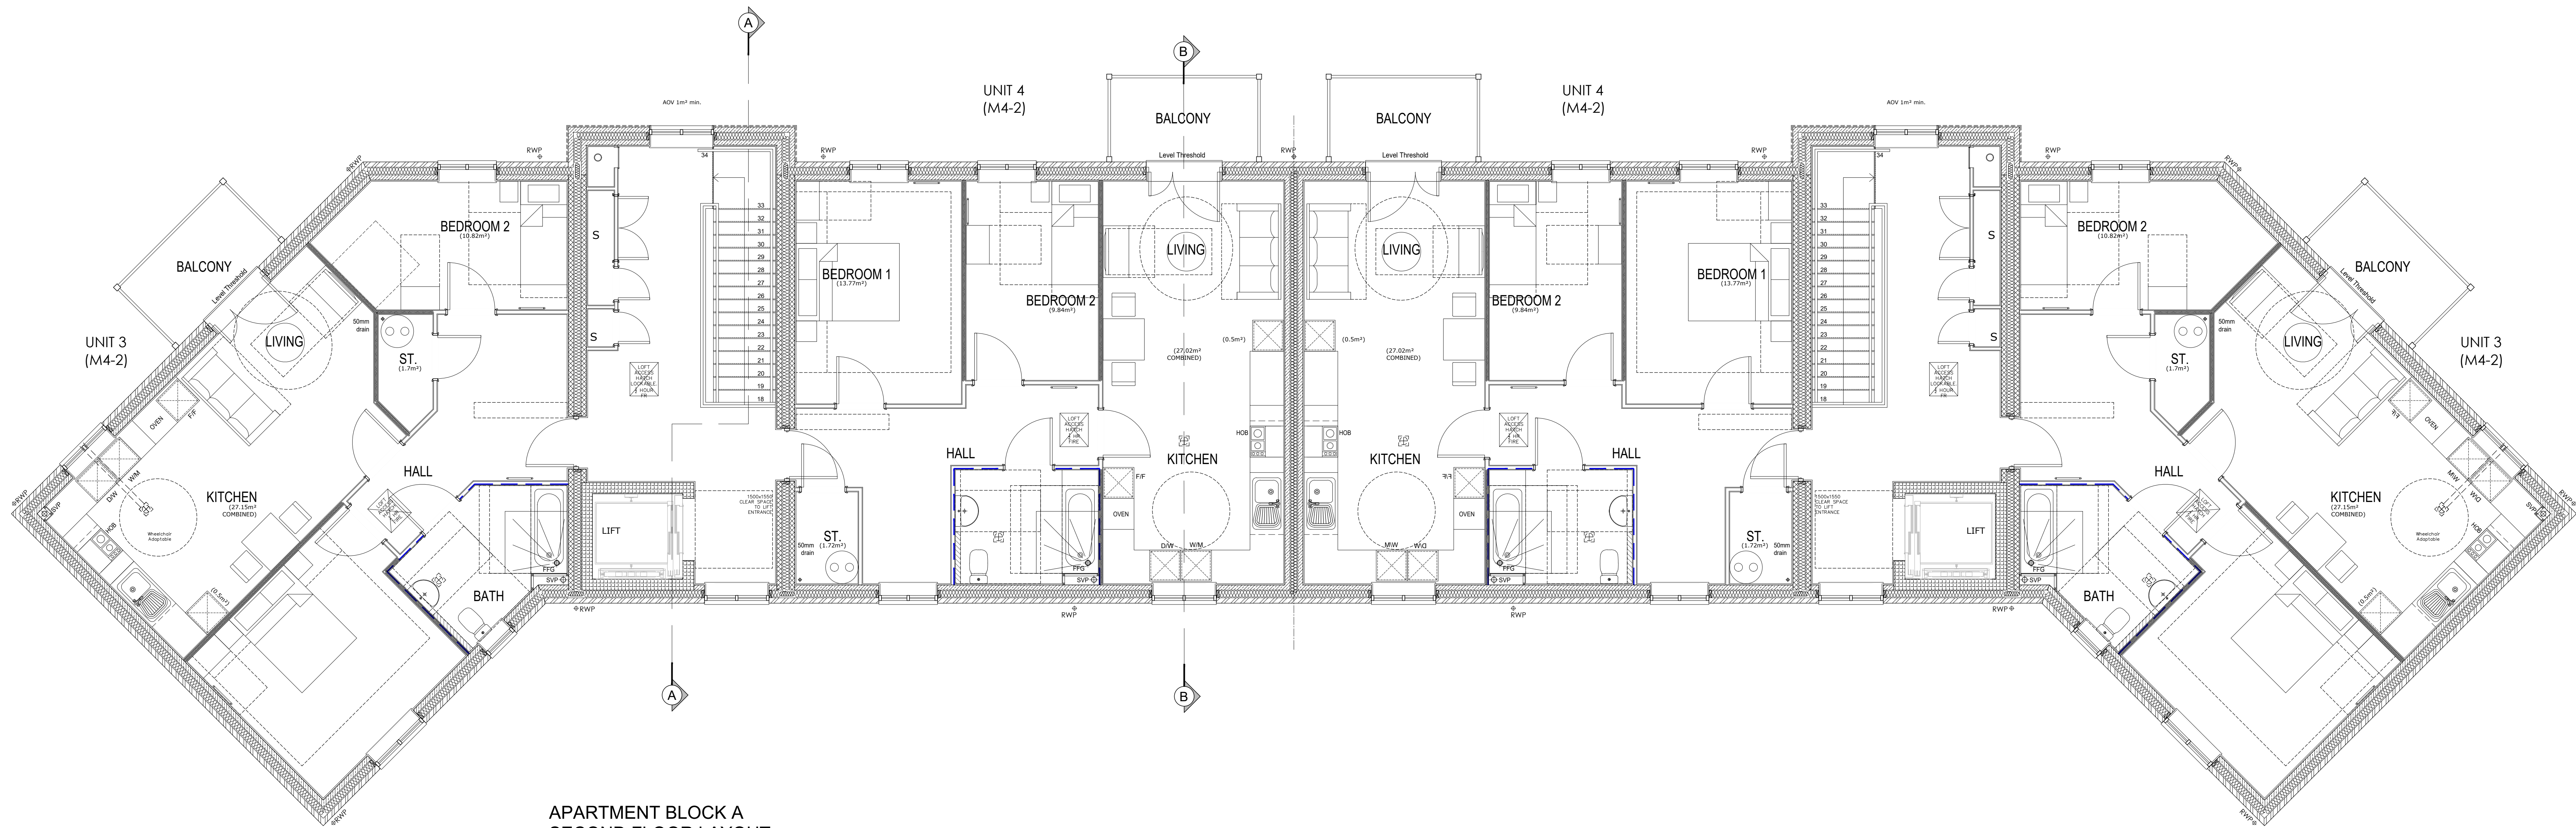

APARTMENT BLOCK A
SECOND FLOOR LAYOUT

BLOCK A - FLOOR AREAS				
APT. UNIT	NET INTERNAL FLOOR AREAS TO PLASTERFACE (m ²)	NET INTERNAL FLOOR AREAS TO PLASTERFACE (sqft)	NET INTERNAL FLOOR AREAS TO STRUCTURE (m ²)	NET INTERNAL FLOOR AREAS TO STRUCTURE (sqft)
UNIT 4 (M4-2)	73.47 sqm	790.83 sqft	74.33 sqm	800.13 sqft
UNIT 3 (M4-2)	75.23 sqm	809.84 sqft	76.11 sqm	819.26 sqft

Rev.	Description	Date
Drawing Revisions		



Persimmon House
Knoll Road
Camberley, Surrey
GU15 3TG

Phase 3,
West Somting

Malthouse Meadows
Phase 3
West Somting

Apartment Block A - Second Floor Plan

Date	Scale	Drawn
April 2026	1:500 A3	AT
Planning	612_PL_P3_BLK A_P3	

