

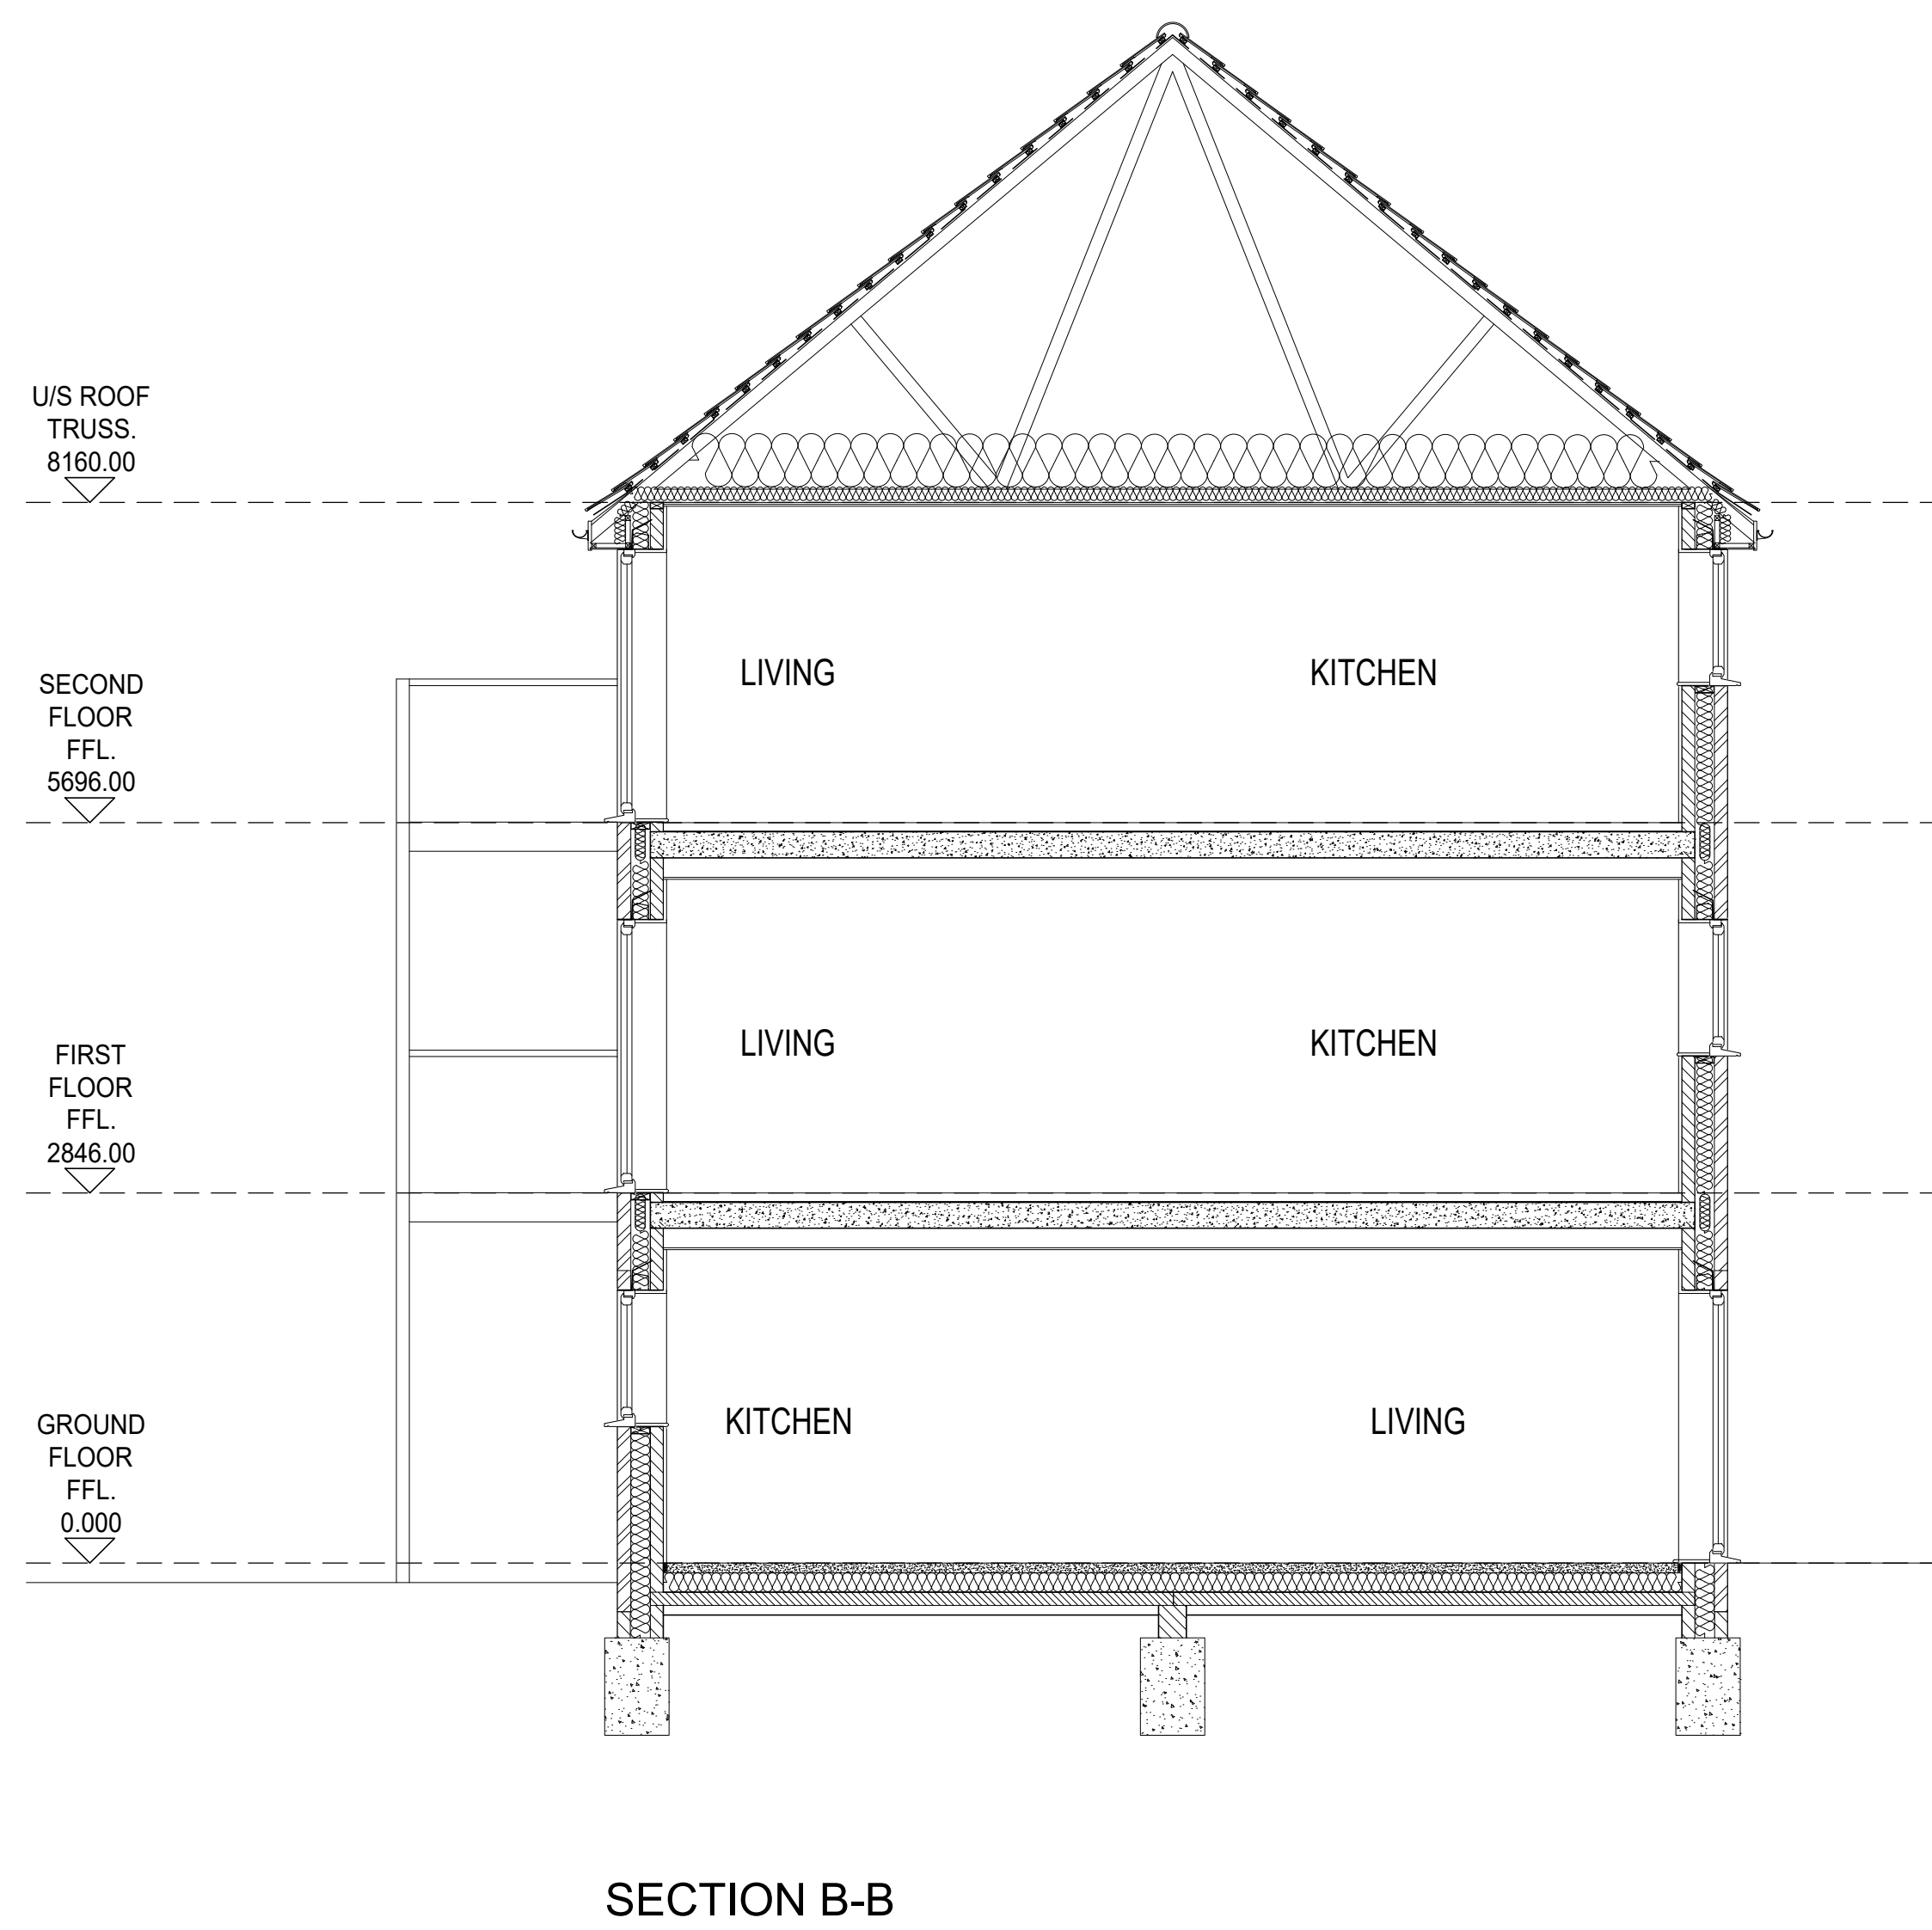


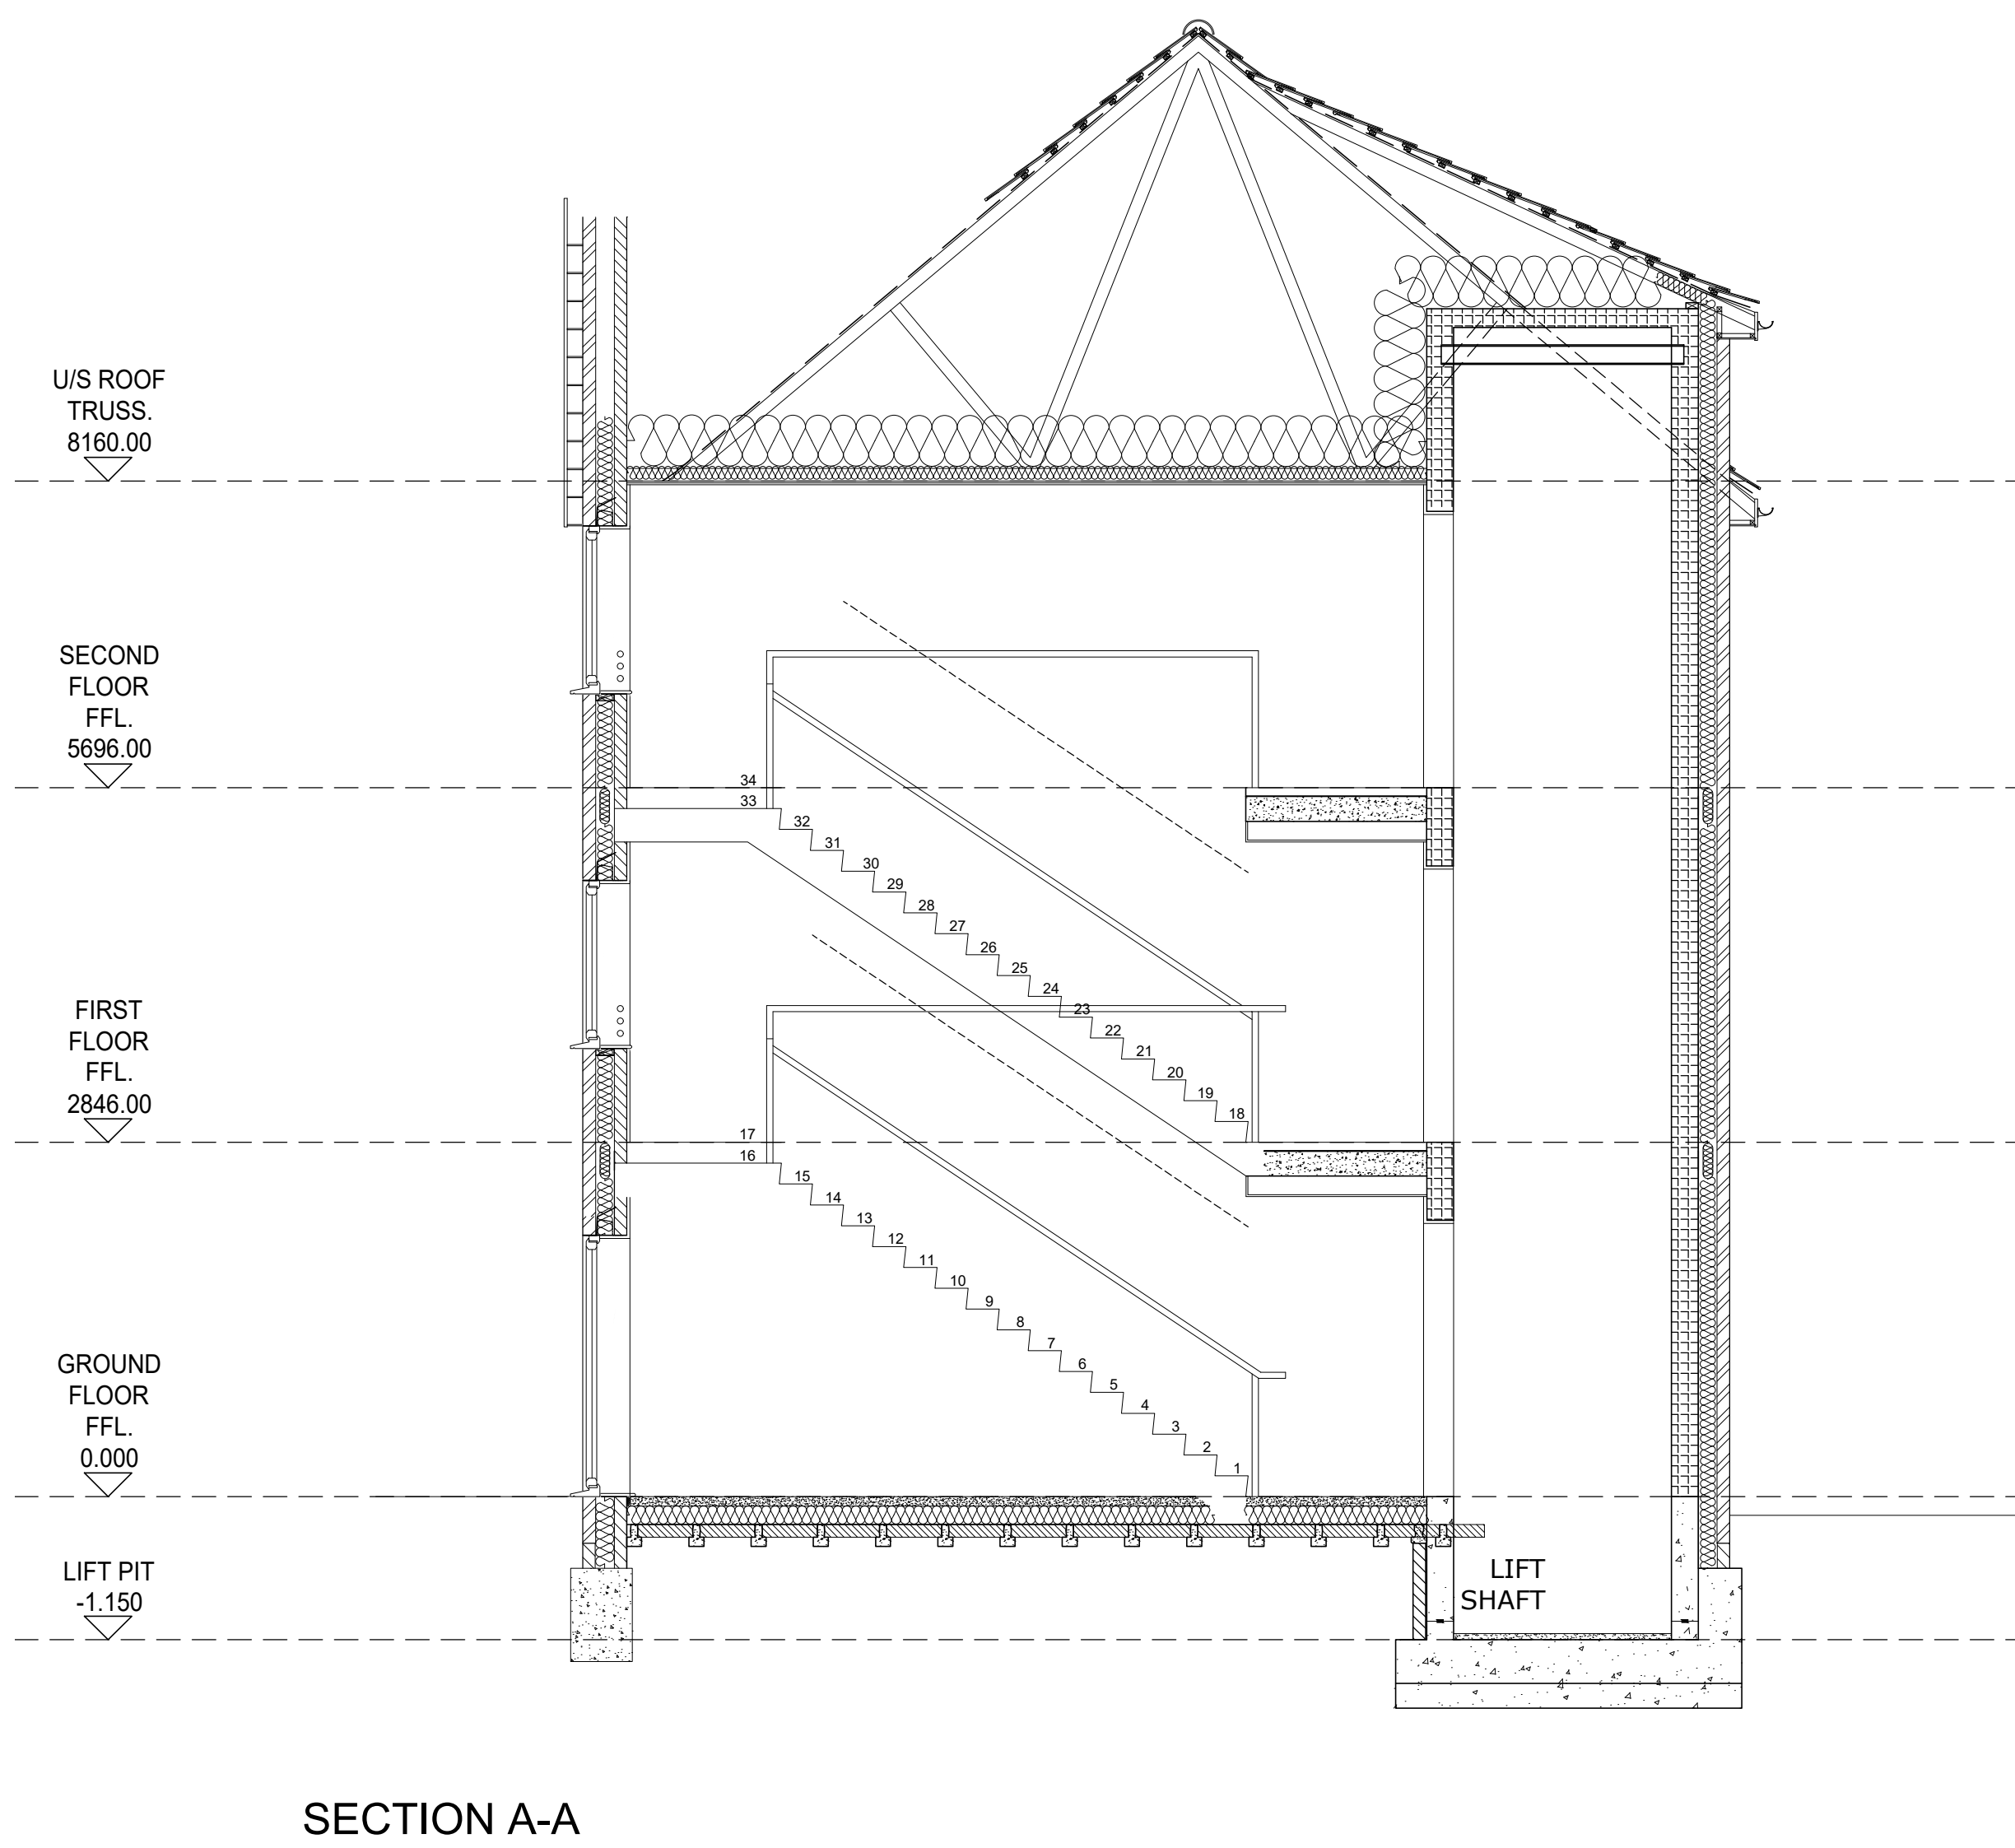

Rev.	Description	Date
Drawing Revisions		

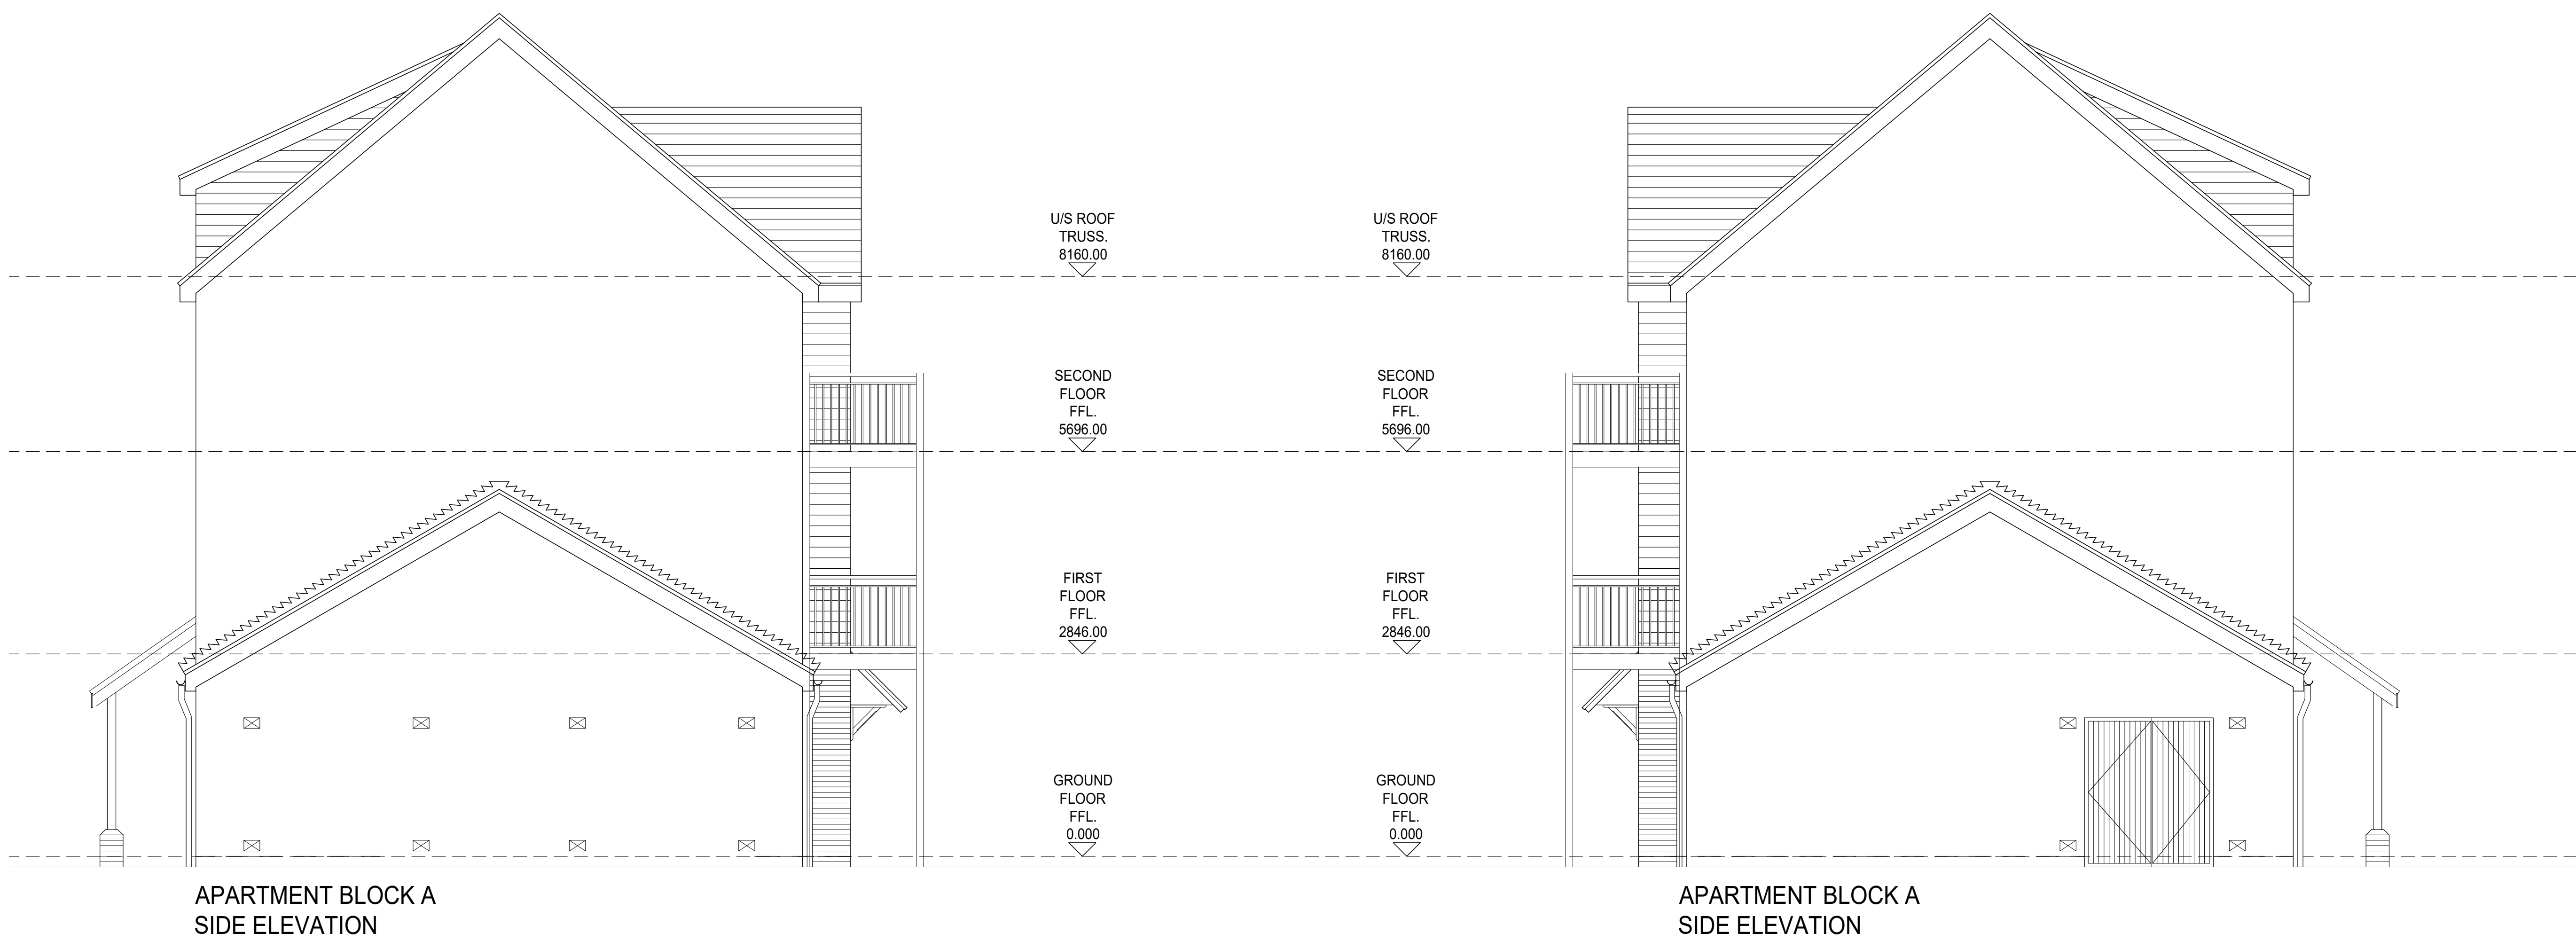

Persimmon House
Knoll Road
Cambridge, Surrey
GU15 3TG

Phase 3,
West Somting

Malthouse Meadows
Phase 3
West Somting

Apartment Block A - Side + Section Elevations

Date

April 2026

Scale

1:500 AD

Drawn

AT

Project

Planning

File No

612_PL_PH3_BLK A_E3

Rev

1

