


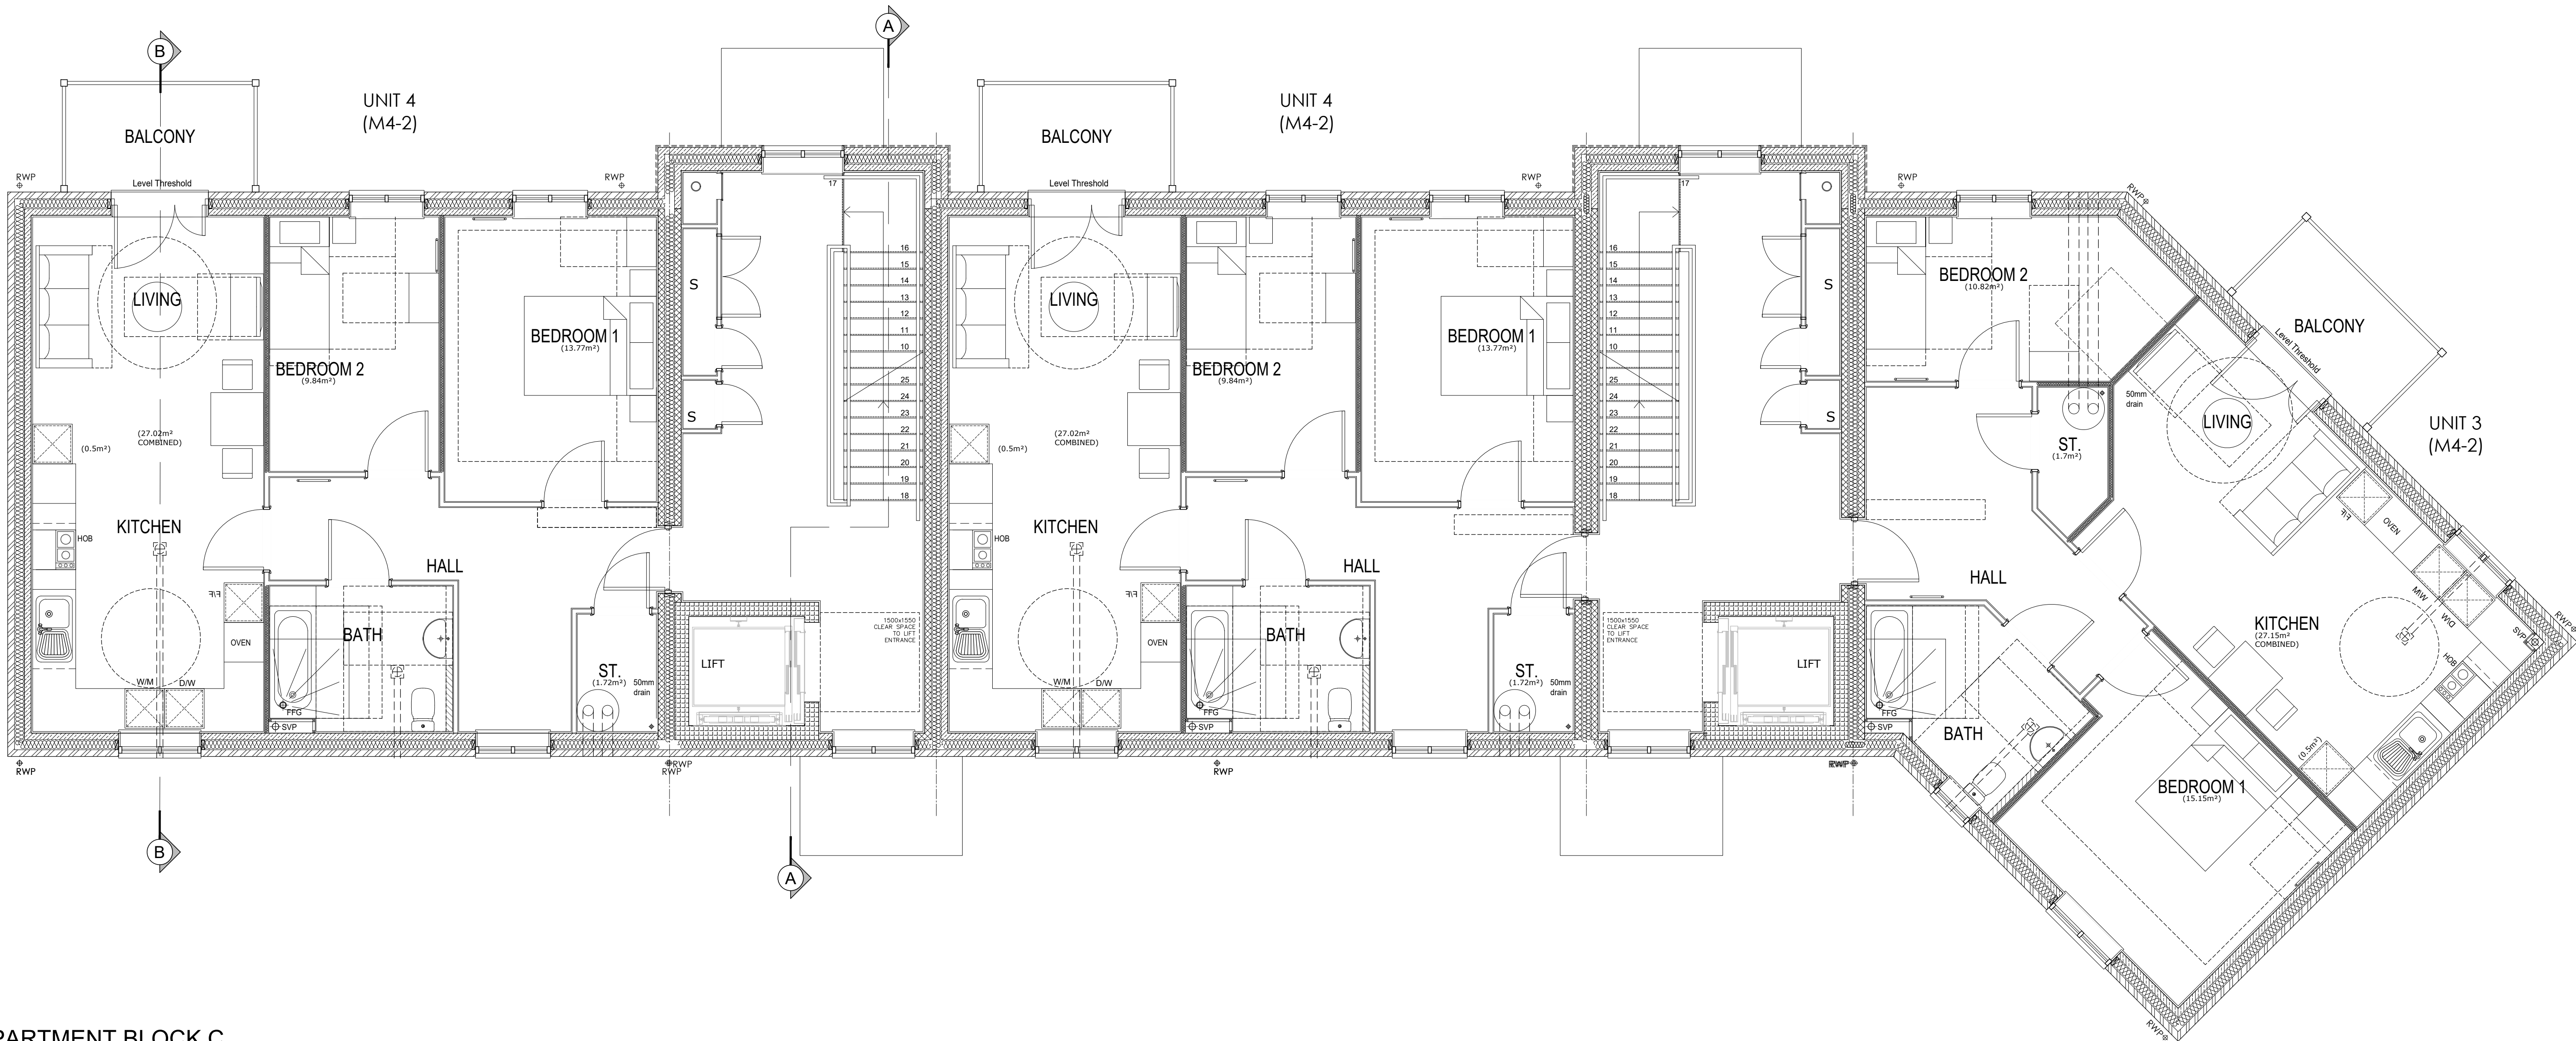

APARTMENT BLOCK C
FIRST FLOOR LAYOUT

BLOCK C - FLOOR AREAS				
APT. UNIT	NET INTERNAL FLOOR AREA TO SLAB/DECK (m ²)	NET INTERNAL FLOOR AREA TO PLASTER/FACE (m ²)	NET INTERNAL FLOOR AREA TO STRUCTURE (m ²)	NET INTERNAL FLOOR AREA TO STRUCTURE (m ²)
UNIT 4 (M4-2)	73.47 sqm	790.83 sqft	74.33 sqm	800.13 sqft
UNIT 3 (M4-2)	75.23 sqm	809.84 sqft	76.11 sqm	819.26 sqft

Rev.	Description	Date
Drawing Revisions		



Persimmon House
Knoll Road
Cambridge, Surrey
GU15 3TQ

Phase 3,
West Sampling

Malthouse Meadows
Phase 3
West Sampling

Apartment Block C - First Floor Plan

Rev. 1:50B/A0
Date: April 2026
Rev. AT
Rev. 412_FL_Ph3_BLK C_F2
Rev. -

