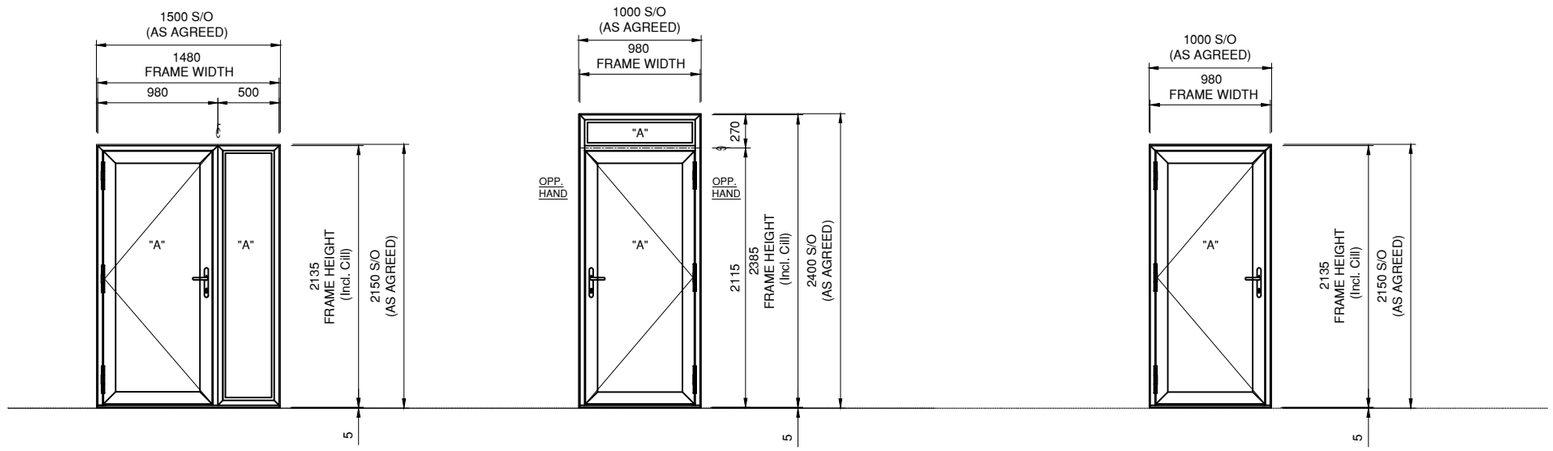

DOOR TYPE 02
1 REQUIRED AS SHOWN:

FIFTH FLOOR (Zone B - Debenhams):
5F_EX_D05 (Flat 80 - Living Room) North Elev. [Glass g-Value=0.49 & 33dB]

DOOR TYPE 04RH
3 REQUIRED AS SHOWN:

THIRD FLOOR (Zone B - Debenhams):
3F_EX_D23 (Flat 62 - Bedroom) West Elev. [Glass g-Value=0.49 & 33dB]
3F_EX_D30 (Flat 48 - Living Room) South Elev. [Glass g-Value=0.49 & 33dB]
3F_EX_D31 (Flat 49 - Living Room) South Elev. [Glass g-Value=0.49 & 33dB]

DOOR TYPE 04LH
1 REQUIRED AS SHOWN:

FOURTH FLOOR (Zone B - Debenhams):
4F_EX_D12 (Flat 73 - Bedroom) West Elev. [Glass g-Value=0.49 & 33dB]

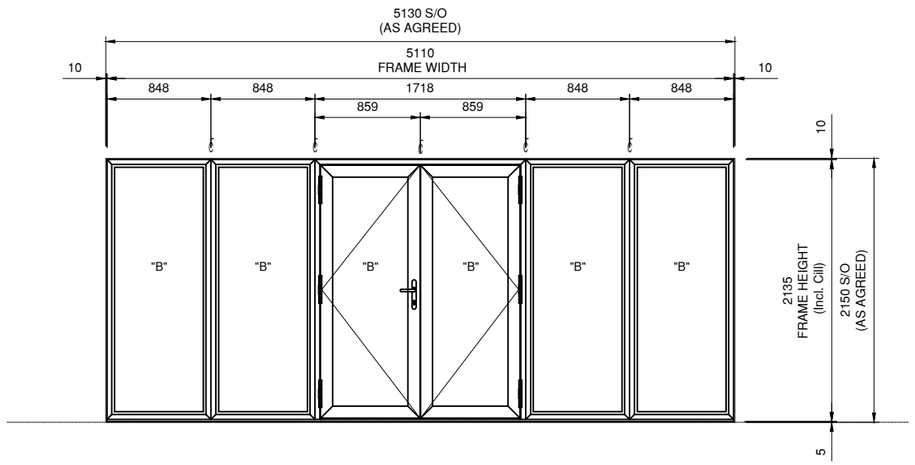

DOOR TYPE 05
1 REQUIRED AS SHOWN:

FIFTH FLOOR (Zone B - Debenhams):
5F_EX_D11 (Sky Lounge)South Elev. [Glass g-Value=0.35 & 33dB]

SPECIFICATION:

ALUMINIUM FINISH
- RAL 7016 MATT

APPROVAL ISSUE

DO NOT SCALE DRAWING
ALL DIMENSIONS ARE IN MILLIMETRES
ALL SIZES ARE MANUFACTURE SIZES
(Unless Denoted 'S/O' = Structural Opening Sizes)

FEATURE
ARCHITECTURAL FABRICATIONS

1 Harvington Business Park
Brampton Road
Eastbourne
East Sussex
BN22 9BN www.feature-fabrications.co.uk
Tel: 01323 520404 Fax: 01323 520290

DRAWN BY:	DATE:
LD - FEATURE	28.10.2025

1/100 Detail No: / Drawing No:

CLIENT: CRAIG CONSTRUCTION SERVICES

TITLE: DEBENHAMS DOOR SCREENS (3rd, 4th & 5th FLOOR)

JOB REF: DEBENHAMS -WORTHING

DWG NO: 13809-024

SIZE:	SCALE:	REV:
A3	1:50	PL

REVISION:

PL: Issued for planning condition