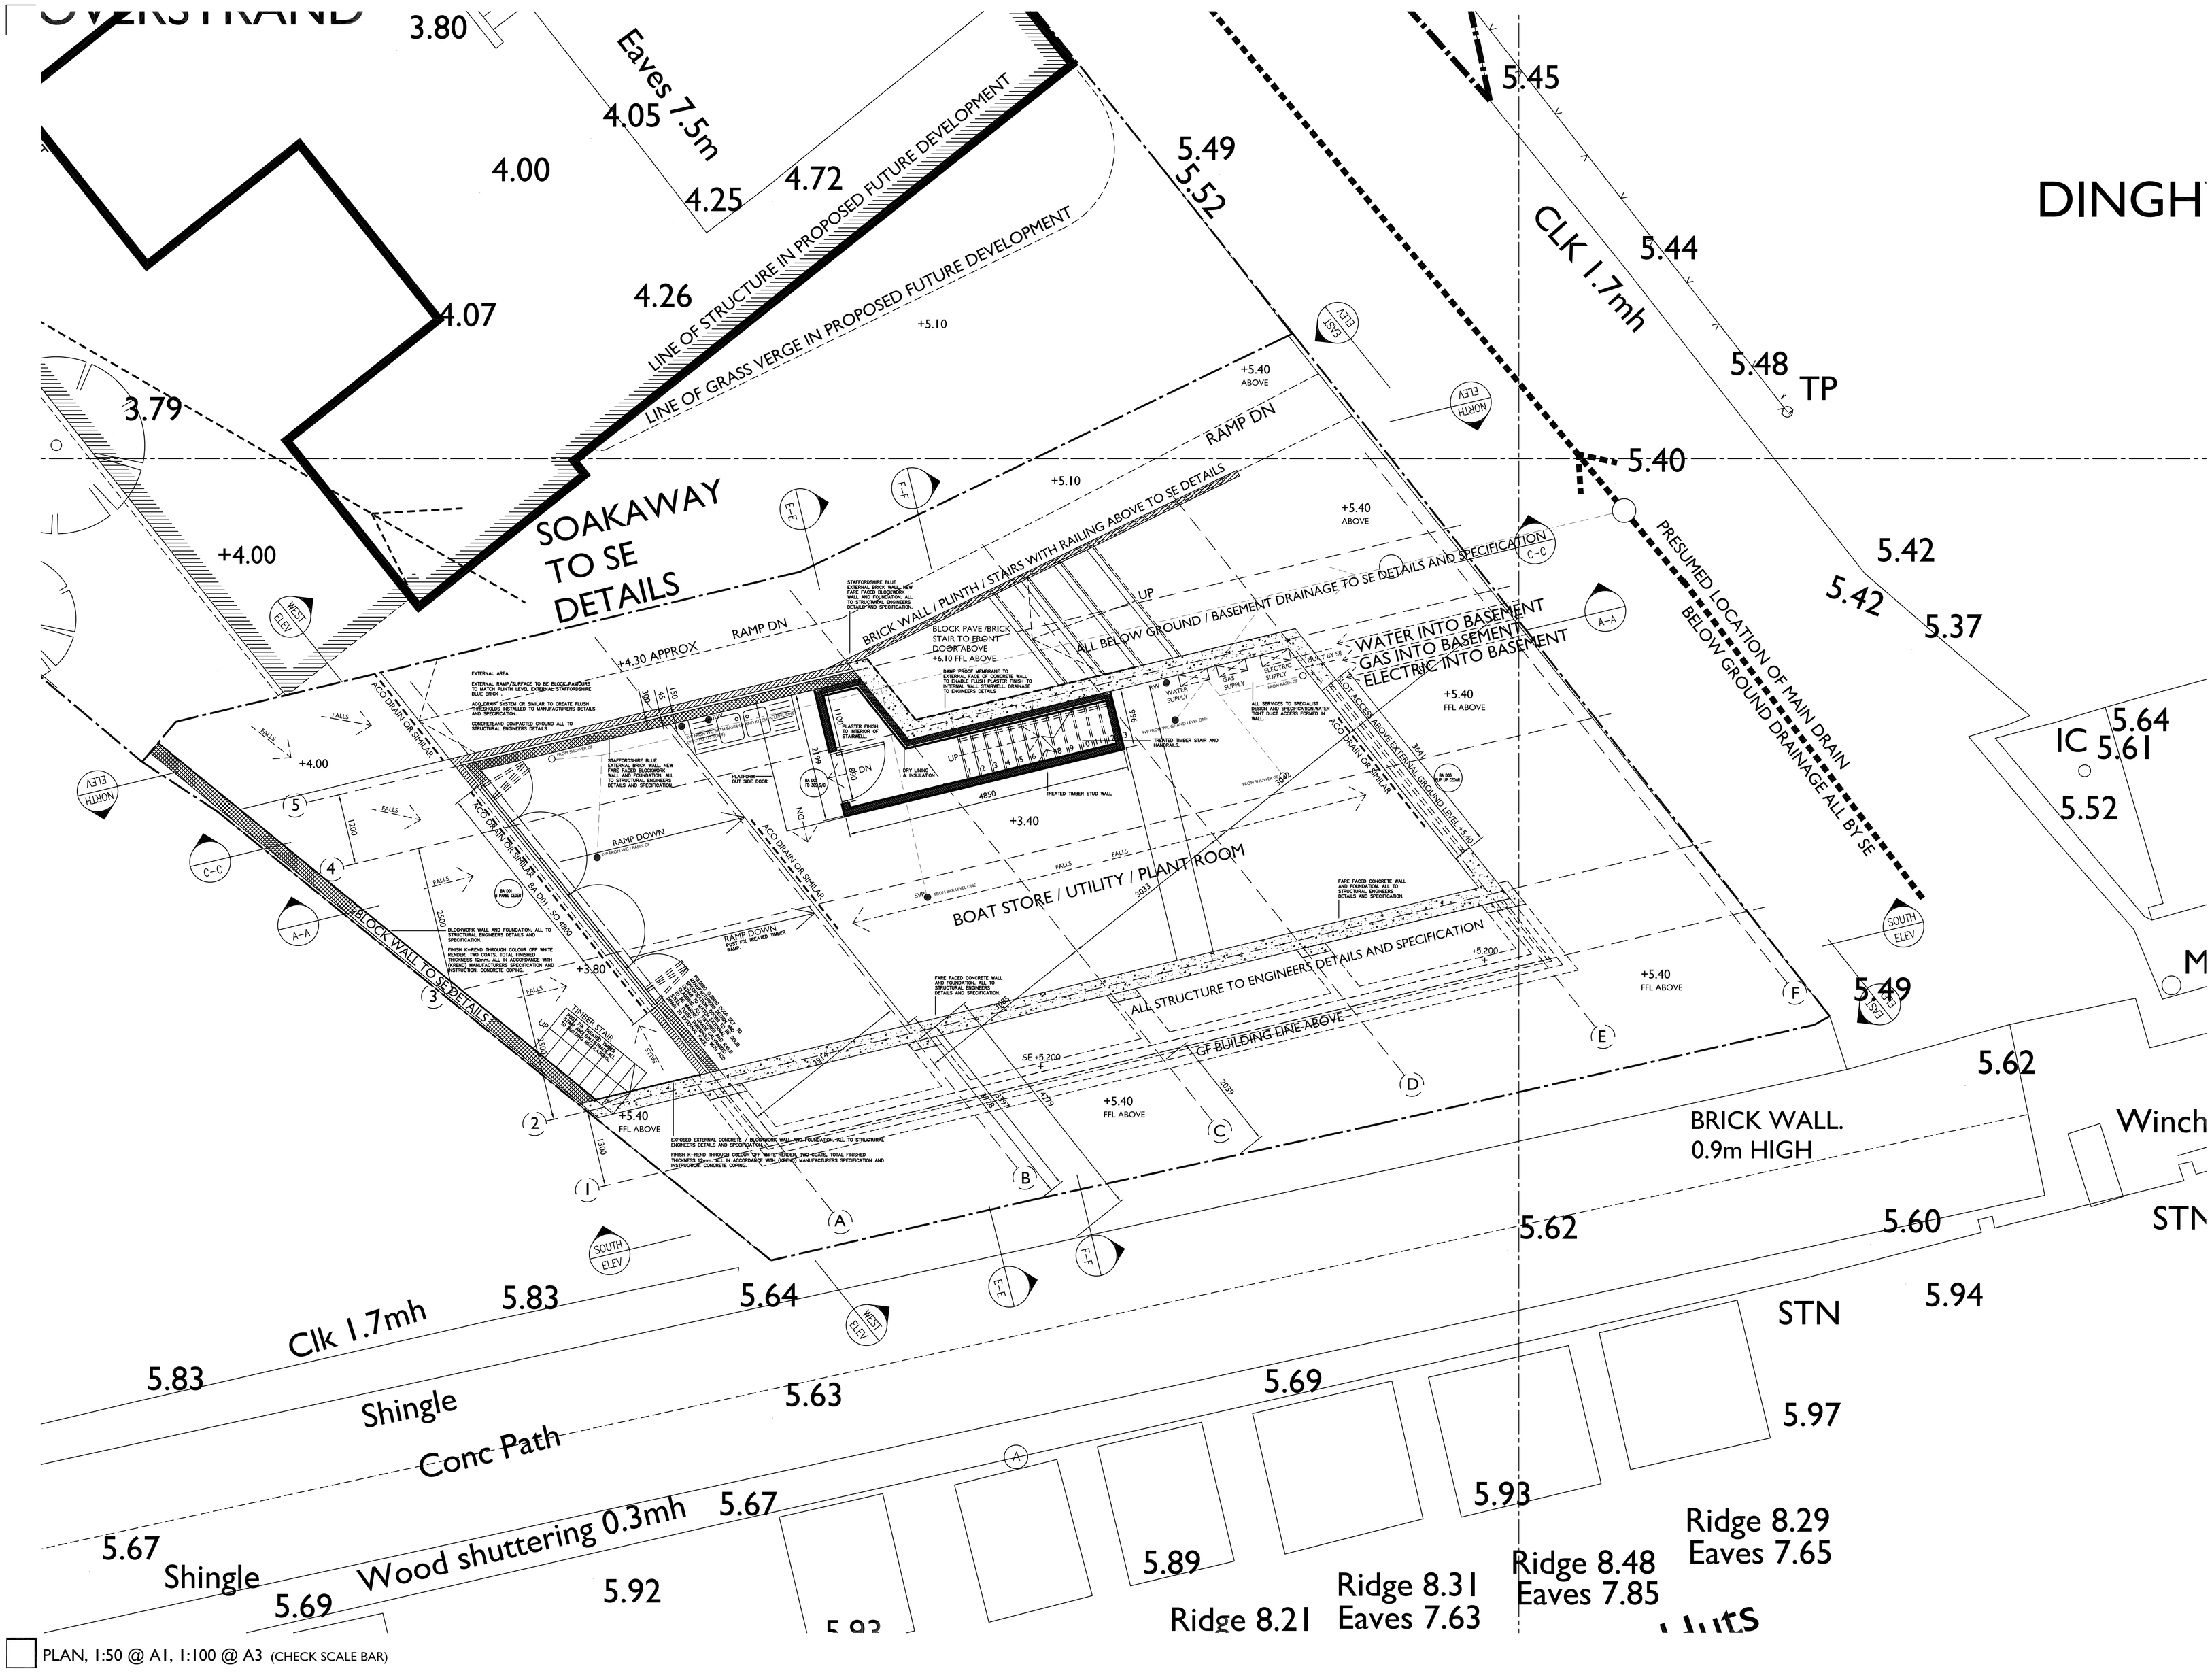

PLAN, 1:50 @ A1, 1:100 @ A3 (CHECK SCALE BAR)

CLK

NO-house | 43A Mercers Rd | London | N19 4PP

T +44(0) 20 7683 1571
F +44(0) 20 7198 7546
M +44(0) 781 480 2866
www.no-house.com
studio@no-house.com

Project
OVERSTRAND, SHOPSDAM ROAD, LANCING.

Drawing Title
PLANNING:

GENERAL ARANGEMENT

BASEMENT FLOOR PLAN

Scale
AS SHOWN

Date
NOV 2011

Drawing Number
1117-PA-100

Revision
A