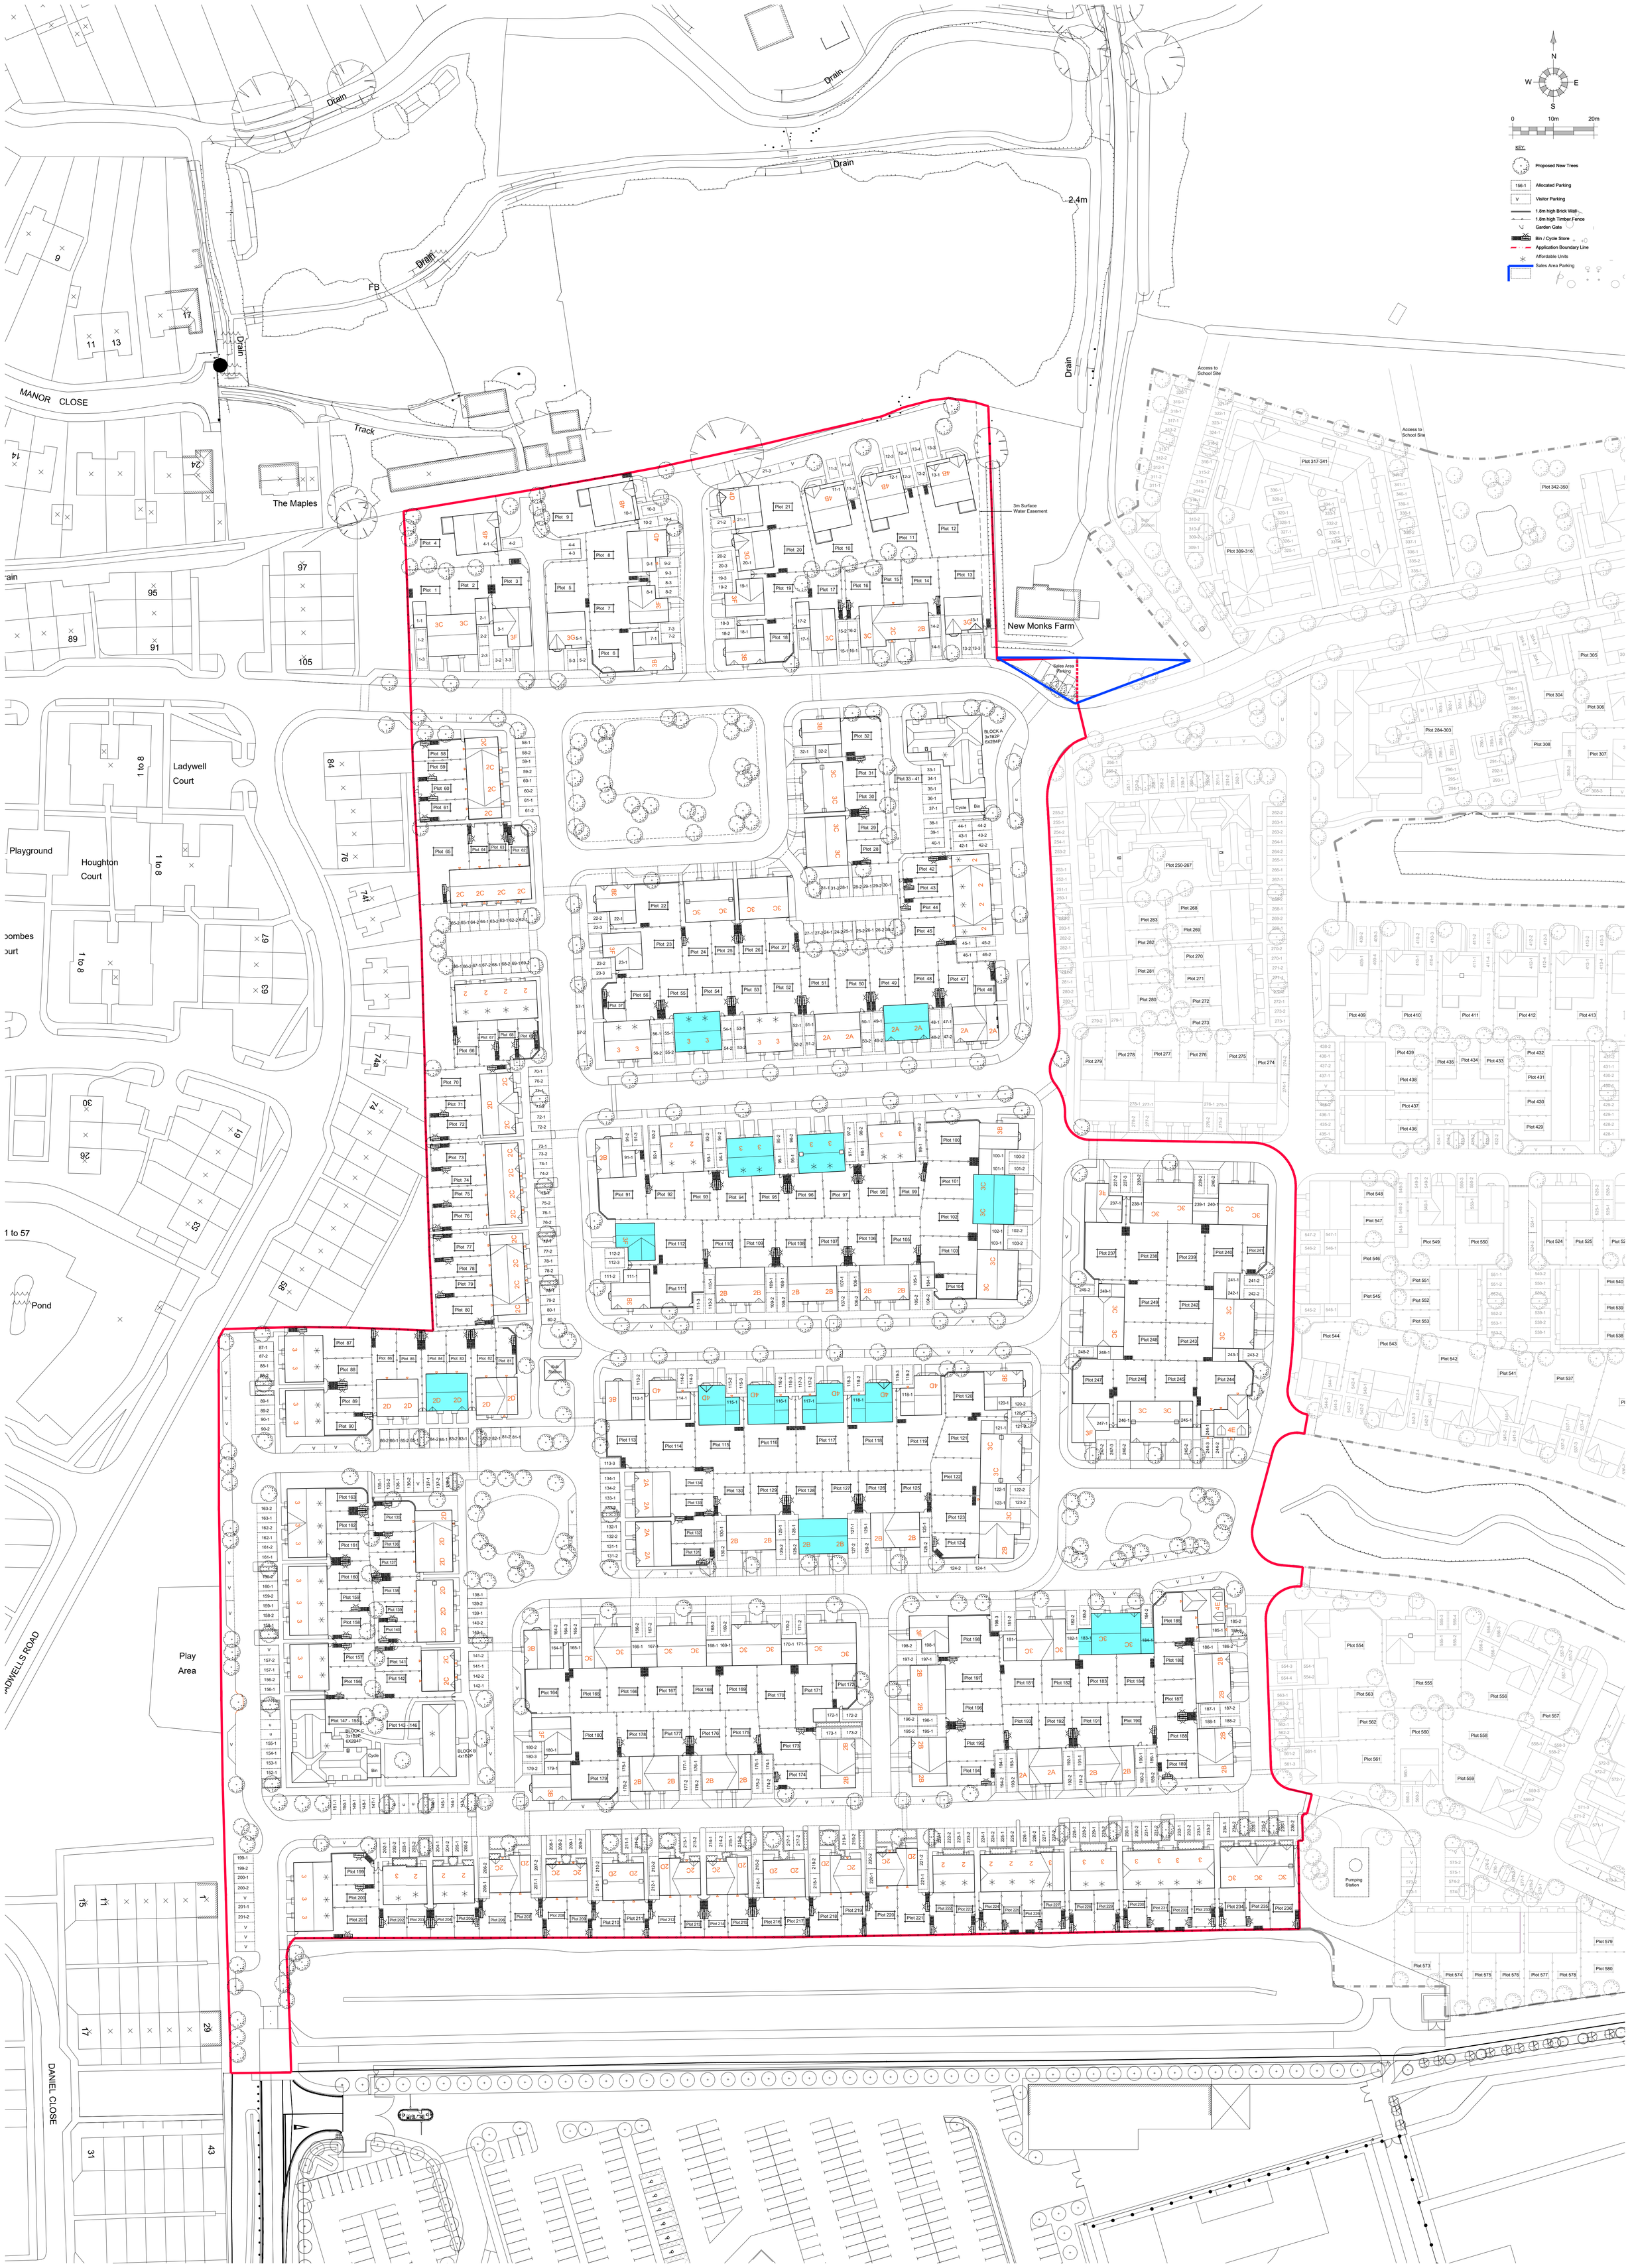

REV.	DATE	REVISIONS:
A	15.11.17	Layout updated to suite Planning officer comments. LV
B	29.11.17	Layout updated to suite clients comments. NL
C	07.12.17	Layout updated to suite clients comments. NL
D	09.01.18	Minor carriageway amendments & tracking added NL
E	11.01.18	Layout updated to suite clients comments. NL
F	05.02.18	Phase 2 plot numbers amended NL
G	08.03.18	Layout updated to suit Planners and Client comments. Phase 1 plot numbers amended. BH
H	19.04.18	Layout updated to suit Planners and Client comments.
J	04.09.18	Layout updated to suit Client comments.

REV.	DATE	REVISIONS:
K	04.10.18	Plots 3-6 moved forward, garage added to Plot 32, gables to rear of plots 71, 162 & 235 omitted, Apartment block plots 33-41 shifted North and extra parking added adj. to plot 42, parking court amended S of plot 28, various minor changes to garden fences and bin and bike stores in gardens. (BH)
L	10.03.20	Plots 6 amended to detatched 3 bed house separate from plots 3-5. (BH)
M	15.05.20	Area at plots 1-5 & 13-17 redesigned.
N	05.06.20	Updated to client comments.

REV.	DATE	REVISIONS:
P	18.06.20	Sales area parking added.
Q	29.08.20	Plots 48-49,54-55,83-84,94-95,96-97,101-102, 112,115,116,117,118 & 128-129 repositioned

PLANNING

CLIENT:	CALA HOMES	PROJECT:	New Monks Farm Lancing
SCALE:	1:500 (A0 ORIGINAL)	DRAWING:	Site Layout Phase 1
DRAWN: LV DATE: 12.08.2016	16019	P102	Q

Broadmede House
Farnham Business Park
Weydon Lane
Farnham, Surrey
GU9 8QT
Tel. 01252 267878
name.surname@osp architecture.com
www.osparchitecture.com
OSP ARCHITECTURE
O'KEEFE SCANLON LIMITED

© COPYRIGHT EXISTS ON THE DESIGNS AND INFORMATION SHOWN ON THIS DRAWING
This drawing may be scaled or cross referenced to the scale bar for planning application purposes only. Do not scale for any other purpose, use figured dimensions only. Subject to site survey and all necessary consents. All dimensions to be checked by user and any discrepancies, errors or omissions to be reported to the Architect before work commences. This drawing is to be read in conjunction with all other relevant materials.