

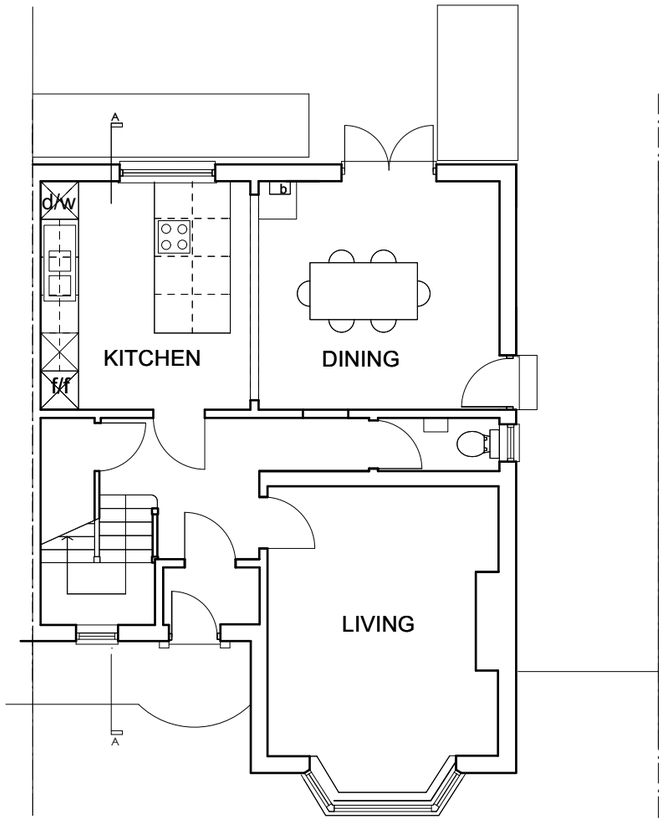


GROUND FLOOR

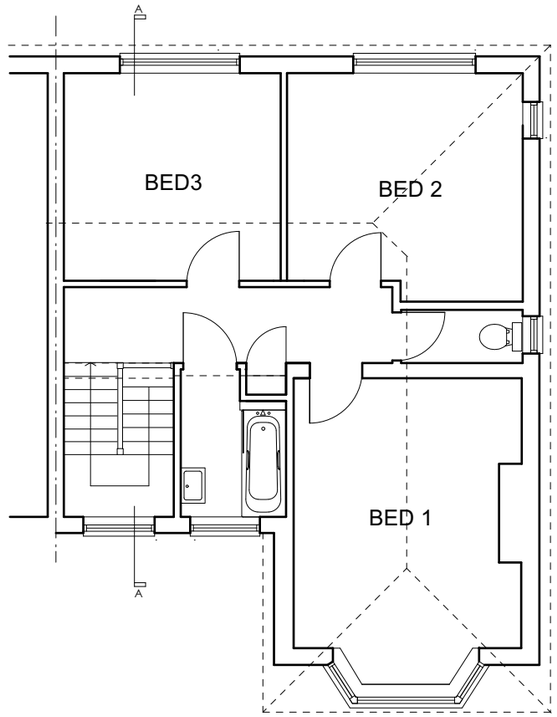


FIRST FLOOR

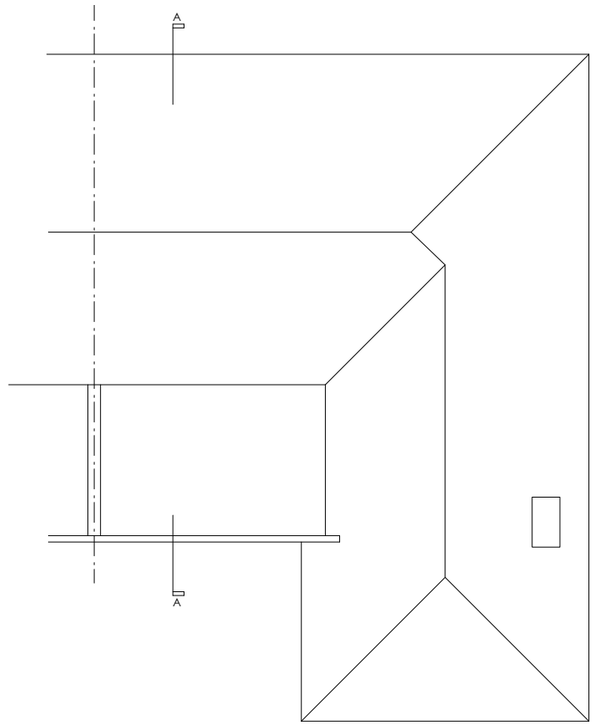

ROOF


0 1 2 3 4 5m

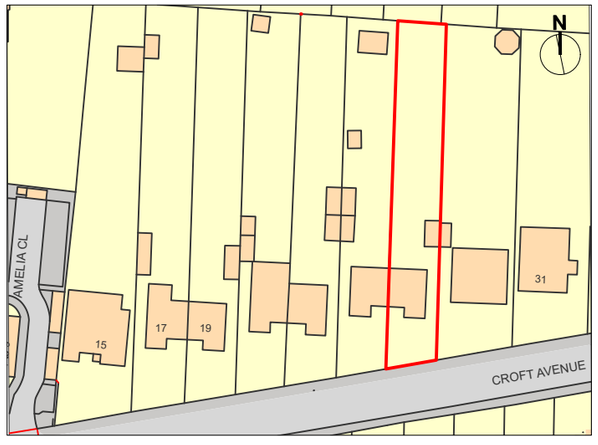

(c) Crown copyright, All rights reserved. 2024. License number 0100031673

LOCATION PLAN scale 1:1250

0 10 20 30 40 50

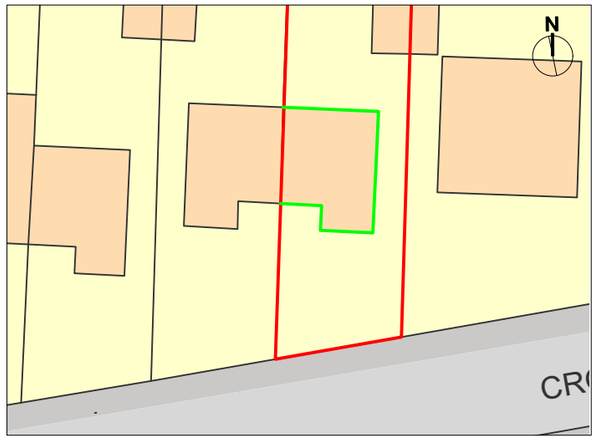


BLOCK PLAN scale 1:500

0 5 10 15 20

Boundary of property

Elevations to be rendered

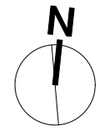

Revision	Notes	Date
C	elevations to be rendered indicated	19 March 2024
B	Scale added	12 March 2024
A	Chimney added	08 March 2024

eskay architects
62 Parkside
Shoreham-by-Sea
BN43 6HA
tel: 07745 654 556

project
27 Croft Avenue BN42 4AA

drawing
Lcation,block and Existing Plans

ref	dwg no.	rev
DJ	01	C

scale	size	date
1:100	A3	Mar 2023

status
Planning