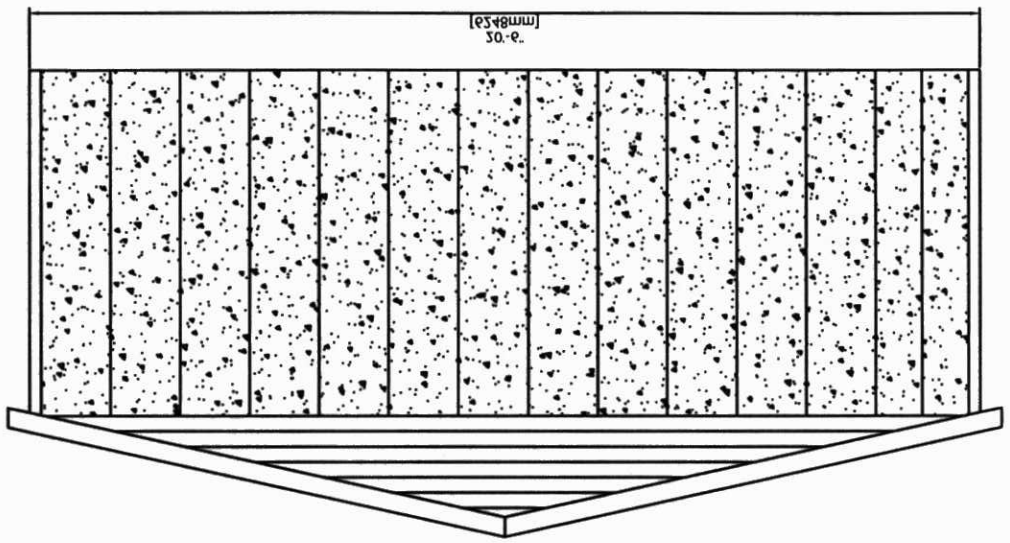

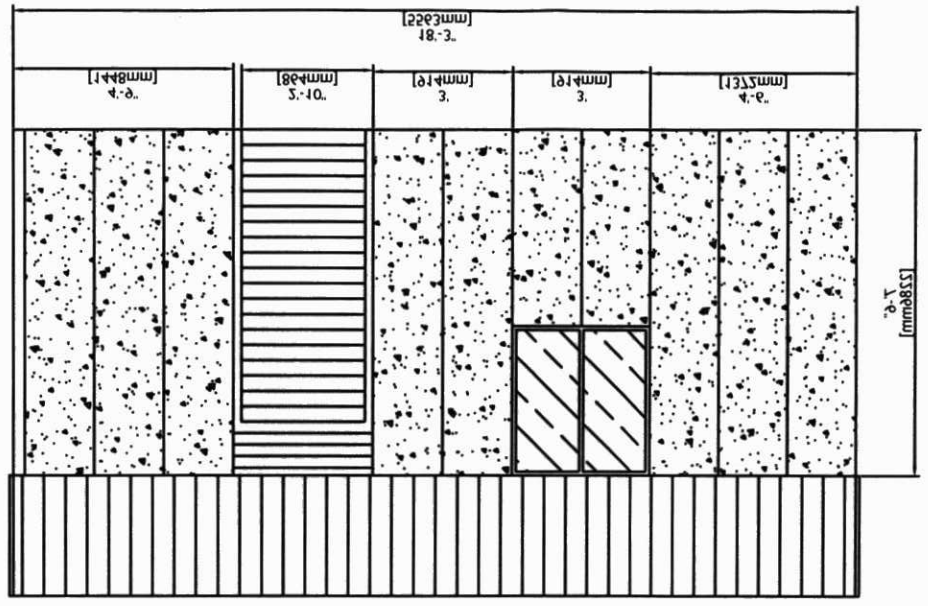

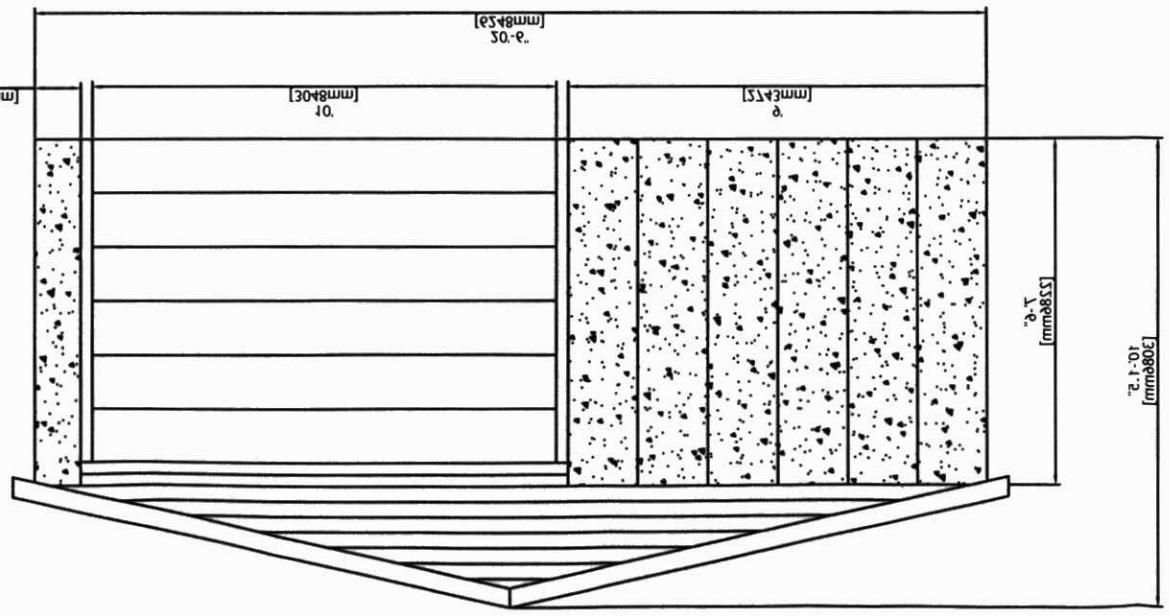

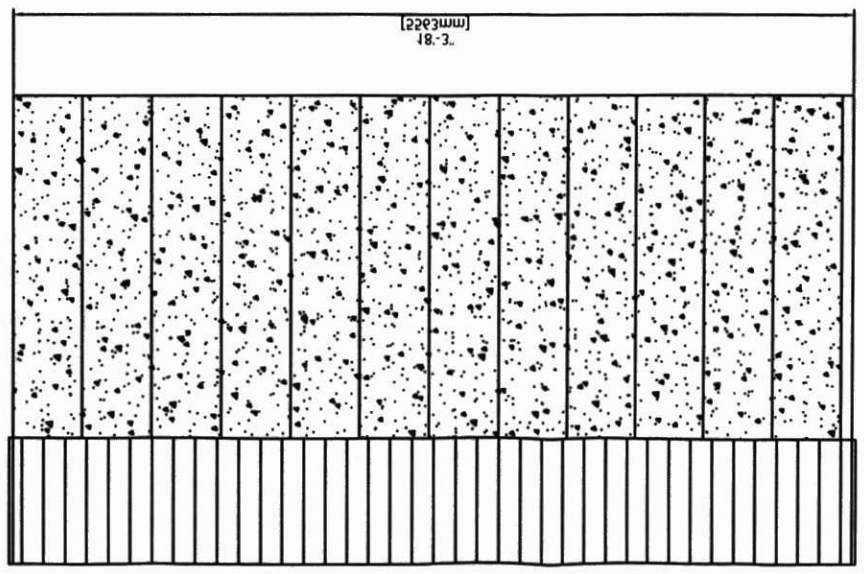

PLANNING SERVICES
ADUR & WORTHING

PLAN | AWDM/0483/13

VALID DATE | 27 SEP 2013

Ligbert Compton
Alpton Drive, Ligbert Lane Ind. Est.,
Thurrock, Rotherham S63 0BA
Tel: 01709 88188 \ Fax: 01709 88102
Web: www.ligbert.co.uk Email: sales@ligbert.co.uk

Drawn by Brian Armstrong
Questions\revisions to
brian.armstrong@ligbert.co.uk

Drawn: 25.08.13 | Scale 1:20@A3

Copyright Ligbert Concrete Ltd - not to be reproduced without express permission

Ref: L0073A3