


THE COPYRIGHT OF THIS DRAWING BELONGS TO MD-DESIGN (SOUTHERN) LTD.
IT MAY NOT BE REPRODUCED IN WHOLE OR PART, OR USED FOR THE MANUFACTURE
OF ANY ARTICLE WITHOUT THE EXPRESS PERMISSION OF THE COPYRIGHT HOLDER.
NO LIABILITY WILL BE ACCEPTED FOR AMENDMENTS MADE BY OTHER PERSONS.
© CROWN COPYRIGHT 2026 ORDINANCE SURVEY 100053143.
DO NOT SCALE FROM THIS DRAWING FOR CONSTRUCTION.

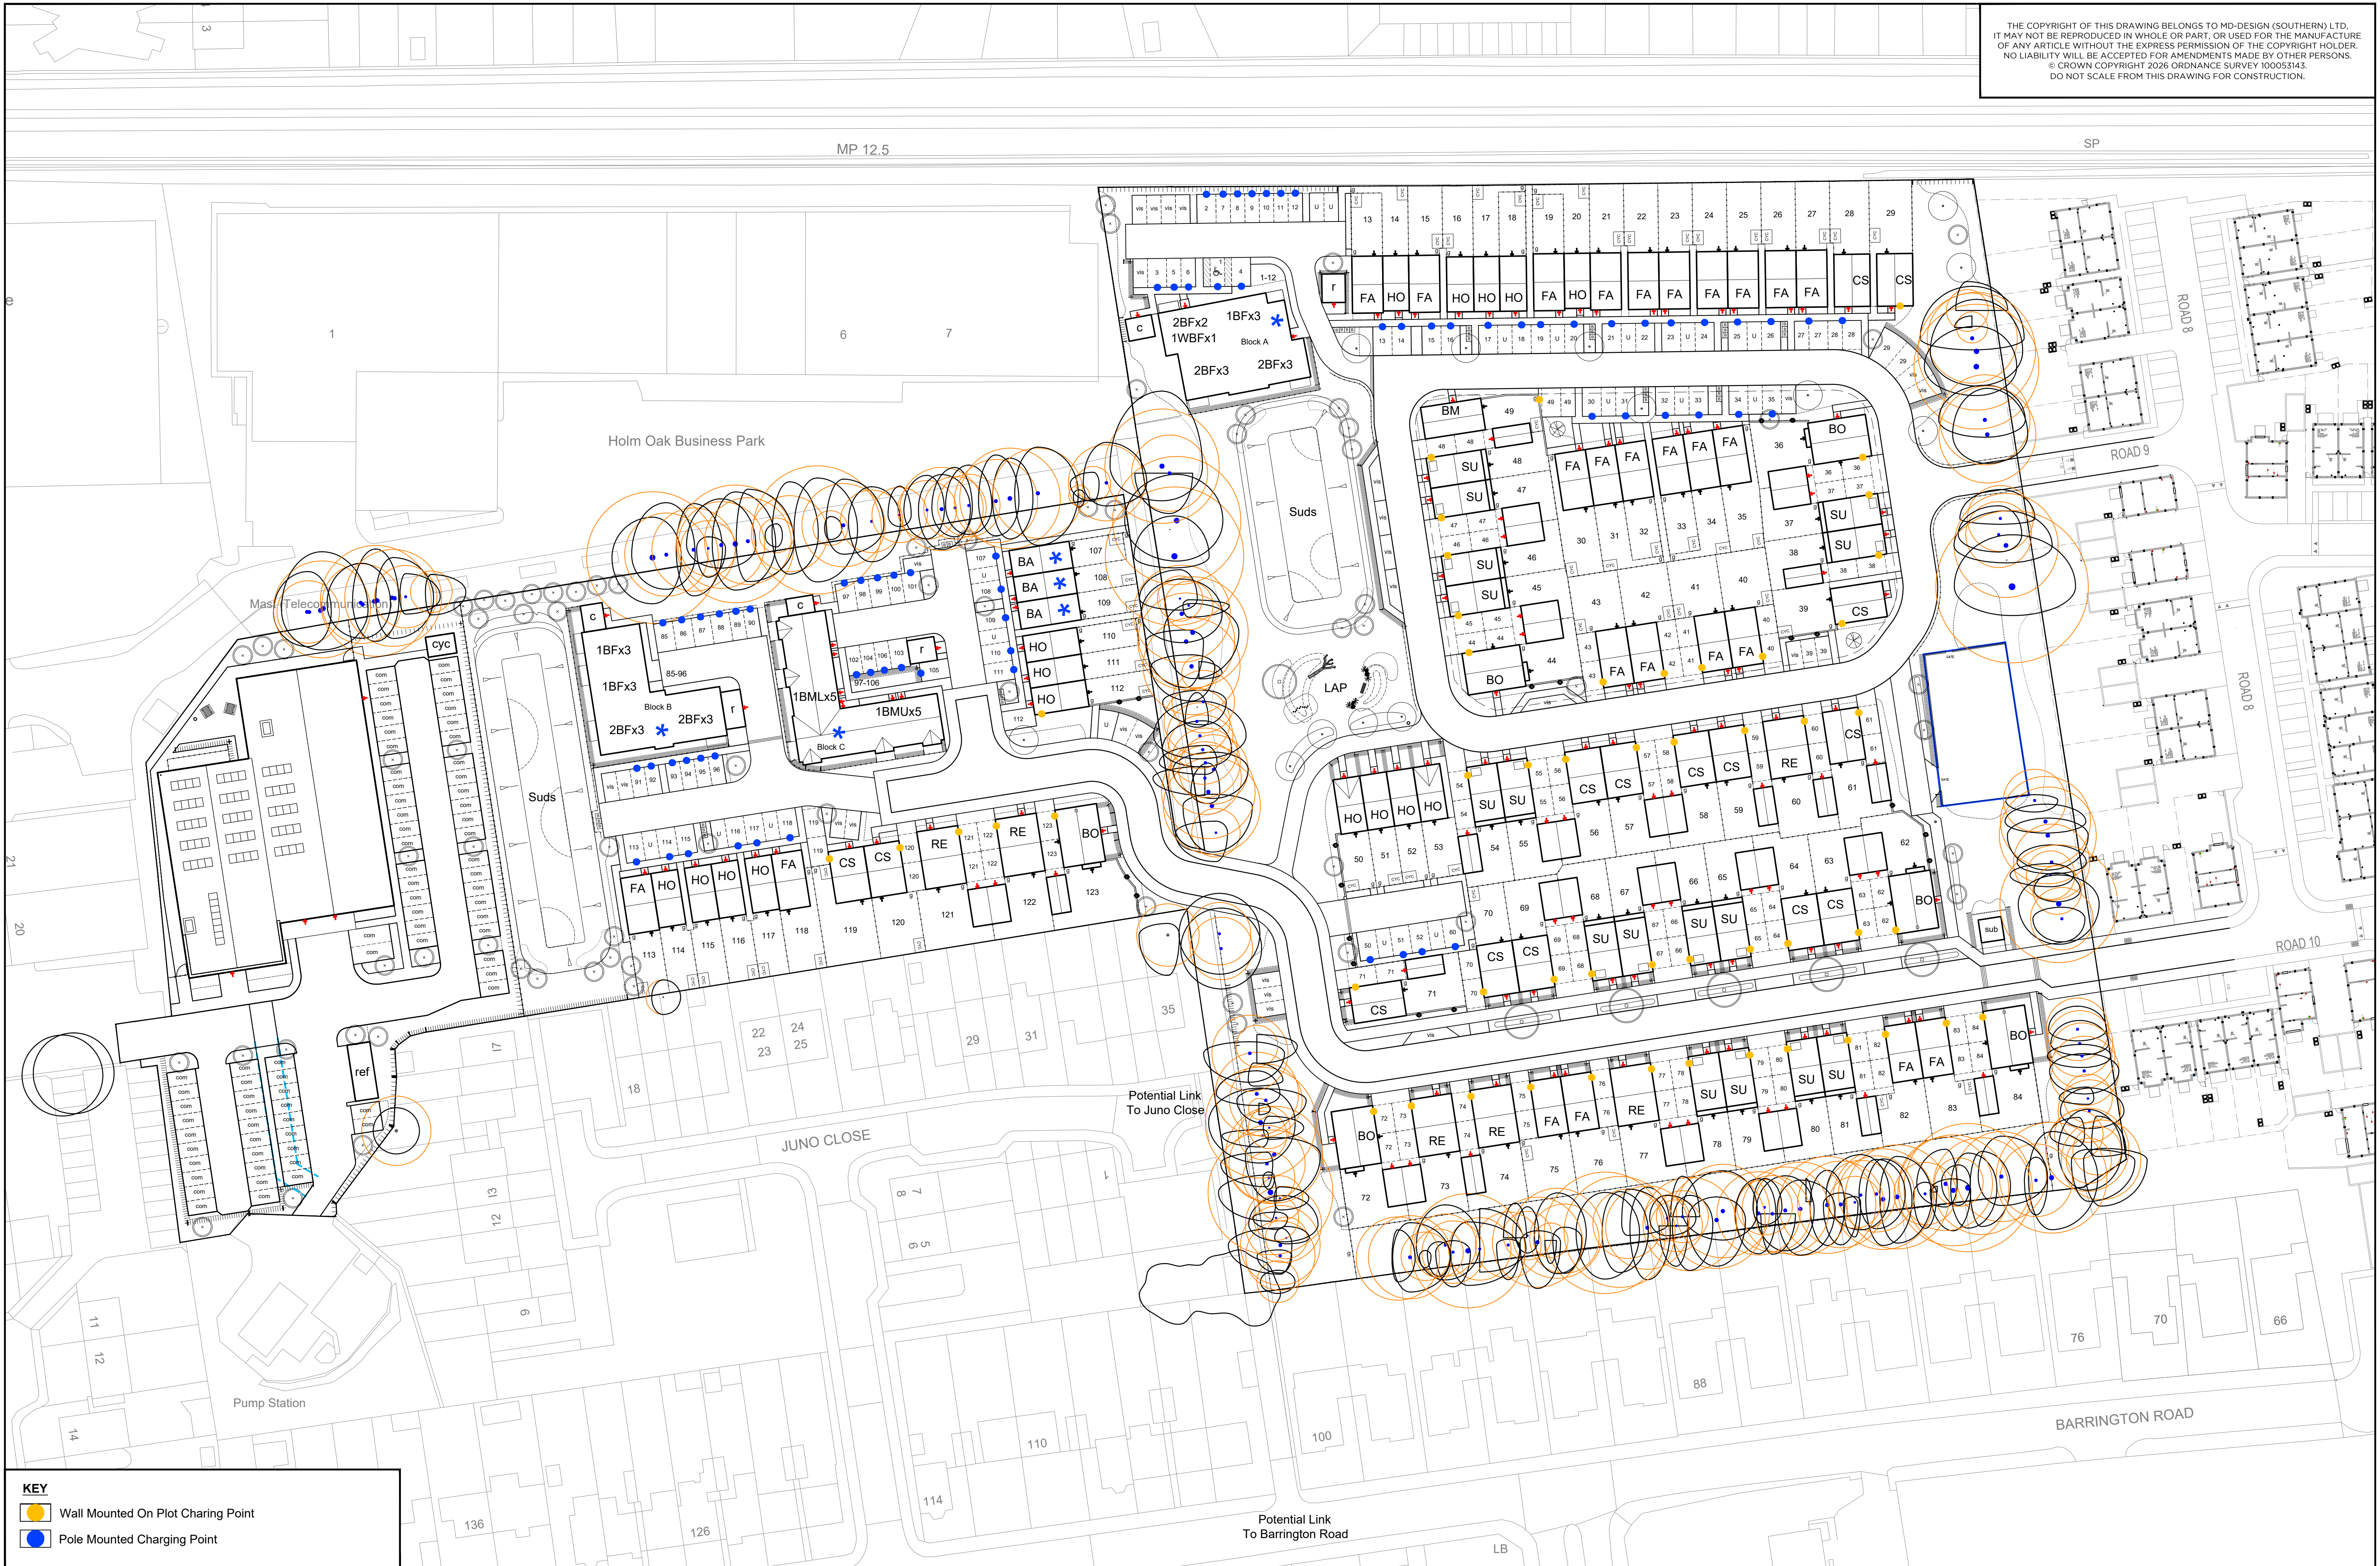

KEY

Wall Mounted On Plot Charing Point

Pole Mounted Charging Point

MDD

ARCHITECTURE
+ URBAN DESIGN

MDD Architecture & Urban Design

18 Mulberry Walk - Bordon

Hampshire - GU35 0UL

Email: info@md-design.co.uk

A	Planning Issue	MD	29.04.26
REV:	DESCRIPTION:	BY:	DATE:

CLIENT:	Bellway Homes Southern Counties
POTENTIAL LINK TO BARRINGTON ROAD	

SITE:	Durrington Gasworks, Durrington
TITLE:	Electric Vehicle Charging

SCALE AT A1:	1:500	DATE:	29.04.26	DRAWN:	MD	CHECKED:	MD
PROJECT NO:	BSL-010	DRAWING NO:	EVC-01	REVISION:	A		