



Flat type: 1B2P-A (M43)			Flat type: 1B2P-C		
Beds: 1	Pers: 2	SQFT: 663	Beds: 1	Pers: 2	SQFT: 558
Flat type: 1B2P-B (M42)			Flat type: 2B3P-A		
Beds: 1	Pers: 2	SQFT: 558	Beds: 1	Pers: 2	SQFT: 690
Flat type: 2B4P-A (M42)			Flat type: 2B4P-C		
Beds: 2	Pers: 4	SQFT: 789	Beds: 2	Pers: 4	SQFT: 789
Flat type: 2B4P-B (M42)			Flat type: 2B4P-D		
Beds: 2	Pers: 4	SQFT: 779	Beds: 2	Pers: 4	SQFT: 779


THE COPYRIGHT OF THIS DRAWING BELONGS TO MD-DESIGN (SOUTHERN) LTD.
IT MAY NOT BE REPRODUCED IN WHOLE OR PART, OR USED FOR THE MANUFACTURE
OF ANY ARTICLE WITHOUT THE EXPRESS PERMISSION OF THE COPYRIGHT HOLDER.
NO LIABILITY WILL BE ACCEPTED FOR AMENDMENTS MADE BY OTHER PERSONS.
© CROWN COPYRIGHT 2026 ORDNANCE SURVEY 100053143.
DO NOT SCALE FROM THIS DRAWING FOR CONSTRUCTION.

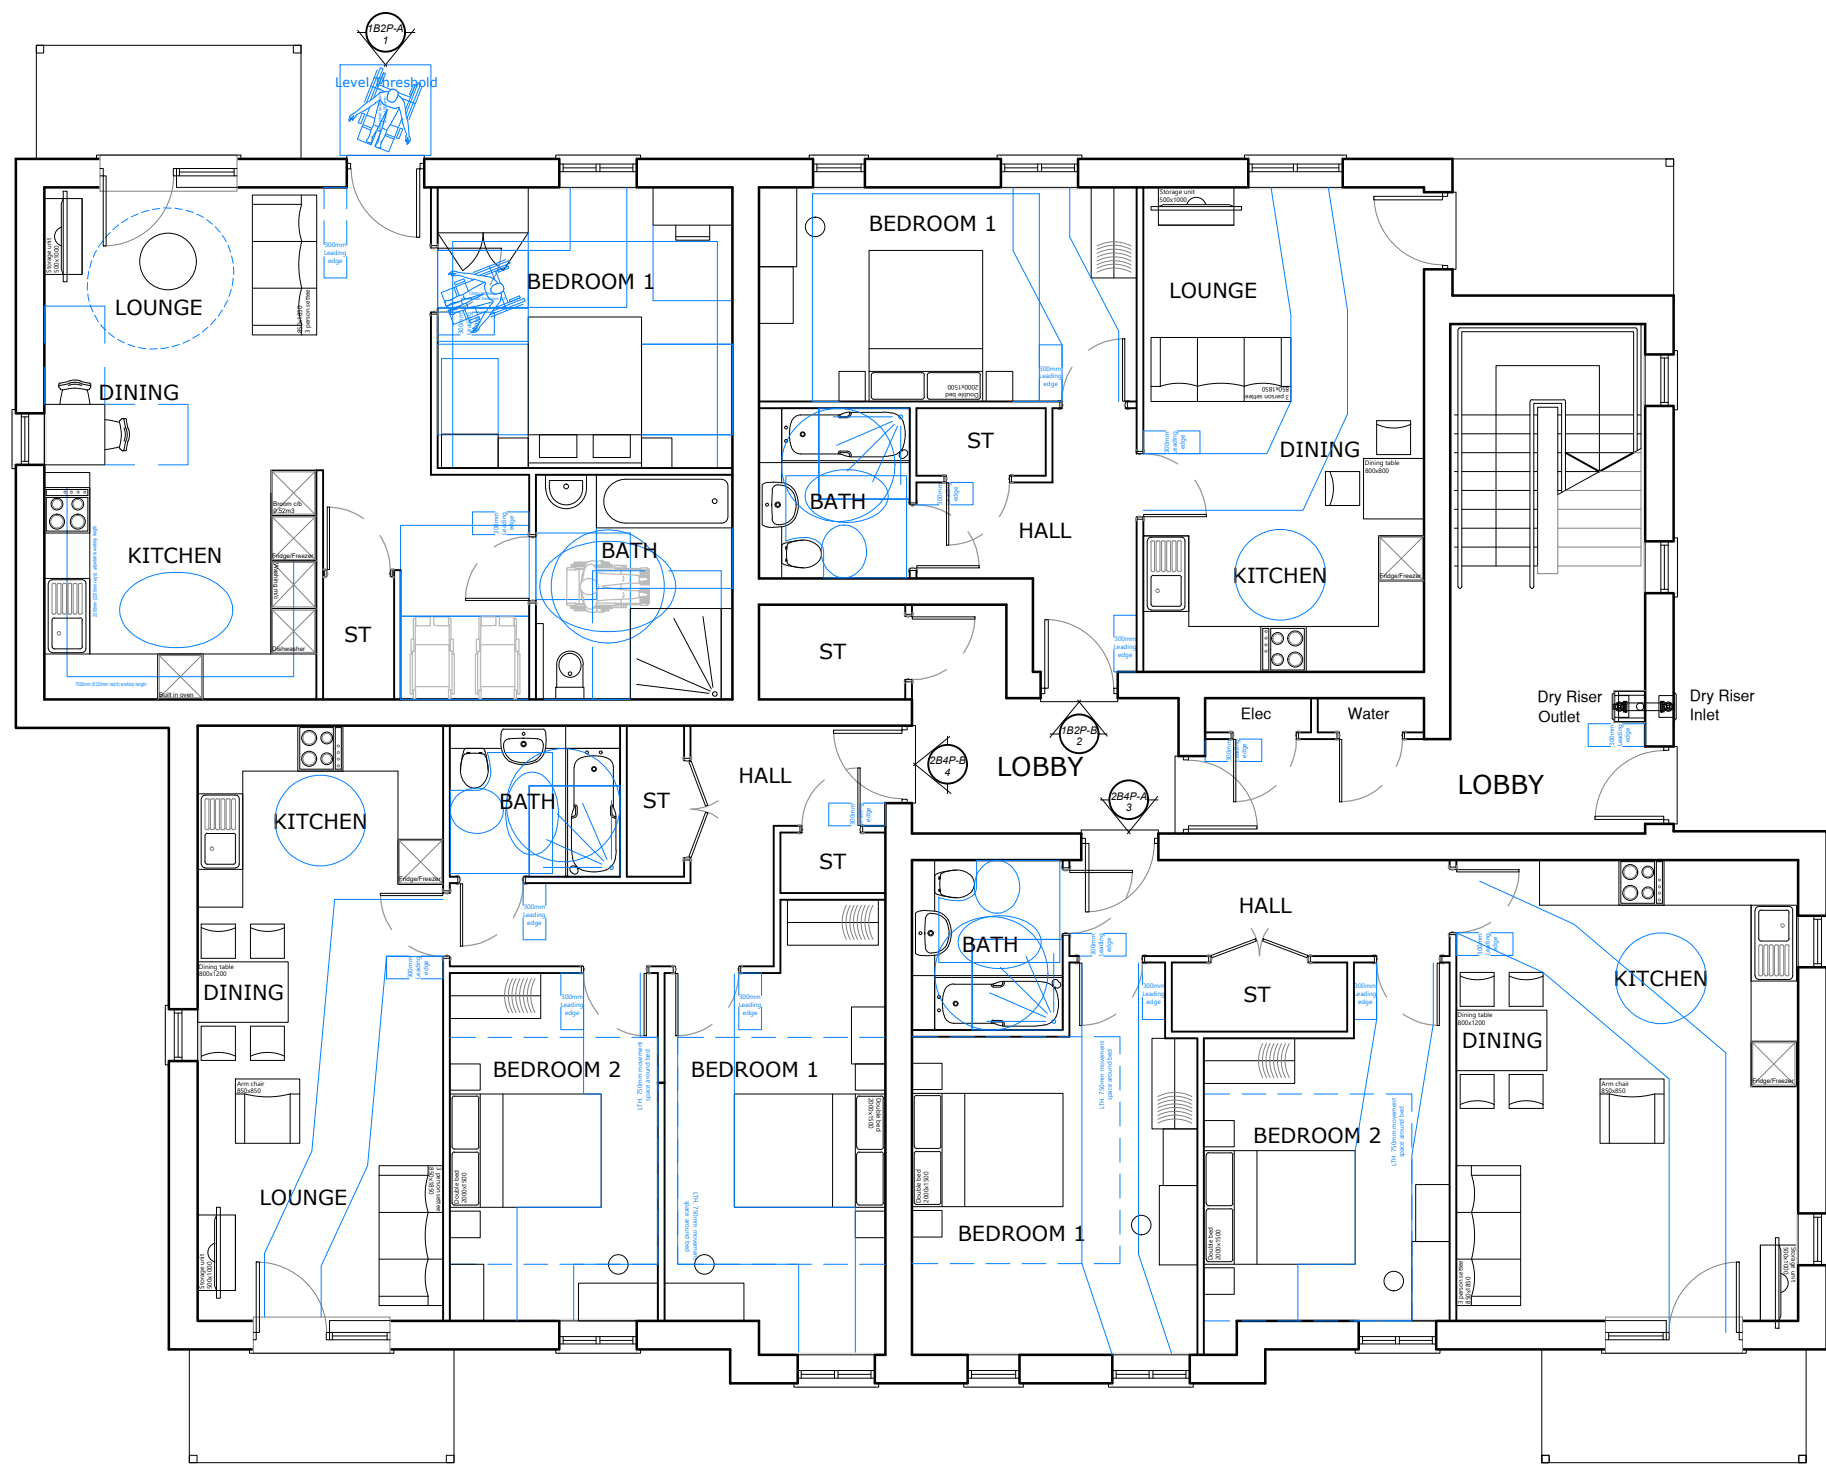

GROUND FLOOR

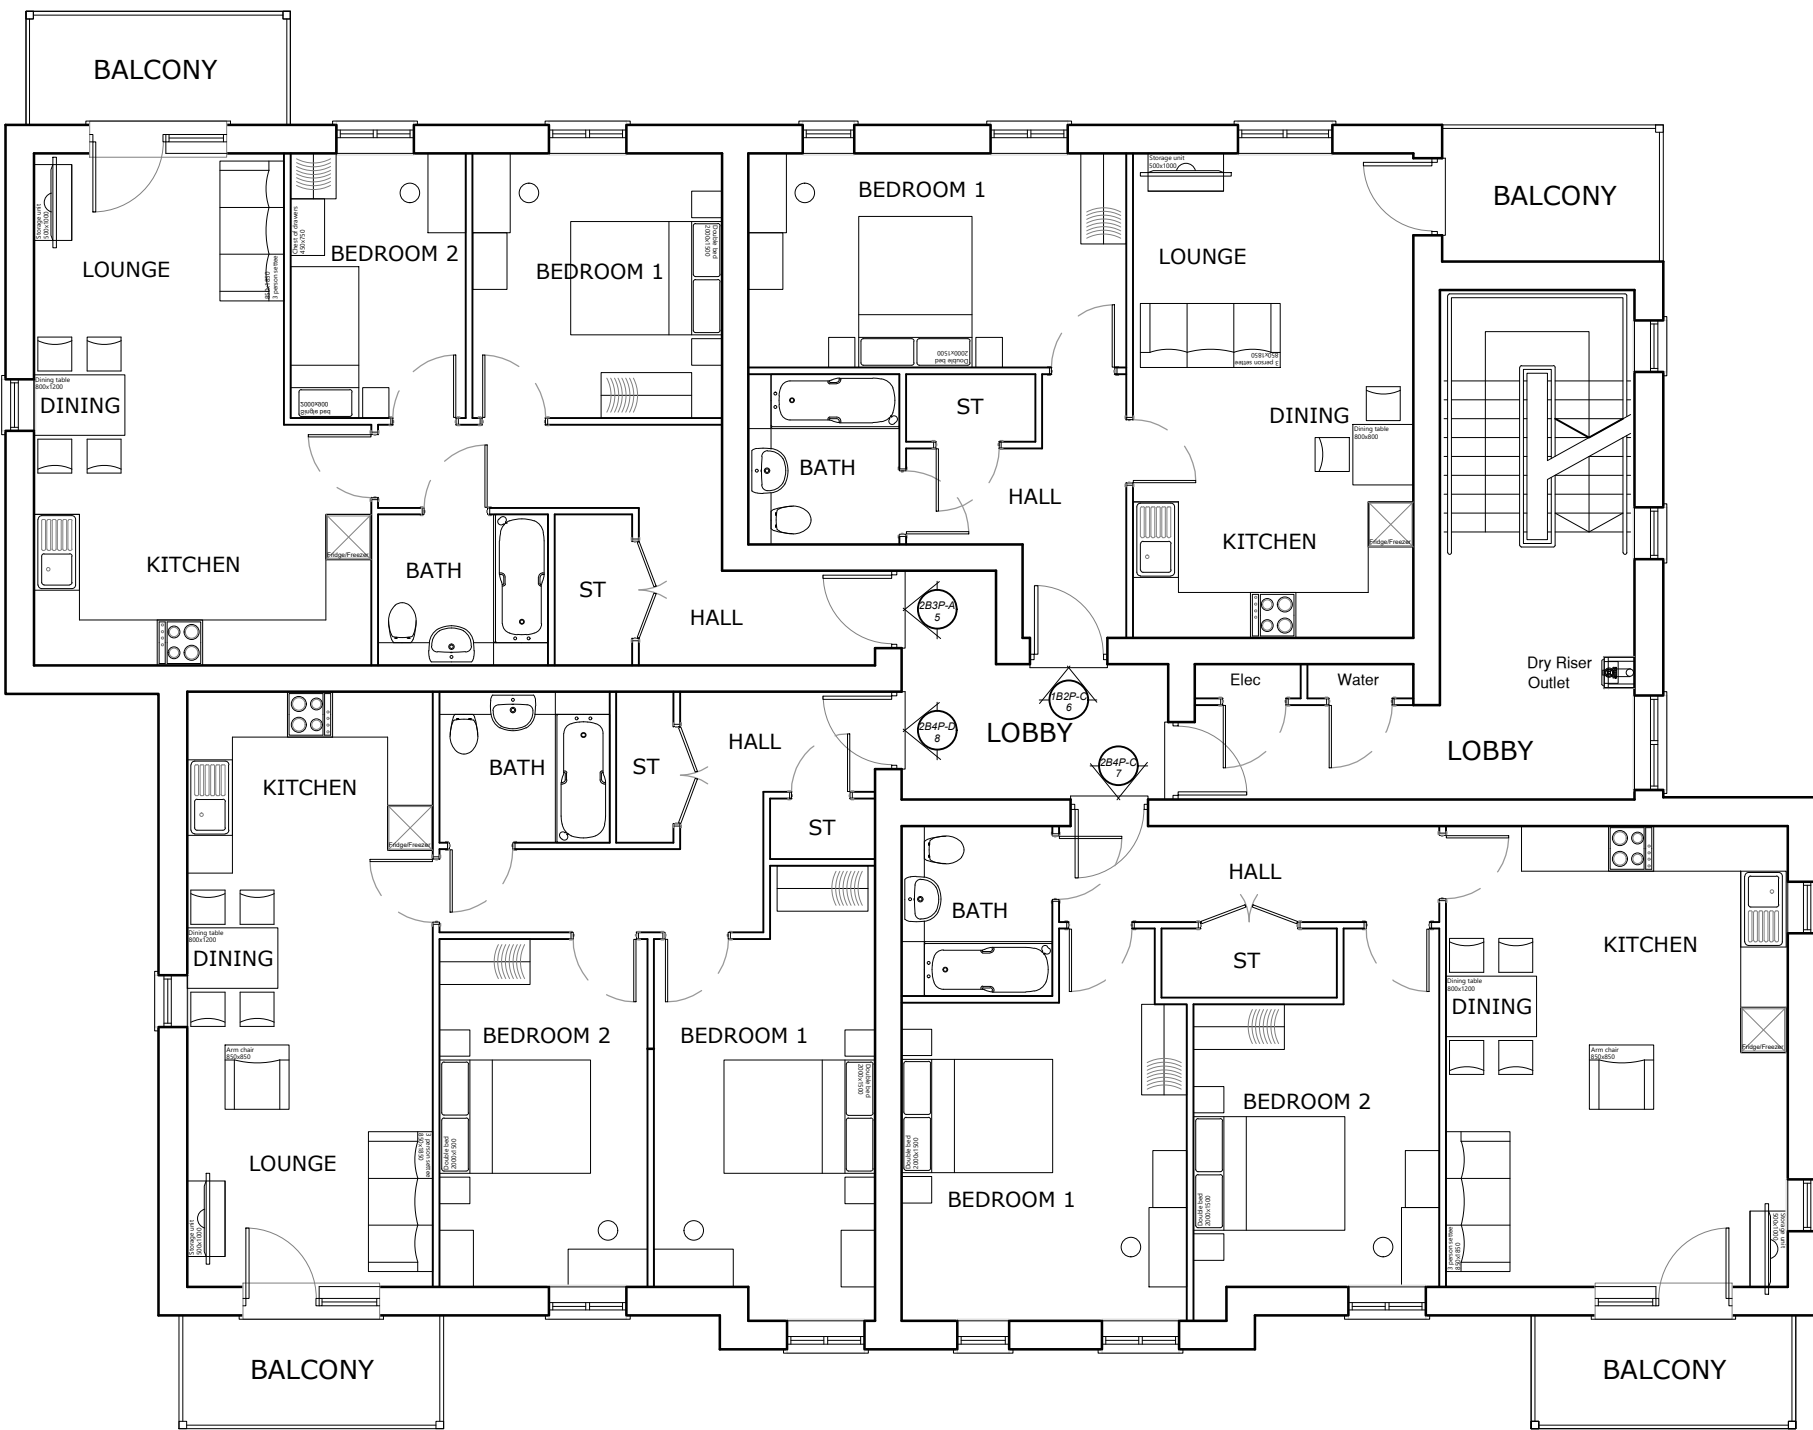

FIRST FLOOR

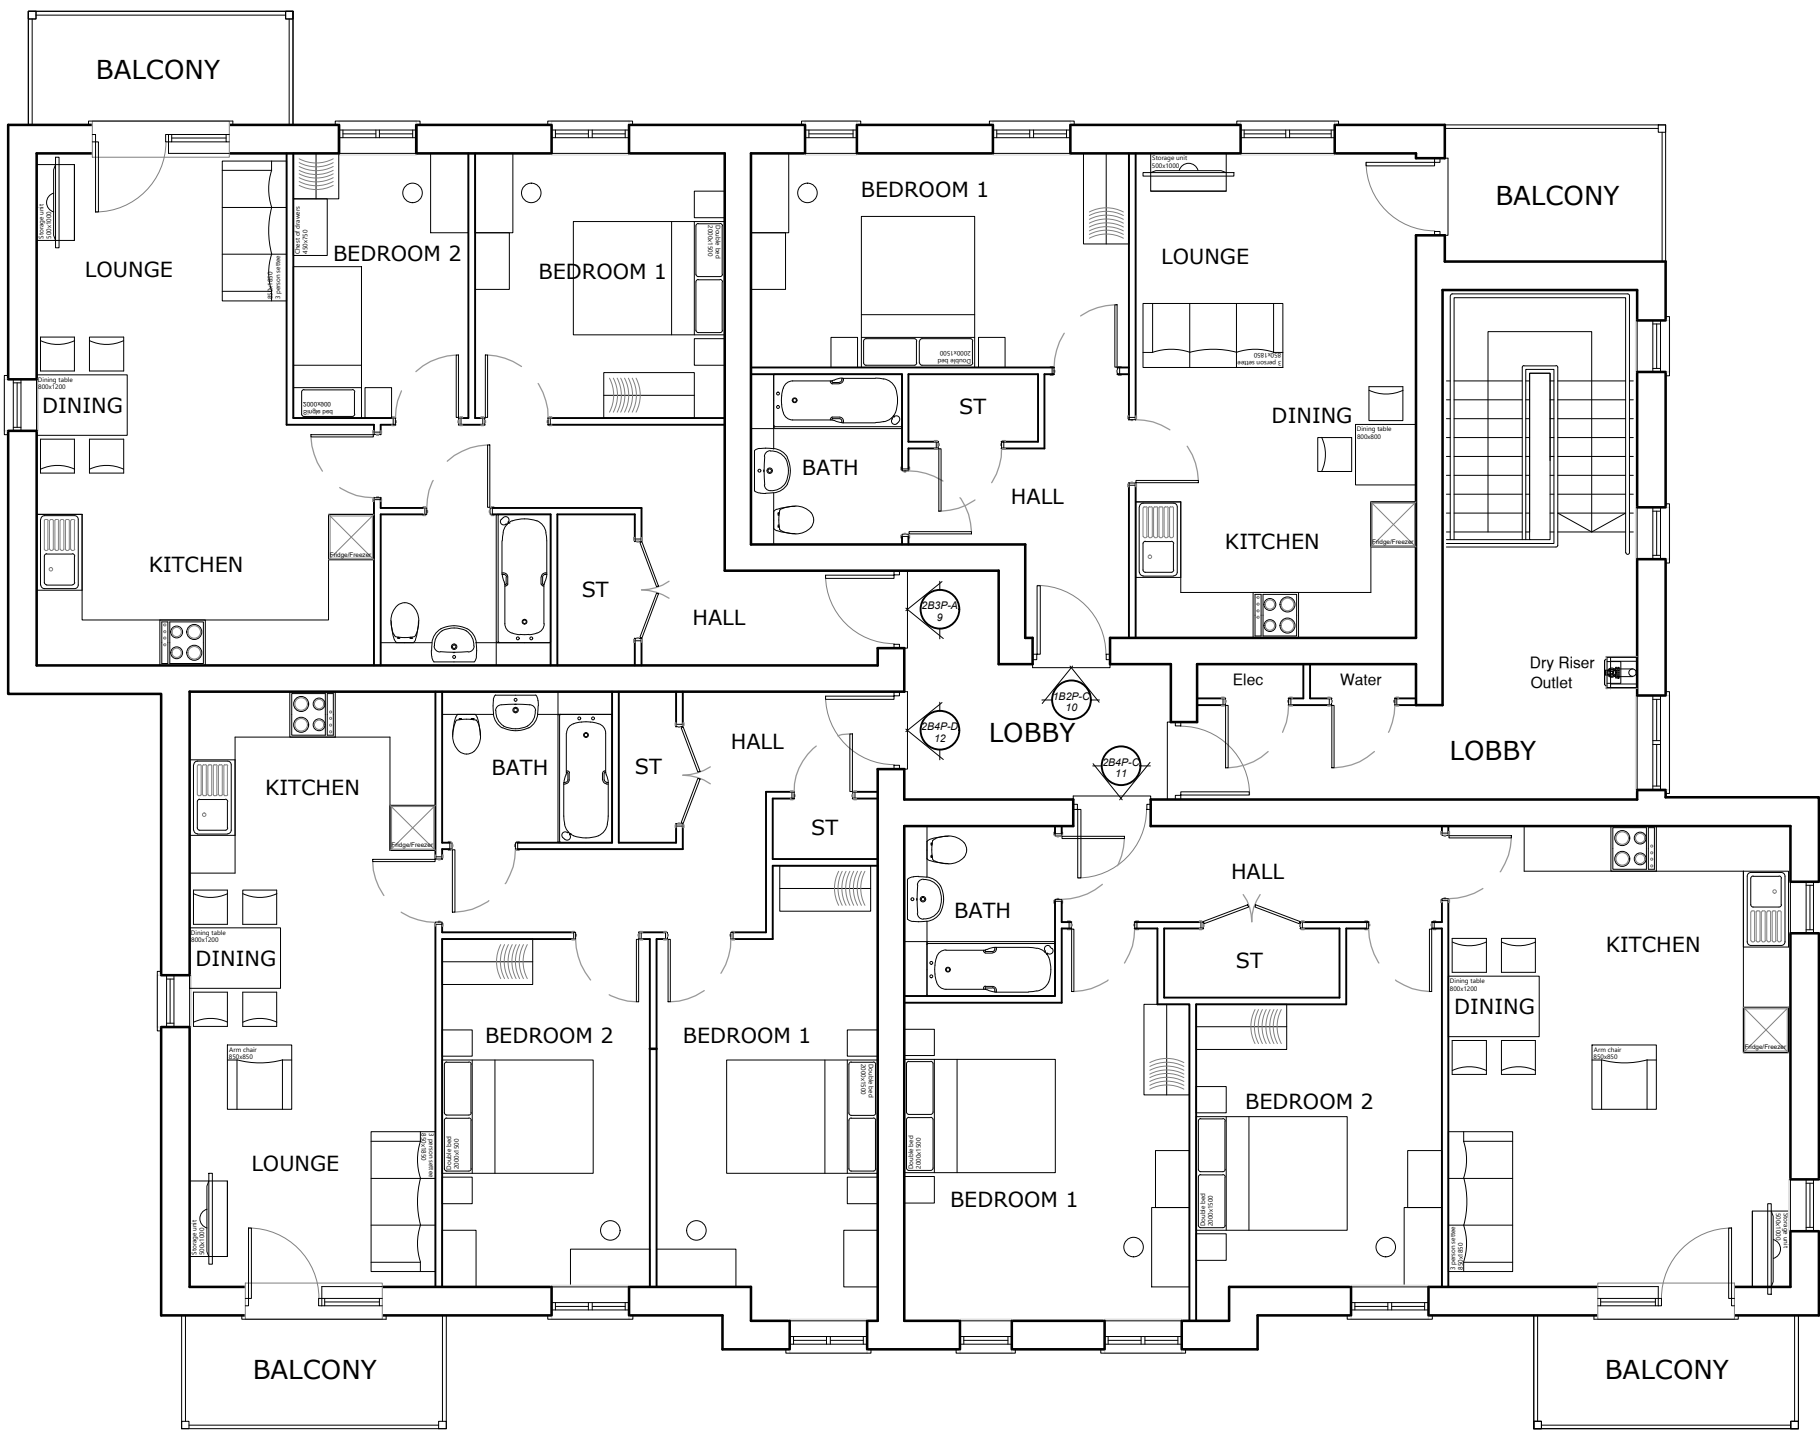

SECOND FLOOR