


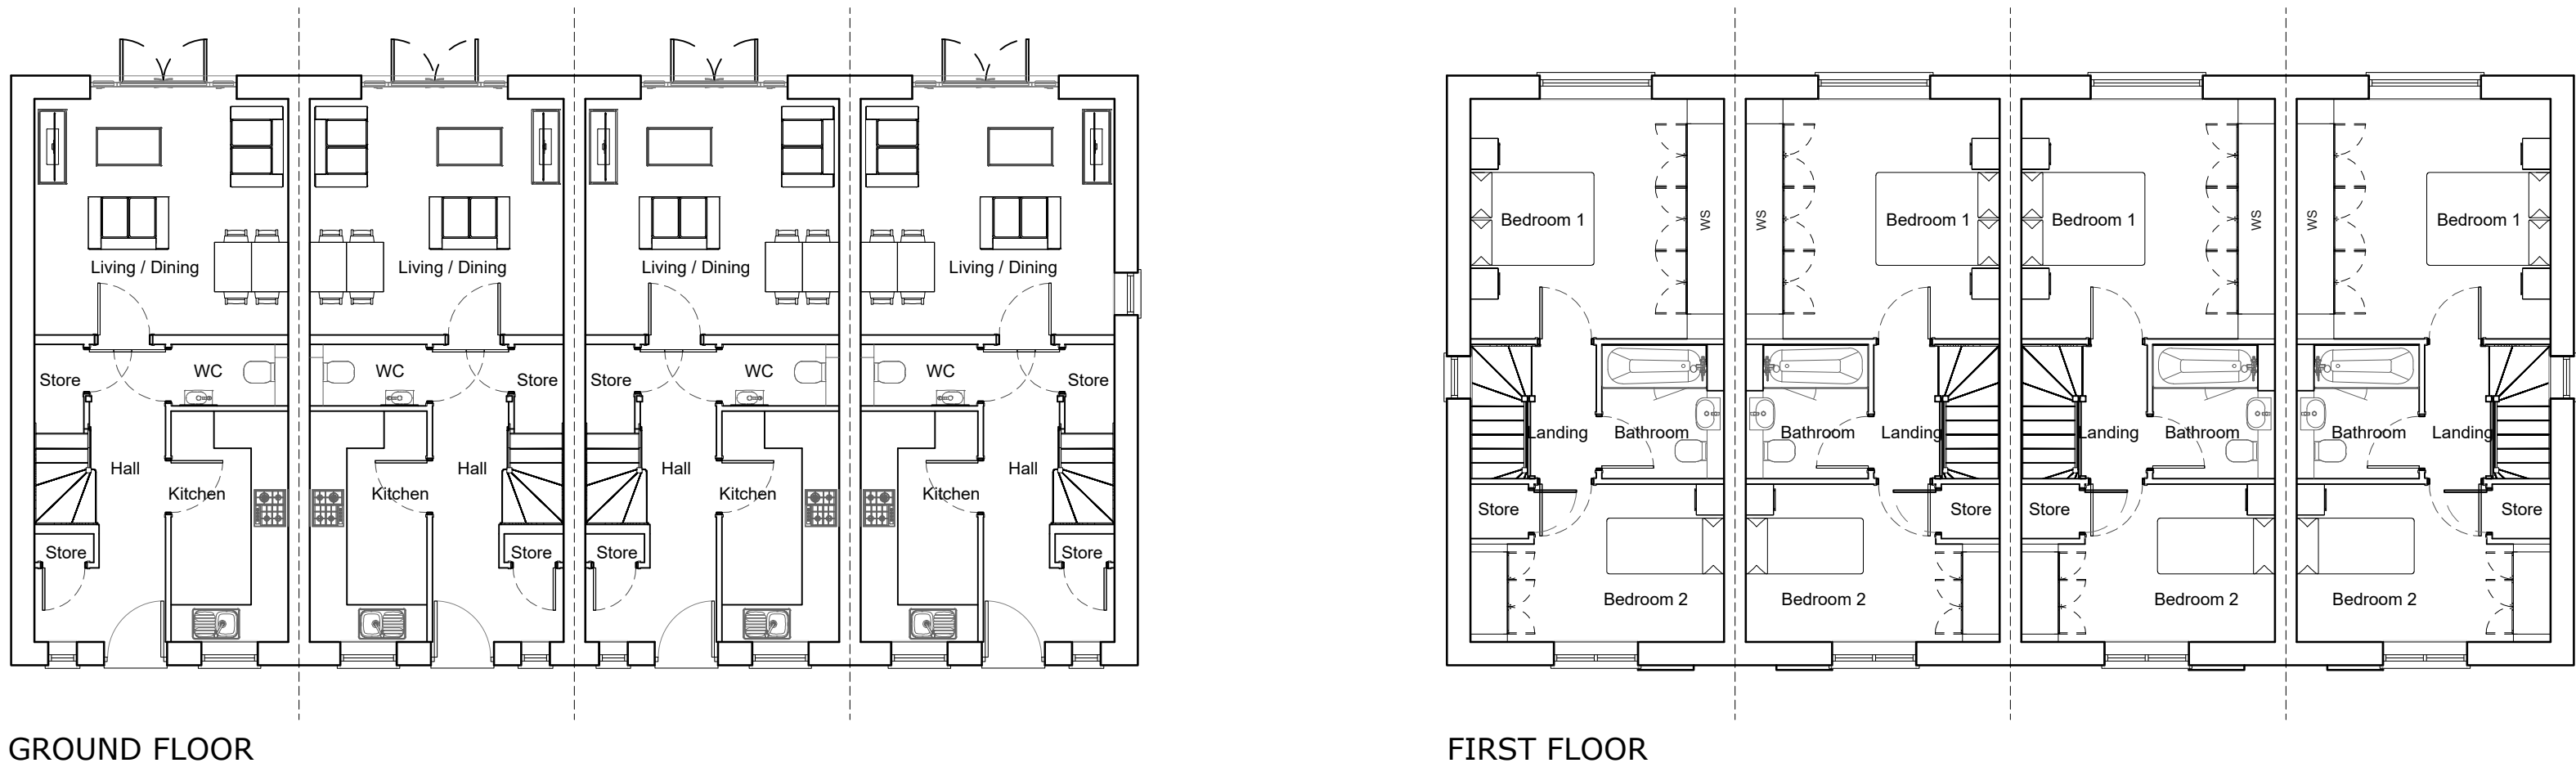

FACING MATERIALS KEY

Grey Brick

Red Brick

Buff Brick

Weatherboarding

Cladding

Note: For colours of materials
please refer to the Boundary &
Dwelling Materials Layout
(BDML 01 A)