


THE COPYRIGHT OF THIS DRAWING BELONGS TO MD-DESIGN (SOUTHERN) LTD.
IT MAY NOT BE REPRODUCED IN WHOLE OR PART, OR USED FOR THE MANUFACTURE
OF ANY ARTICLE WITHOUT THE EXPRESS PERMISSION OF THE COPYRIGHT HOLDER.
NO LIABILITY WILL BE ACCEPTED FOR AMENDMENTS MADE BY OTHER PERSONS.
© CROWN COPYRIGHT 2026 ORDNANCE SURVEY 100053143.
DO NOT SCALE FROM THIS DRAWING FOR CONSTRUCTION.

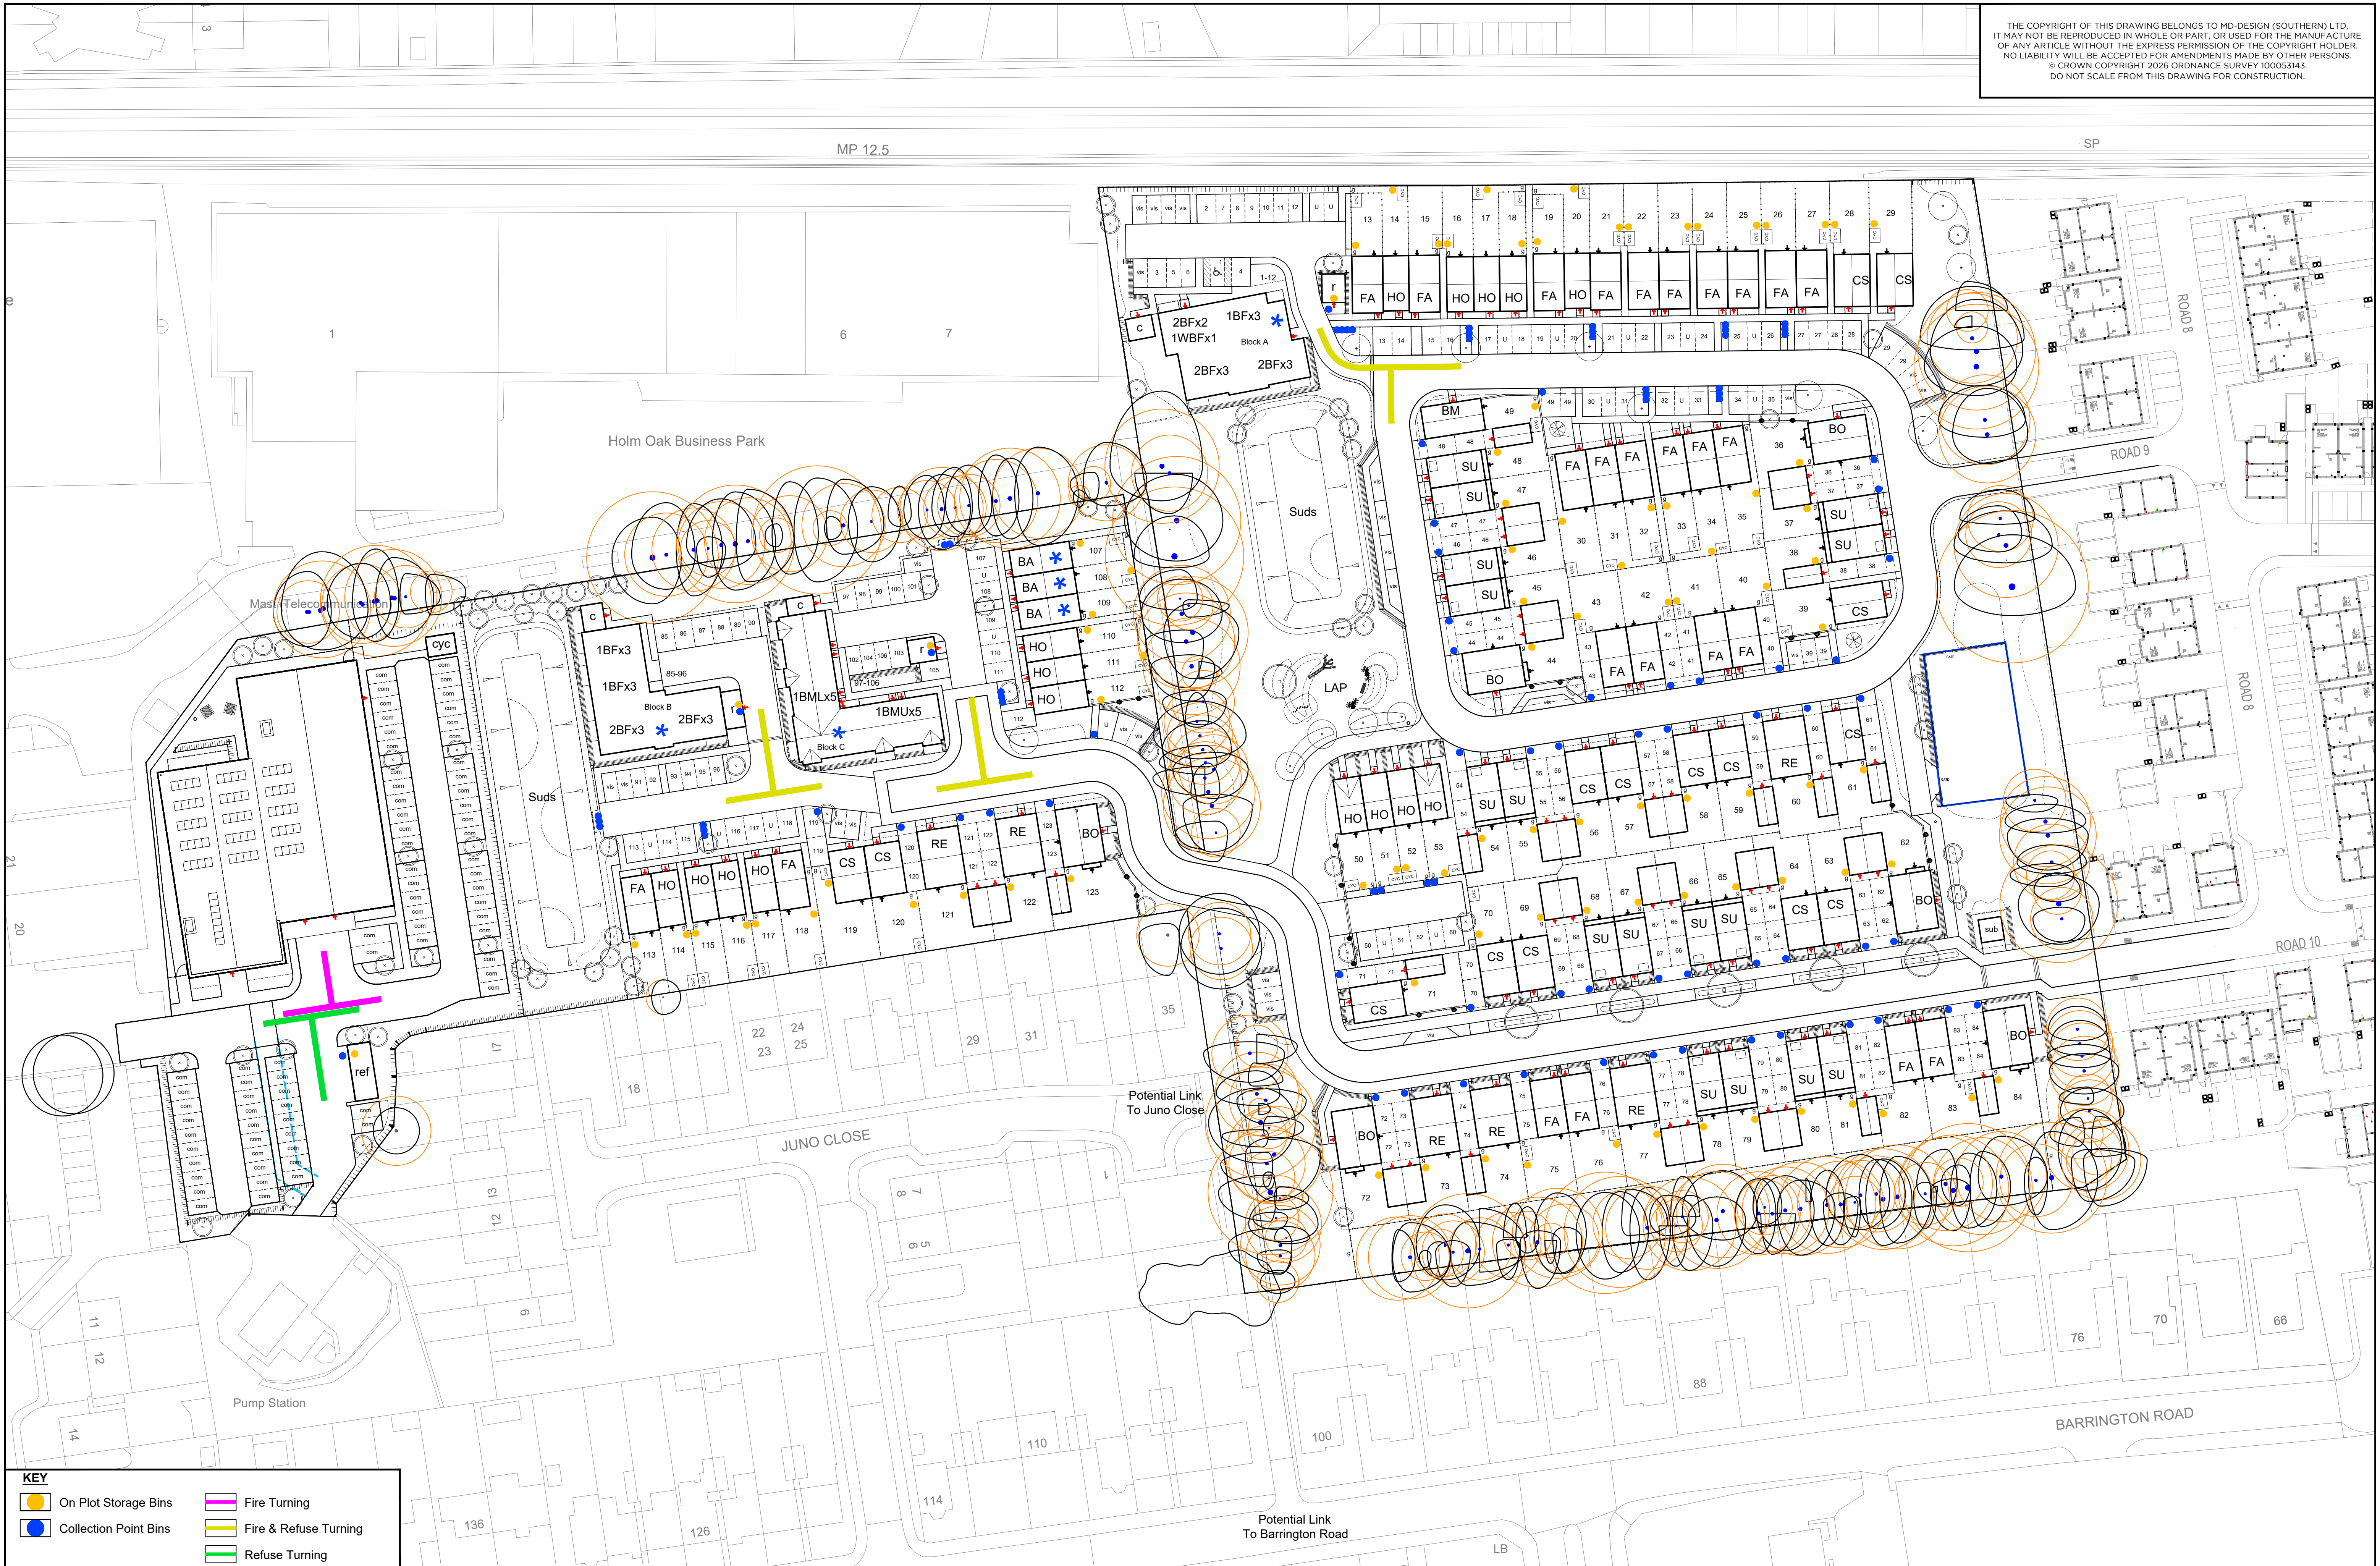

KEY

On Plot Storage Bins

Collection Point Bins

Fire Turning

Fire & Refuse Turning

Refuse Turning

MDD

ARCHITECTURE
& URBAN DESIGN

MDD Architecture & Urban Design

18 Mulberry Walk - Bordon

Hampshire - GU35 0UL

Email: info@md-design.co.uk

0

10m

20m

30m

40m

50m

1:500

A

Planning Issue

MD

29.04.26

REV:

DESCRIPTION:

BY:

DATE:

CLIENT:

Bellway Homes Southern Counties

POTENTIAL LINK
TO BARRINGTON ROAD

SITE:

Durrington Gasworks, Durrington

TITLE:

Refuse & Servicing

SCALE AT A1:

1:500

DATE:

29.04.26

DRAWN:

MD

CHECKED:

MD

PROJECT NO:

BSL-010

DRAWING NO:

RS-01

REVISION:

A