


THE COPYRIGHT OF THIS DRAWING BELONGS TO MD-DESIGN (SOUTHERN) LTD.
IT MAY NOT BE REPRODUCED IN WHOLE OR PART, OR USED FOR THE MANUFACTURE
OF ANY ARTICLE WITHOUT THE EXPRESS PERMISSION OF THE COPYRIGHT HOLDER.
NO LIABILITY WILL BE ACCEPTED FOR AMENDMENTS MADE BY OTHER PERSONS.
© CROWN COPYRIGHT 2026 ORDNANCE SURVEY 100053143.
DO NOT SCALE FROM THIS DRAWING FOR CONSTRUCTION.


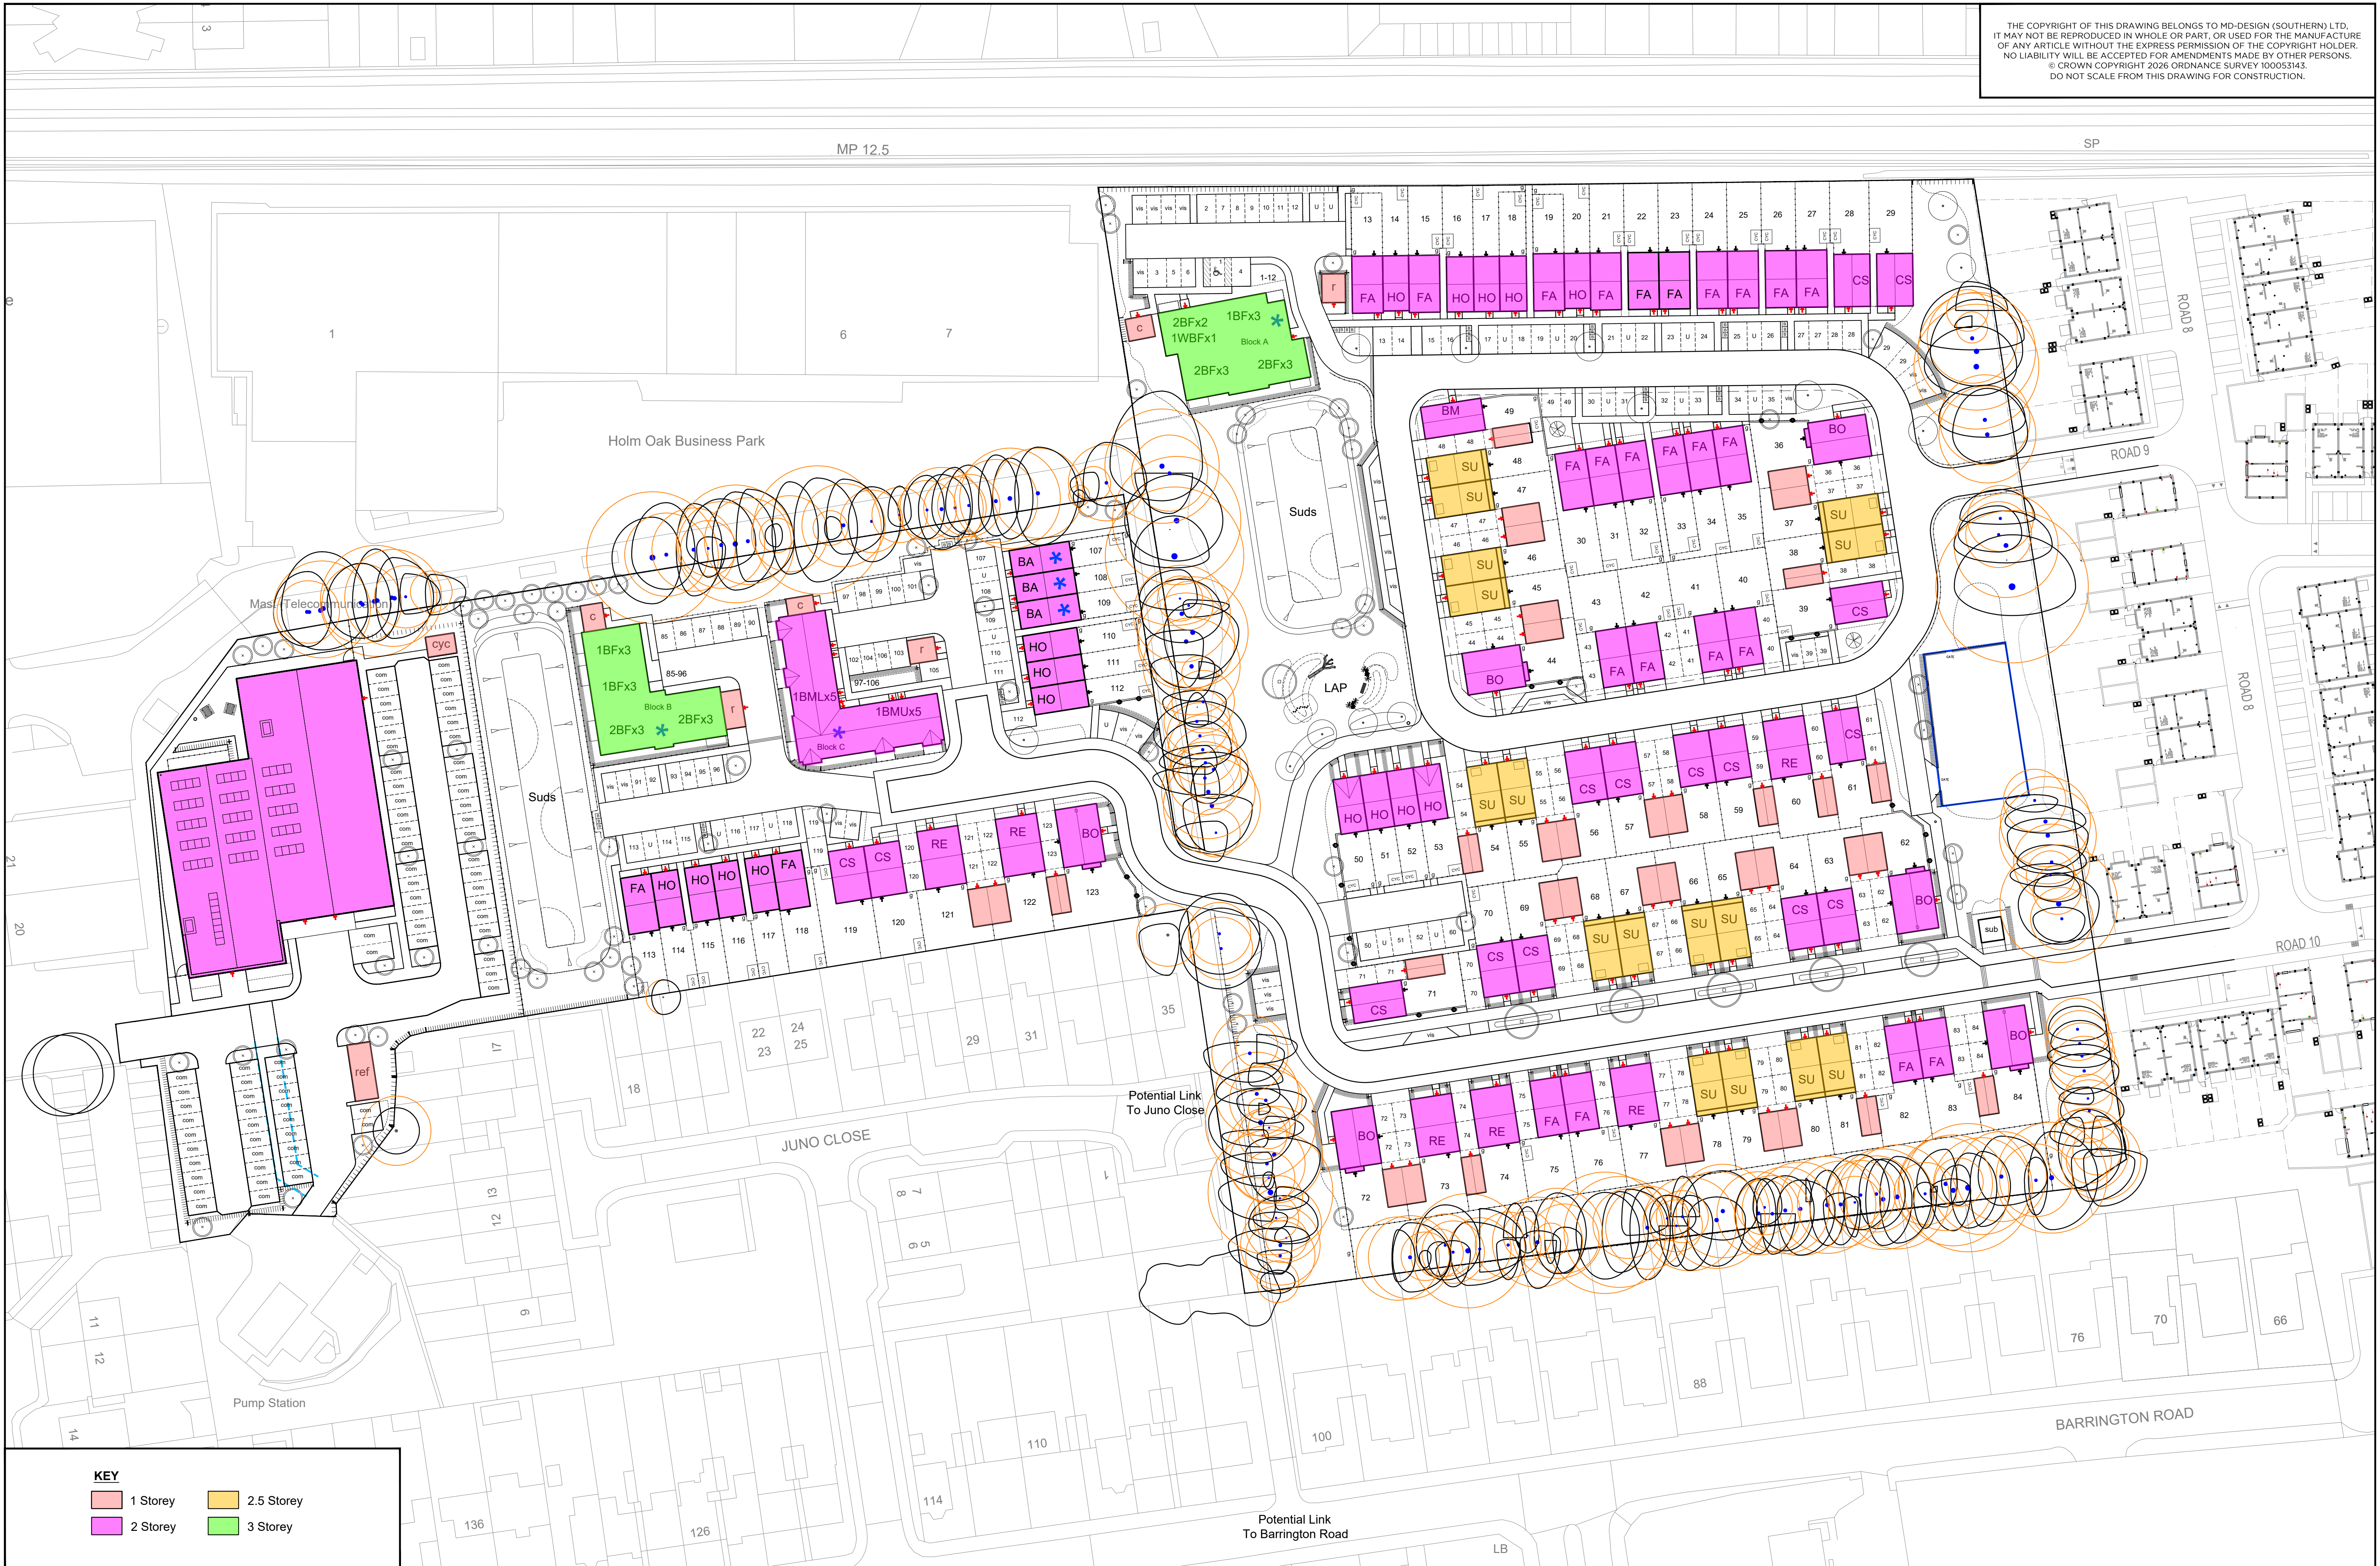


KEY

- 1 Storey
- 2 Storey
- 2.5 Storey
- 3 Storey



MDD Architecture & Urban Design
18 Mulberry Walk - Bordon
Hampshire - GU35 0UL
Email: info@md-design.co.uk

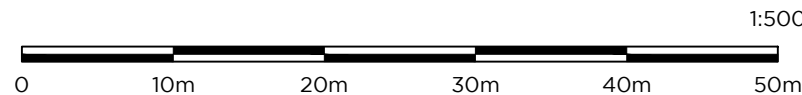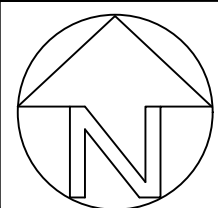

A Planning Issue

REV: DESCRIPTION:

MD 29.04.26

BY: DATE:

CLIENT:

Bellway Homes Southern Counties

SITE:

Durrington Gasworks, Durrington

TITLE:

Storey Heights

SCALE AT A1:

1:500

PROJECT NO:

BSL-010

DATE:

29.04.26

DRAWING NO:

SH-01

DRAWN:

MD

CHECKED:

MD

REVISION:

A