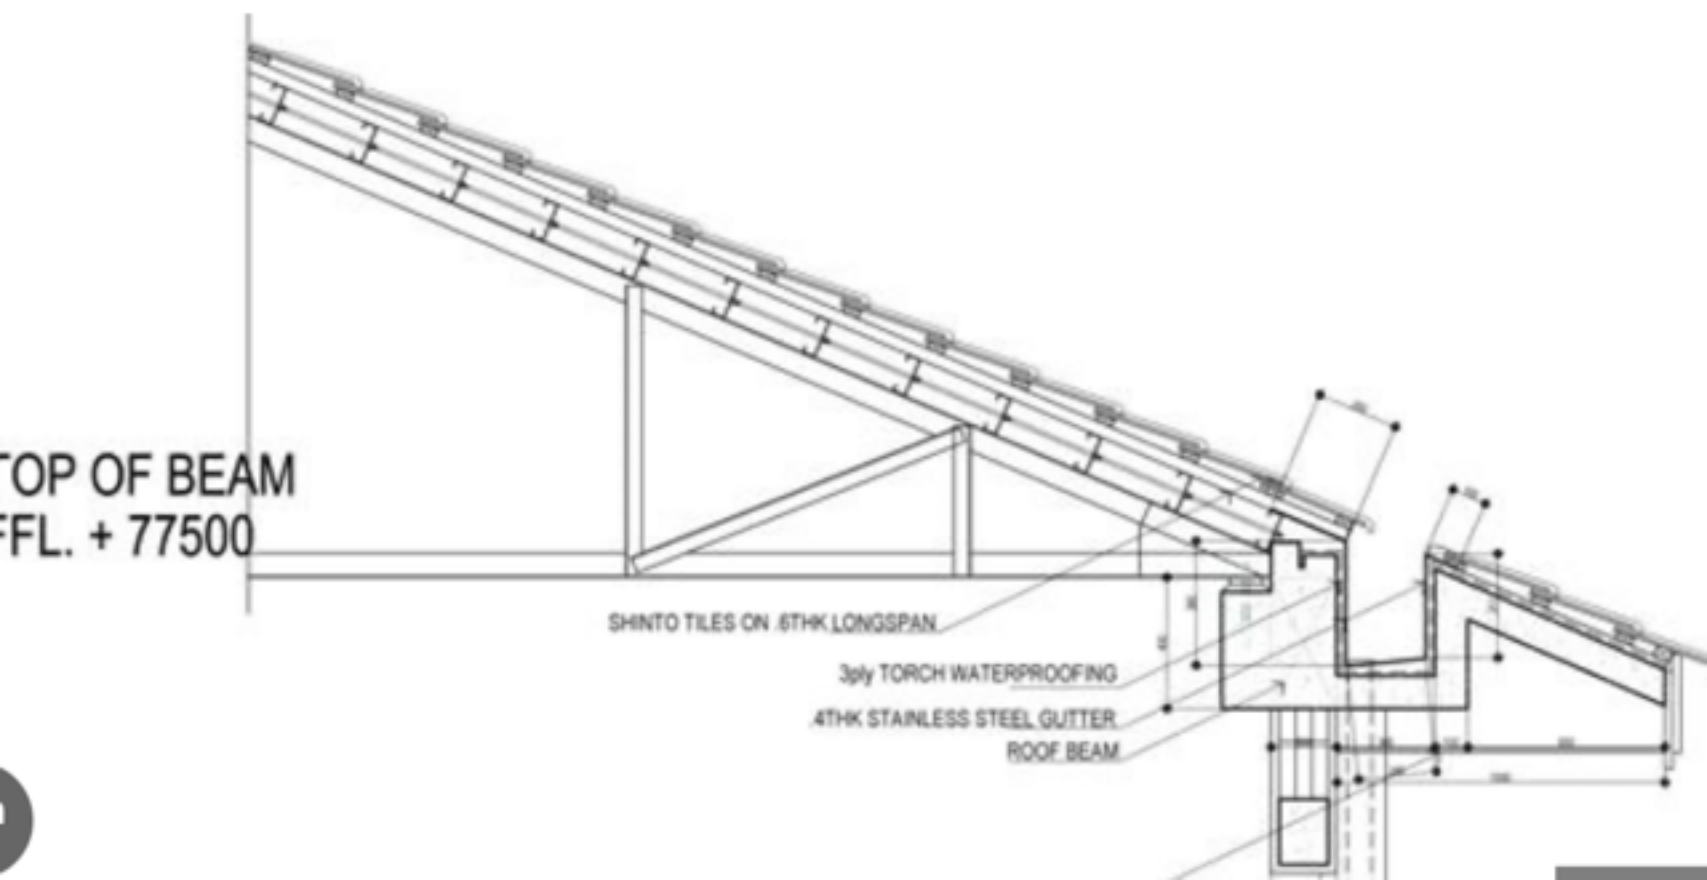
TOP OF BEAM
FFL. + 77500
SHINTO TILES ON .6THK LONGSPAN
3ply TORCH WATERPROOFING
4THK STAINLESS STEEL GUTTER
ROOF BEAM