
ADUR & WORTHING
PLANNING SERVICES

PLAN	AWDM/ 0225/16
DATE VALID	22 FEB 2016

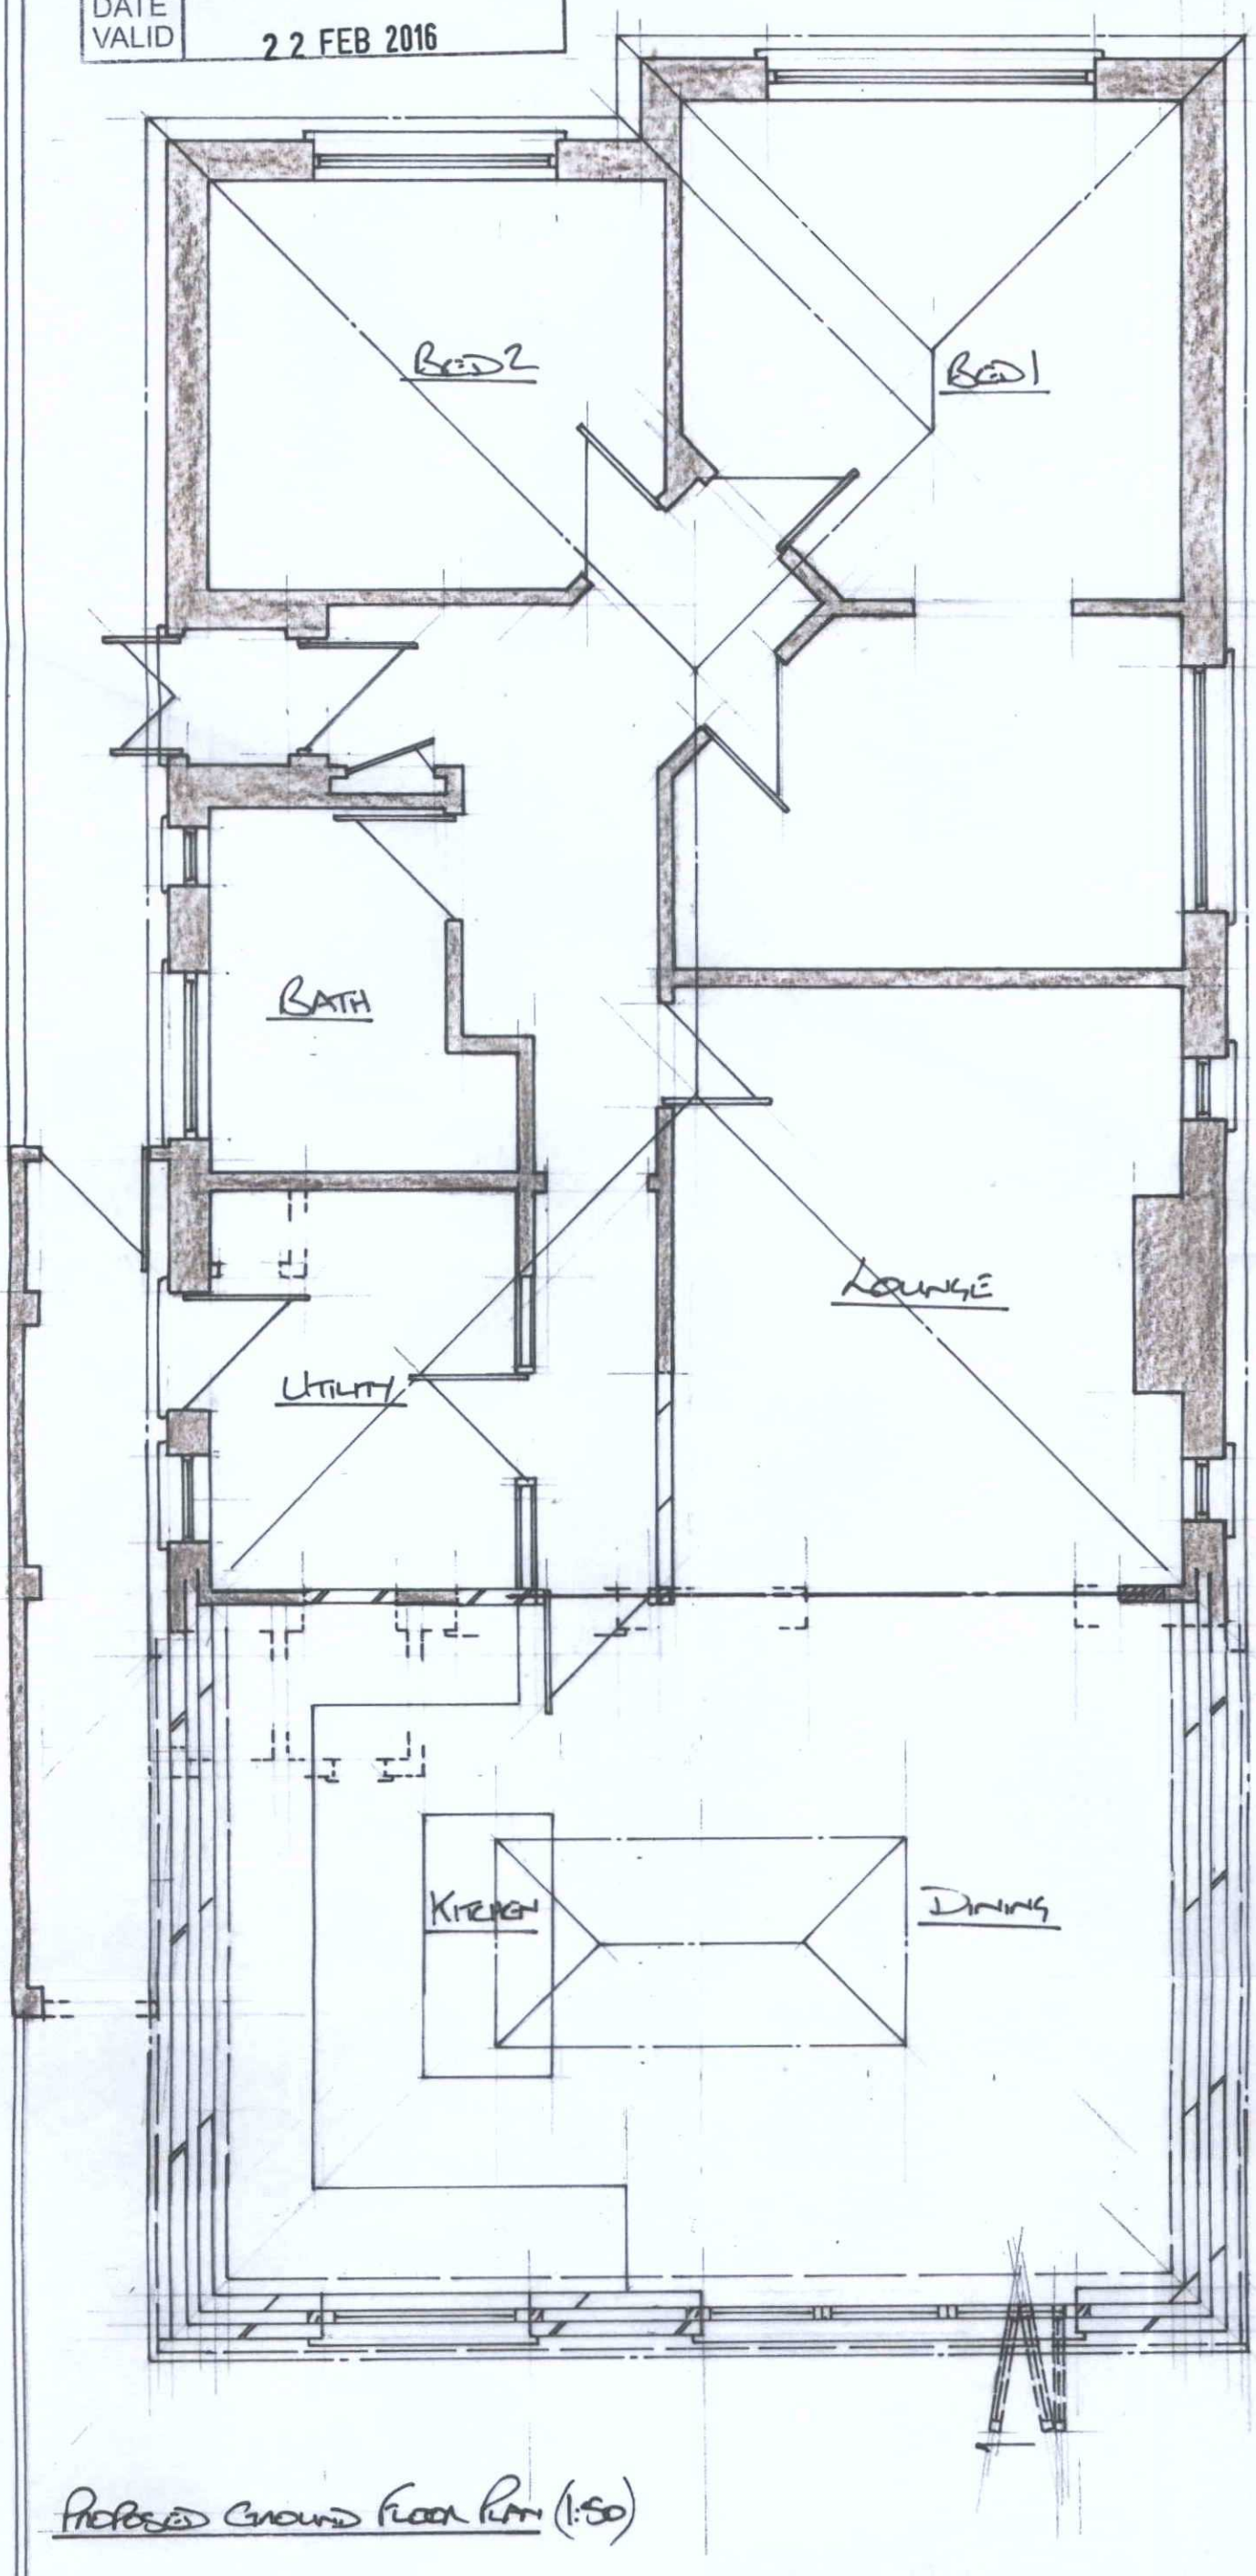

PROPOSED GROUND FLOOR PLAN (1:50)

