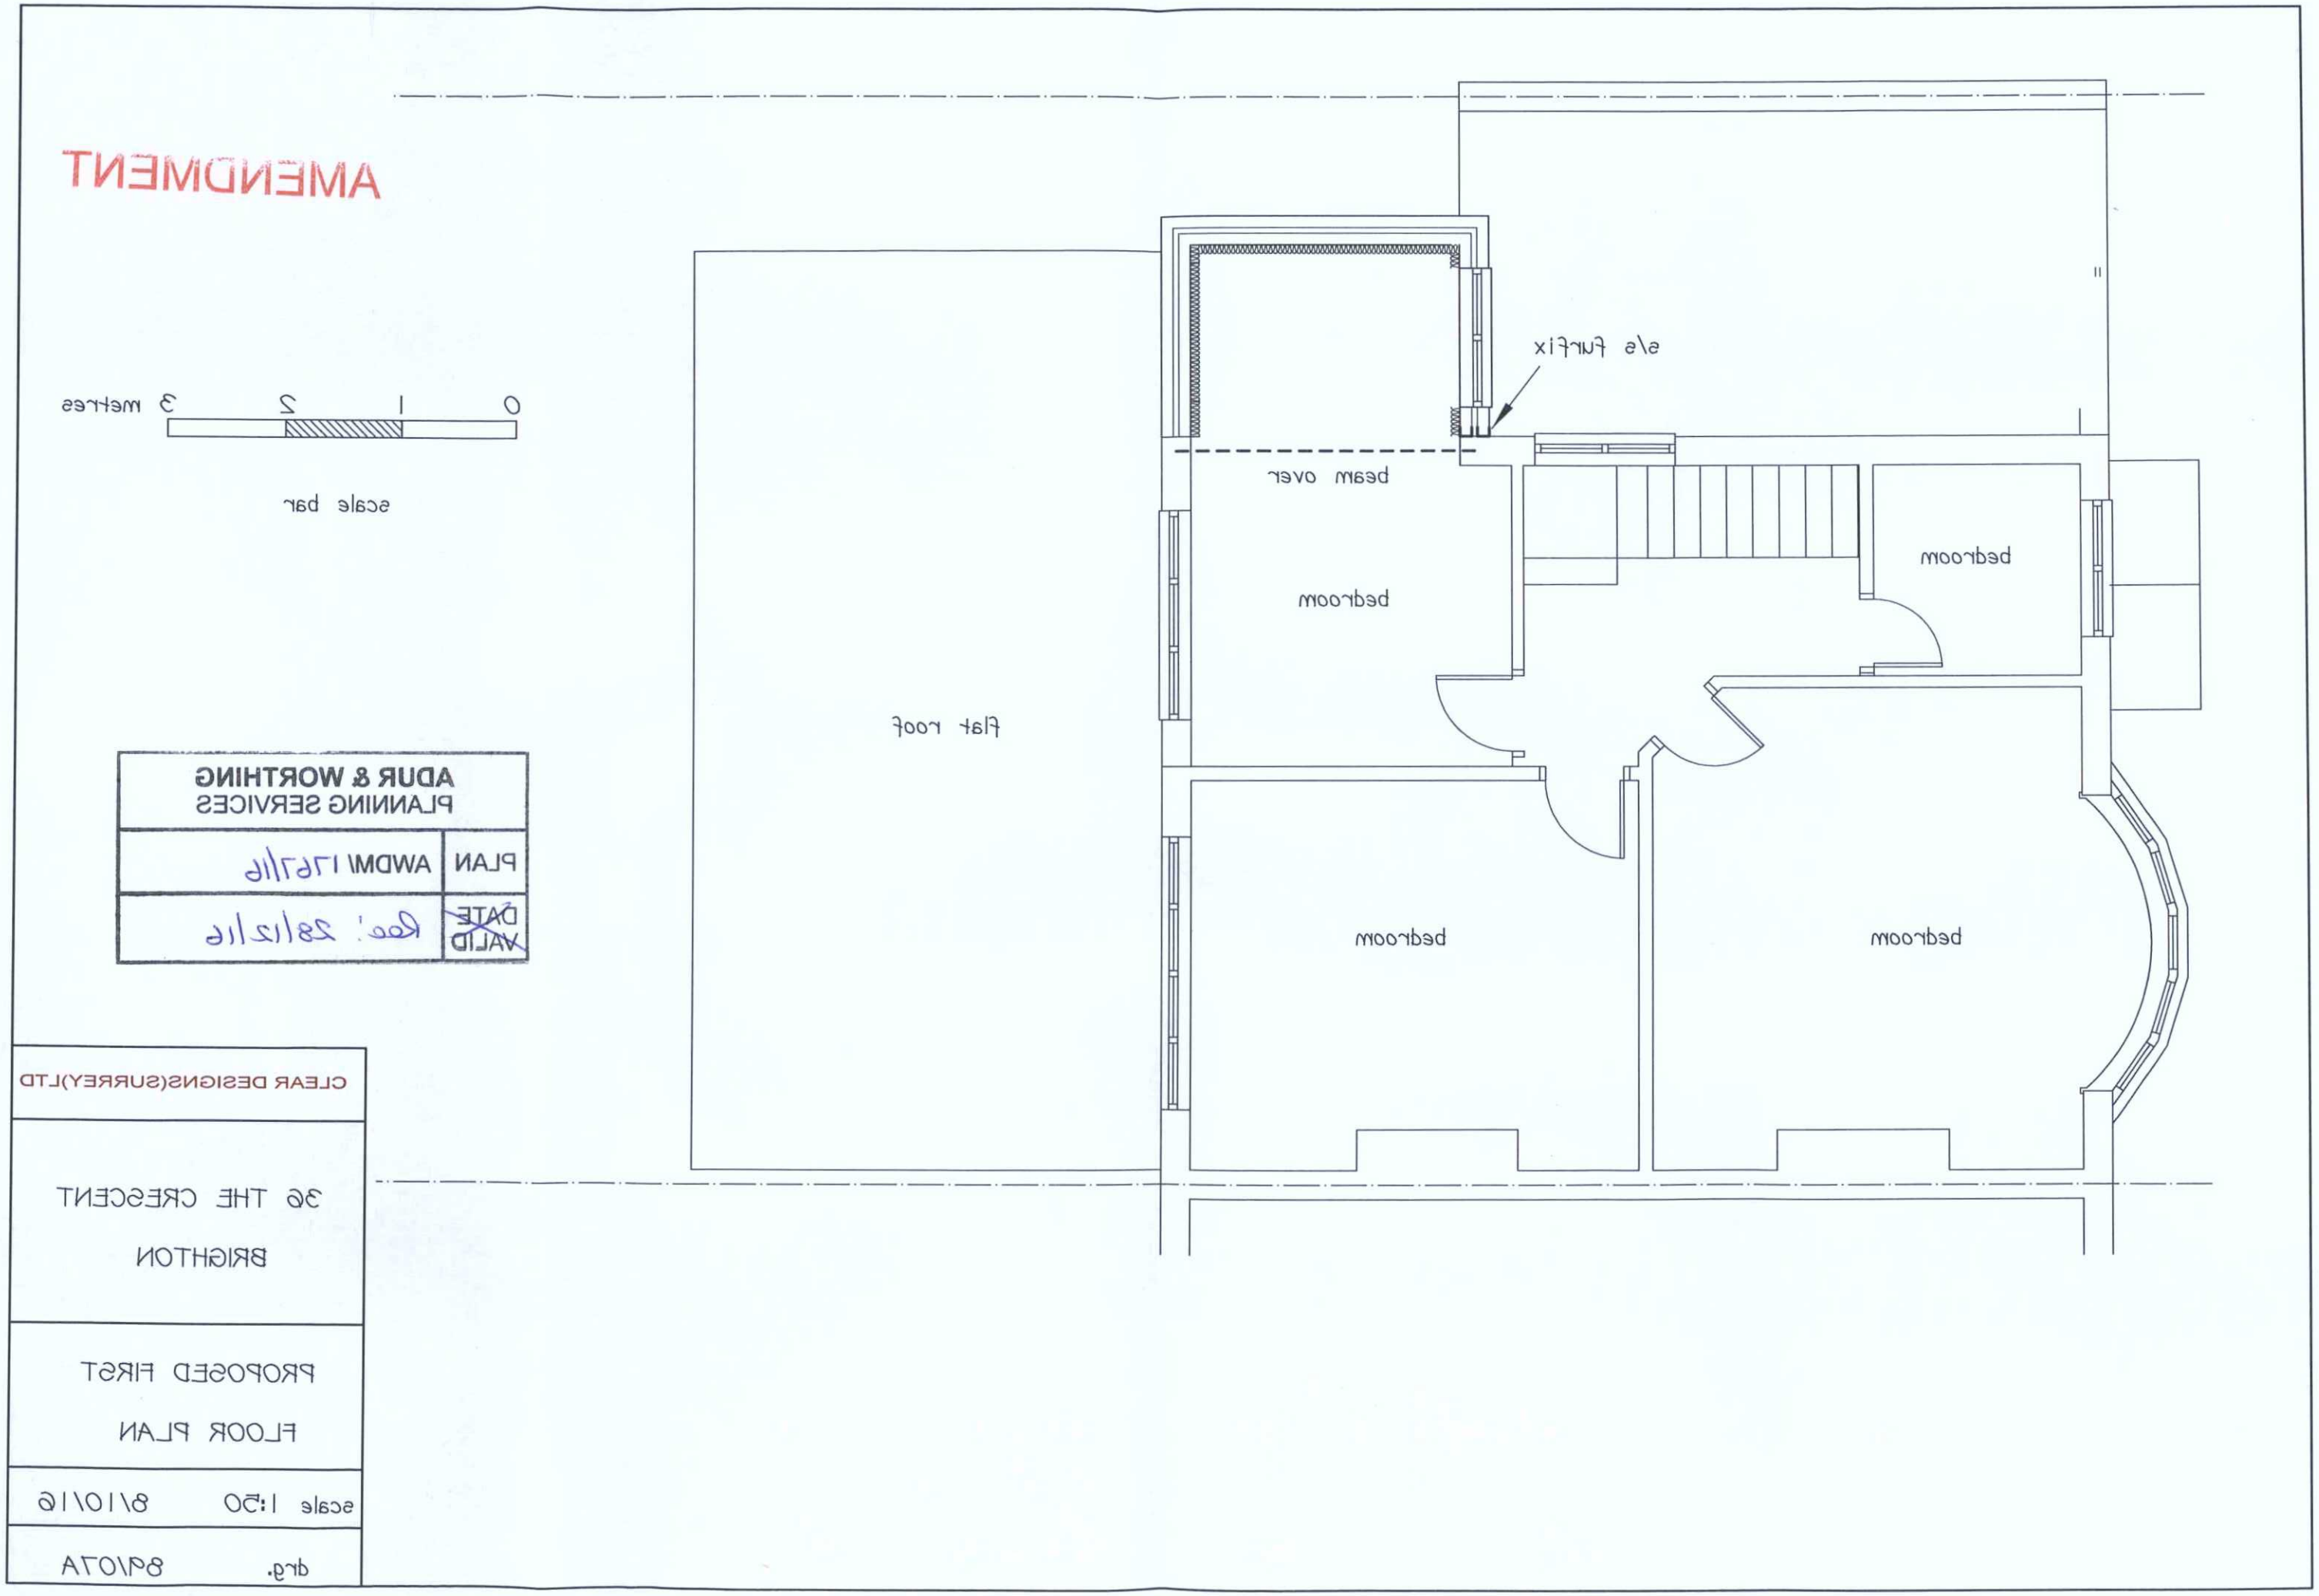
AMENDMENT
0 1 2 3 metres
scale bar
s/s furfix
beam over
bedroom
bedroom
bedroom
bedroom
flat roof
ADUR & WORTHING
PLANNING SERVICES
PLAN
AWDM/ 1767/16
DATE
VALID
Rec: 28/12/16
CLEAR DESIGNS(SURREY)LTD
36 THE CRESCENT
BRIGHTON
PROPOSED FIRST
FLOOR PLAN
scale 1:50
8/10/16
drg.
89/07A