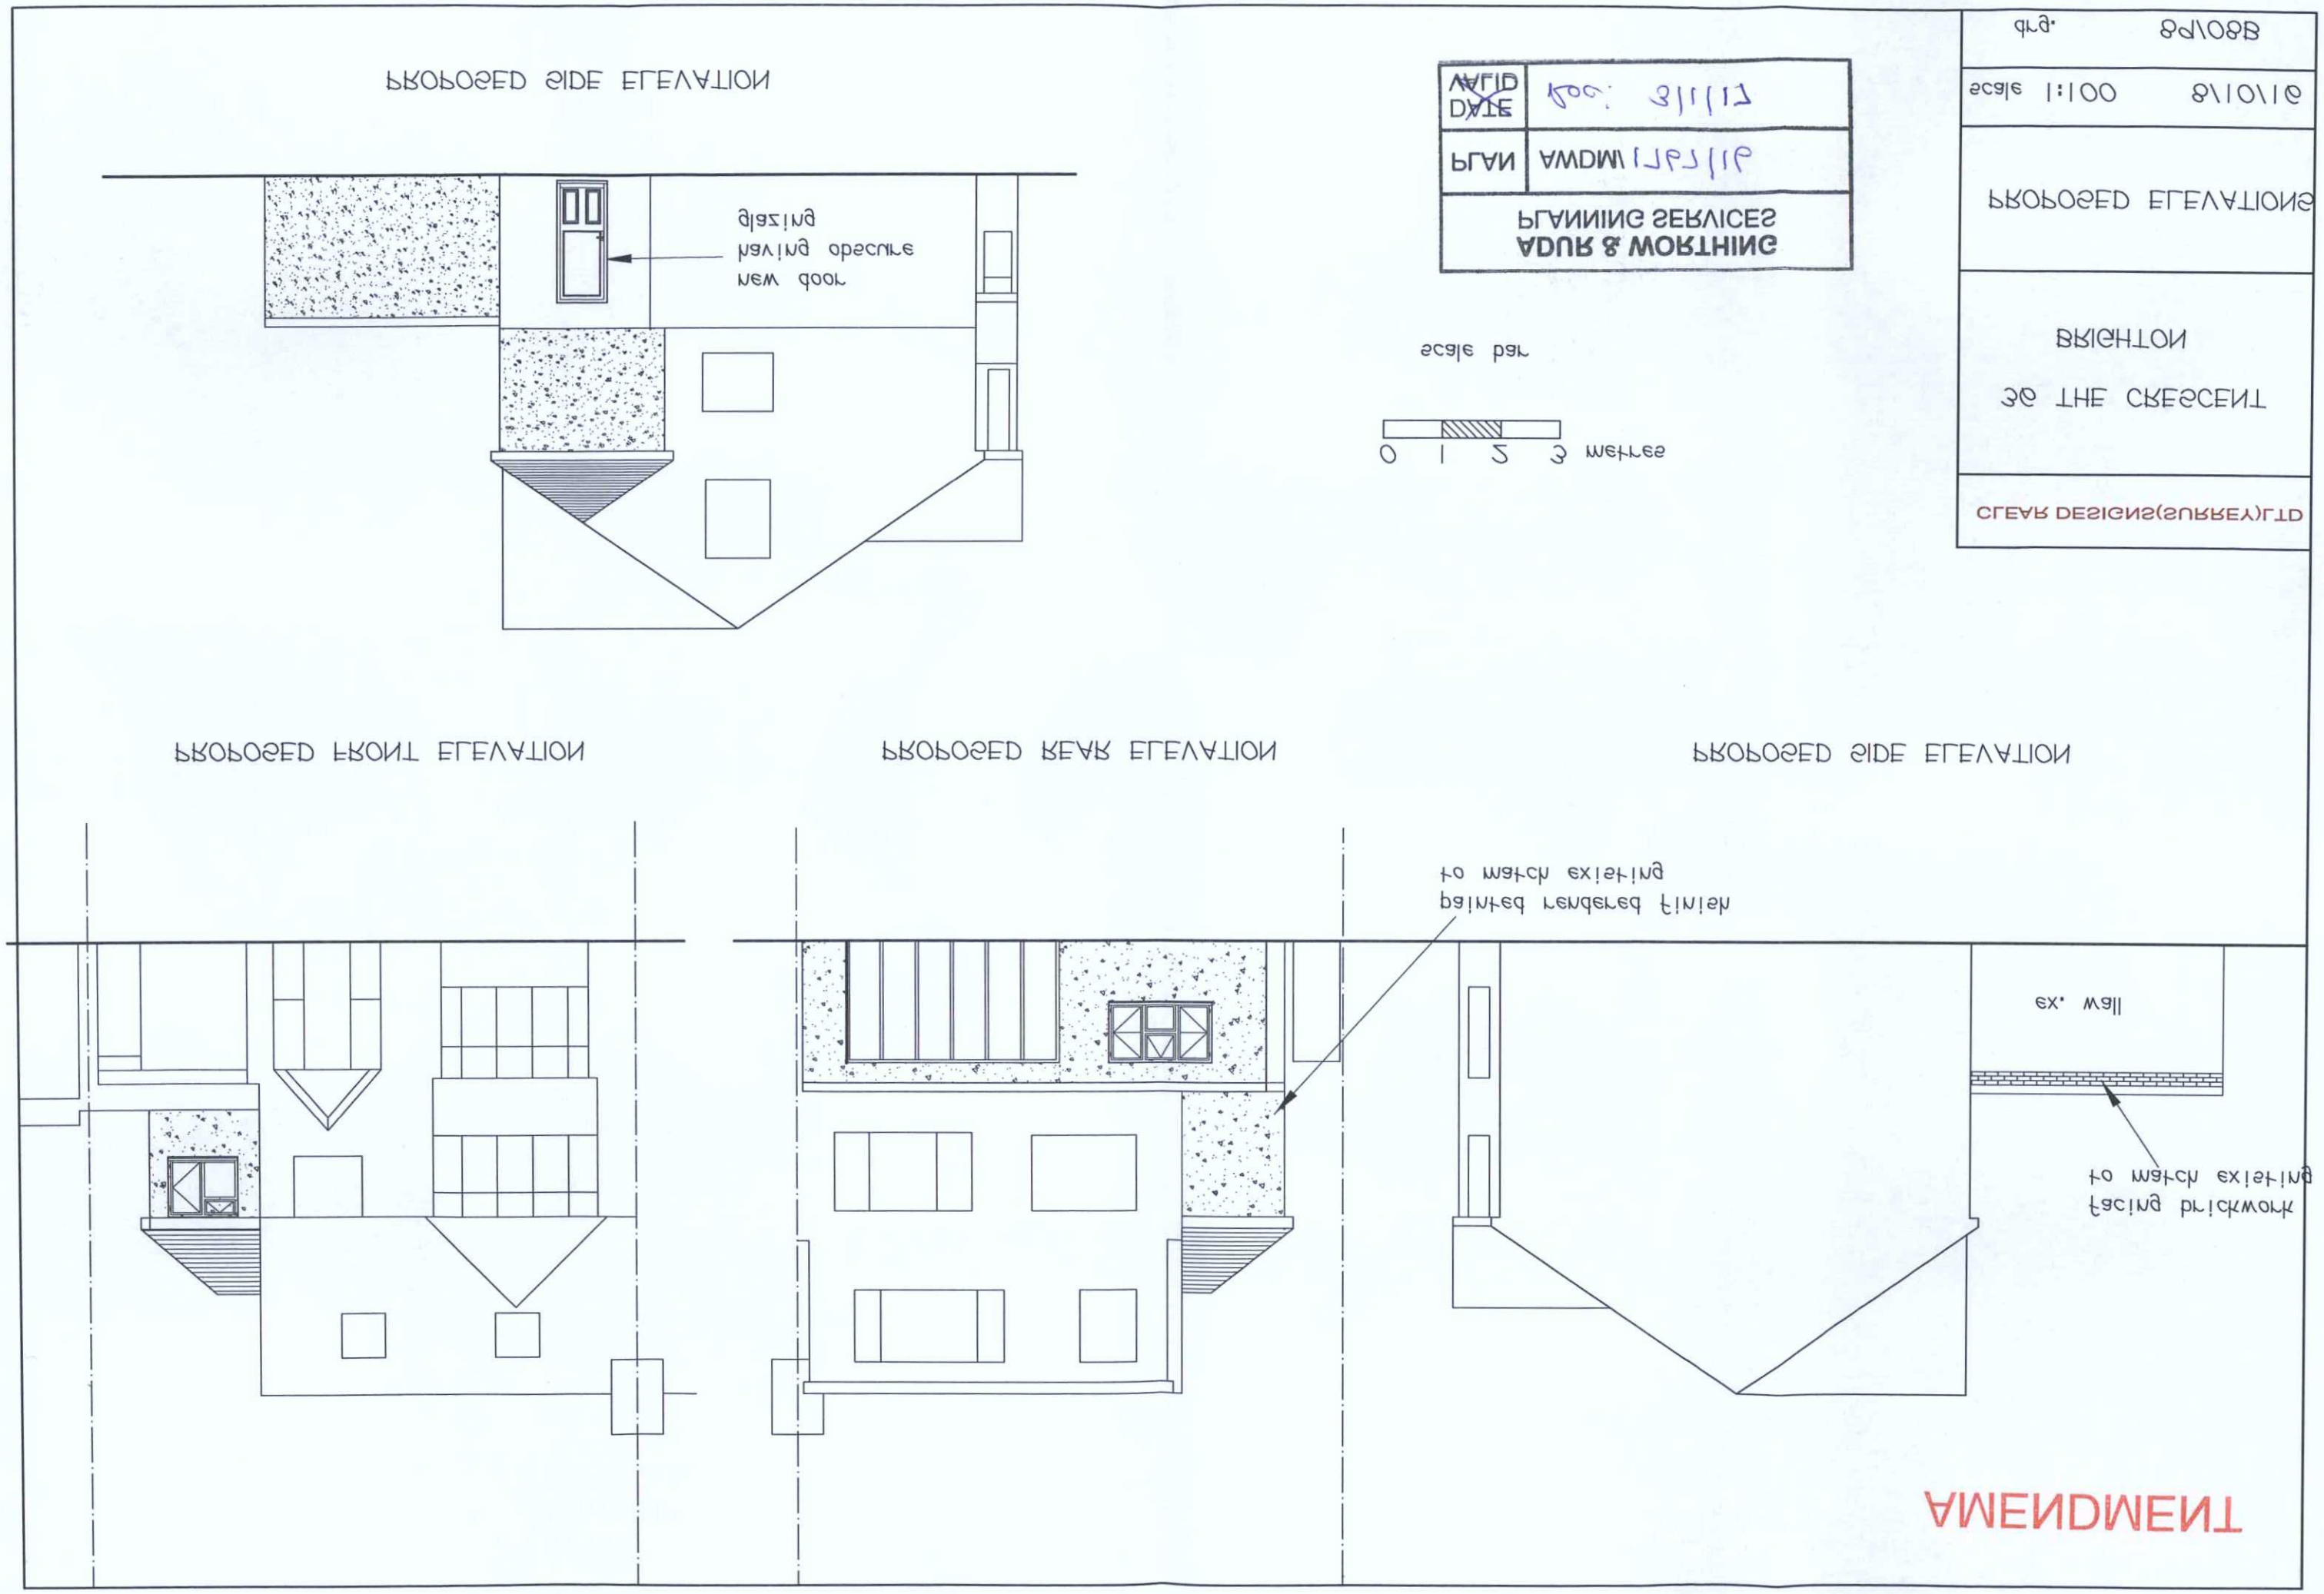
PROPOSED SIDE ELEVATION
new door having obscure glazing
scale bar
0 1 2 3 metres
PLANNING SERVICES
ADUR & WORTHING
PLAN
AWDM/1292/19
DATE
VALID
scale 1:100
8/10/19
drg. 8P/08B
PROPOSED ELEVATIONS
BRIGHTON
36 THE CRESCENT
CLEAR DESIGNS(SURREY)LTD
PROPOSED FRONT ELEVATION
PROPOSED REAR ELEVATION
PROPOSED SIDE ELEVATION
painted rendered finish to match existing
ex. wall
facing brickwork to match existing
AMENDMENT