


VELUX CONSERVATION ROOFLIGHT
14 WEST STREET, SHOREHAM BY SEA,
WEST SUSSEX BN43 5WG


FOR LISTED BUILDING CONSENT

ELEVATION
SCALE 1:10

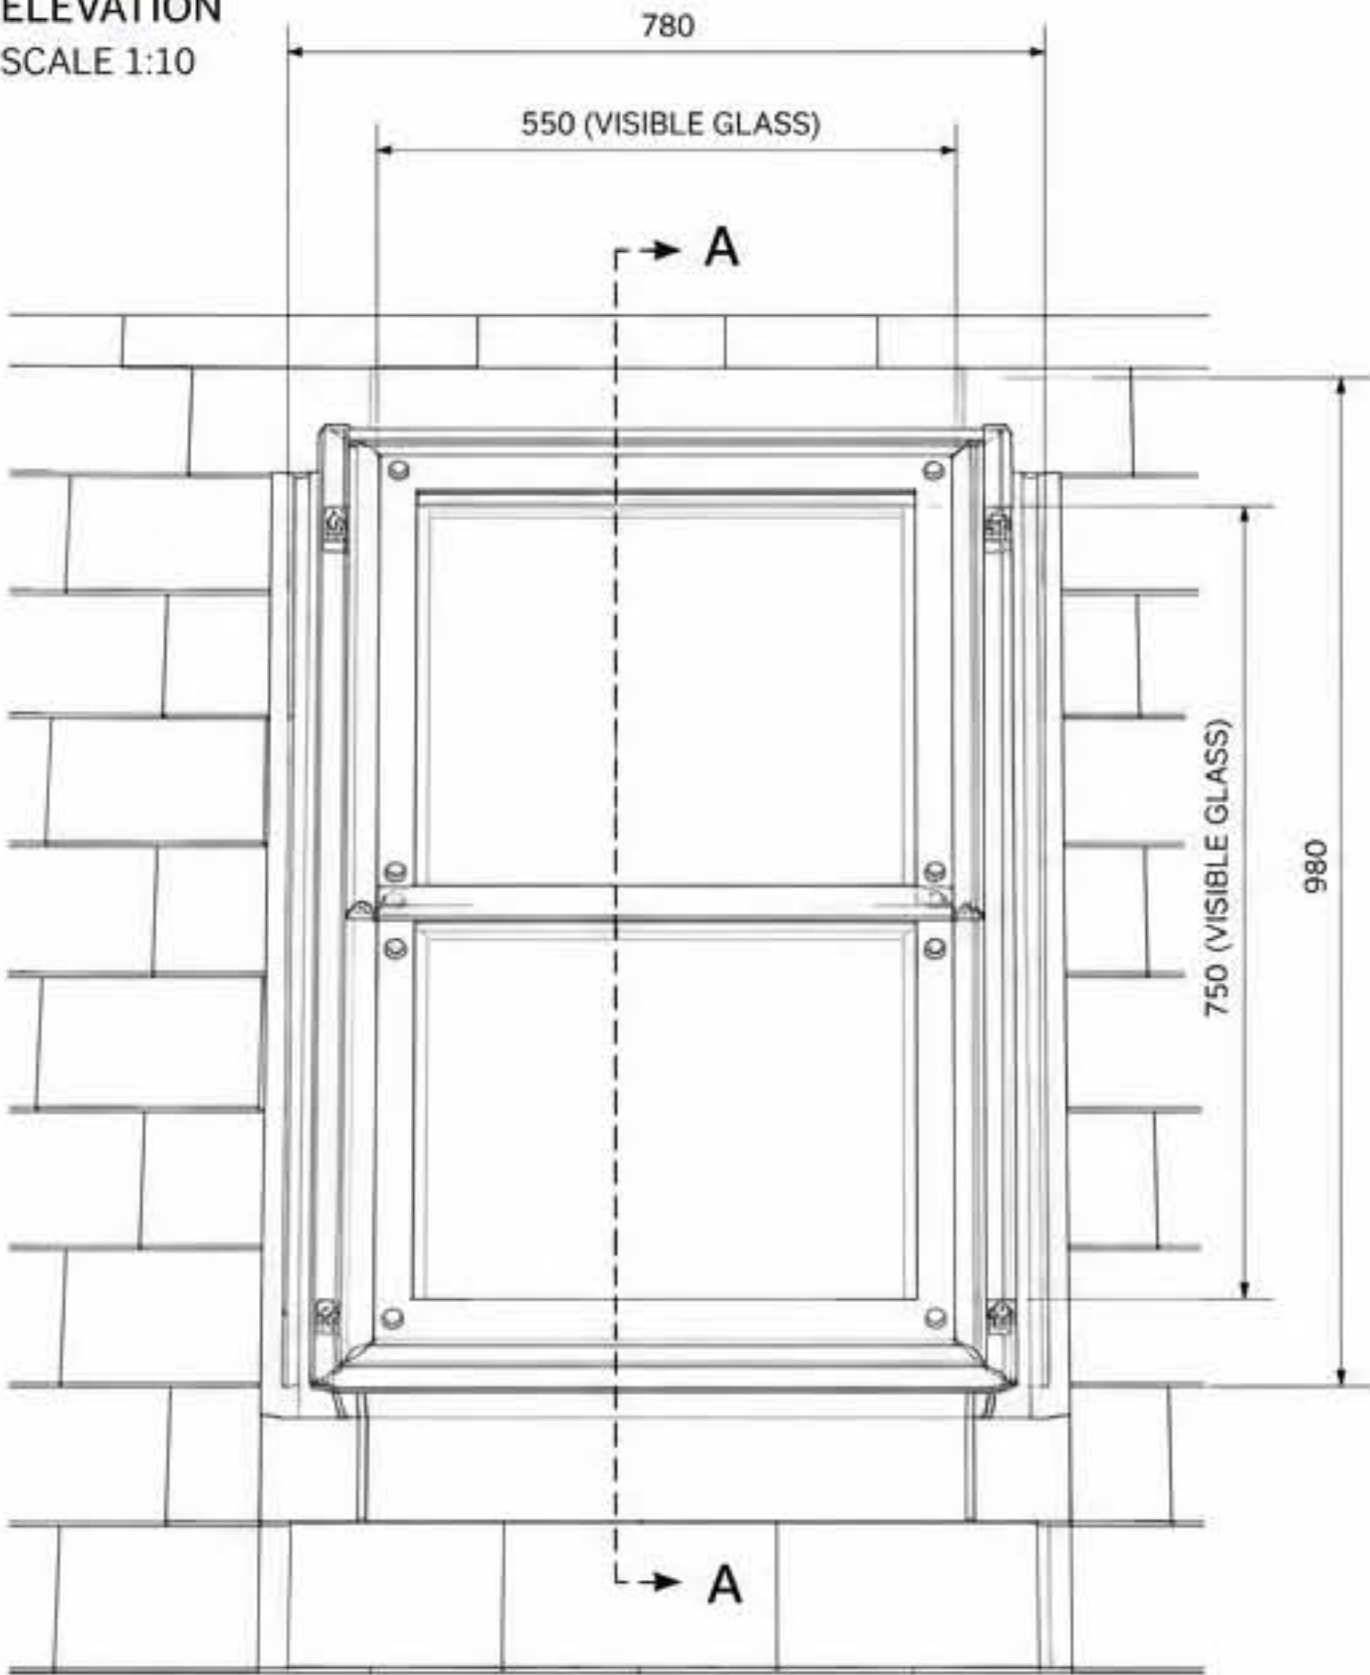

ALL DIMENSIONS IN MILLIMETRES
DO NOT SCALE FROM DRAWINGS

SECTION A-A
SCALE 1:2

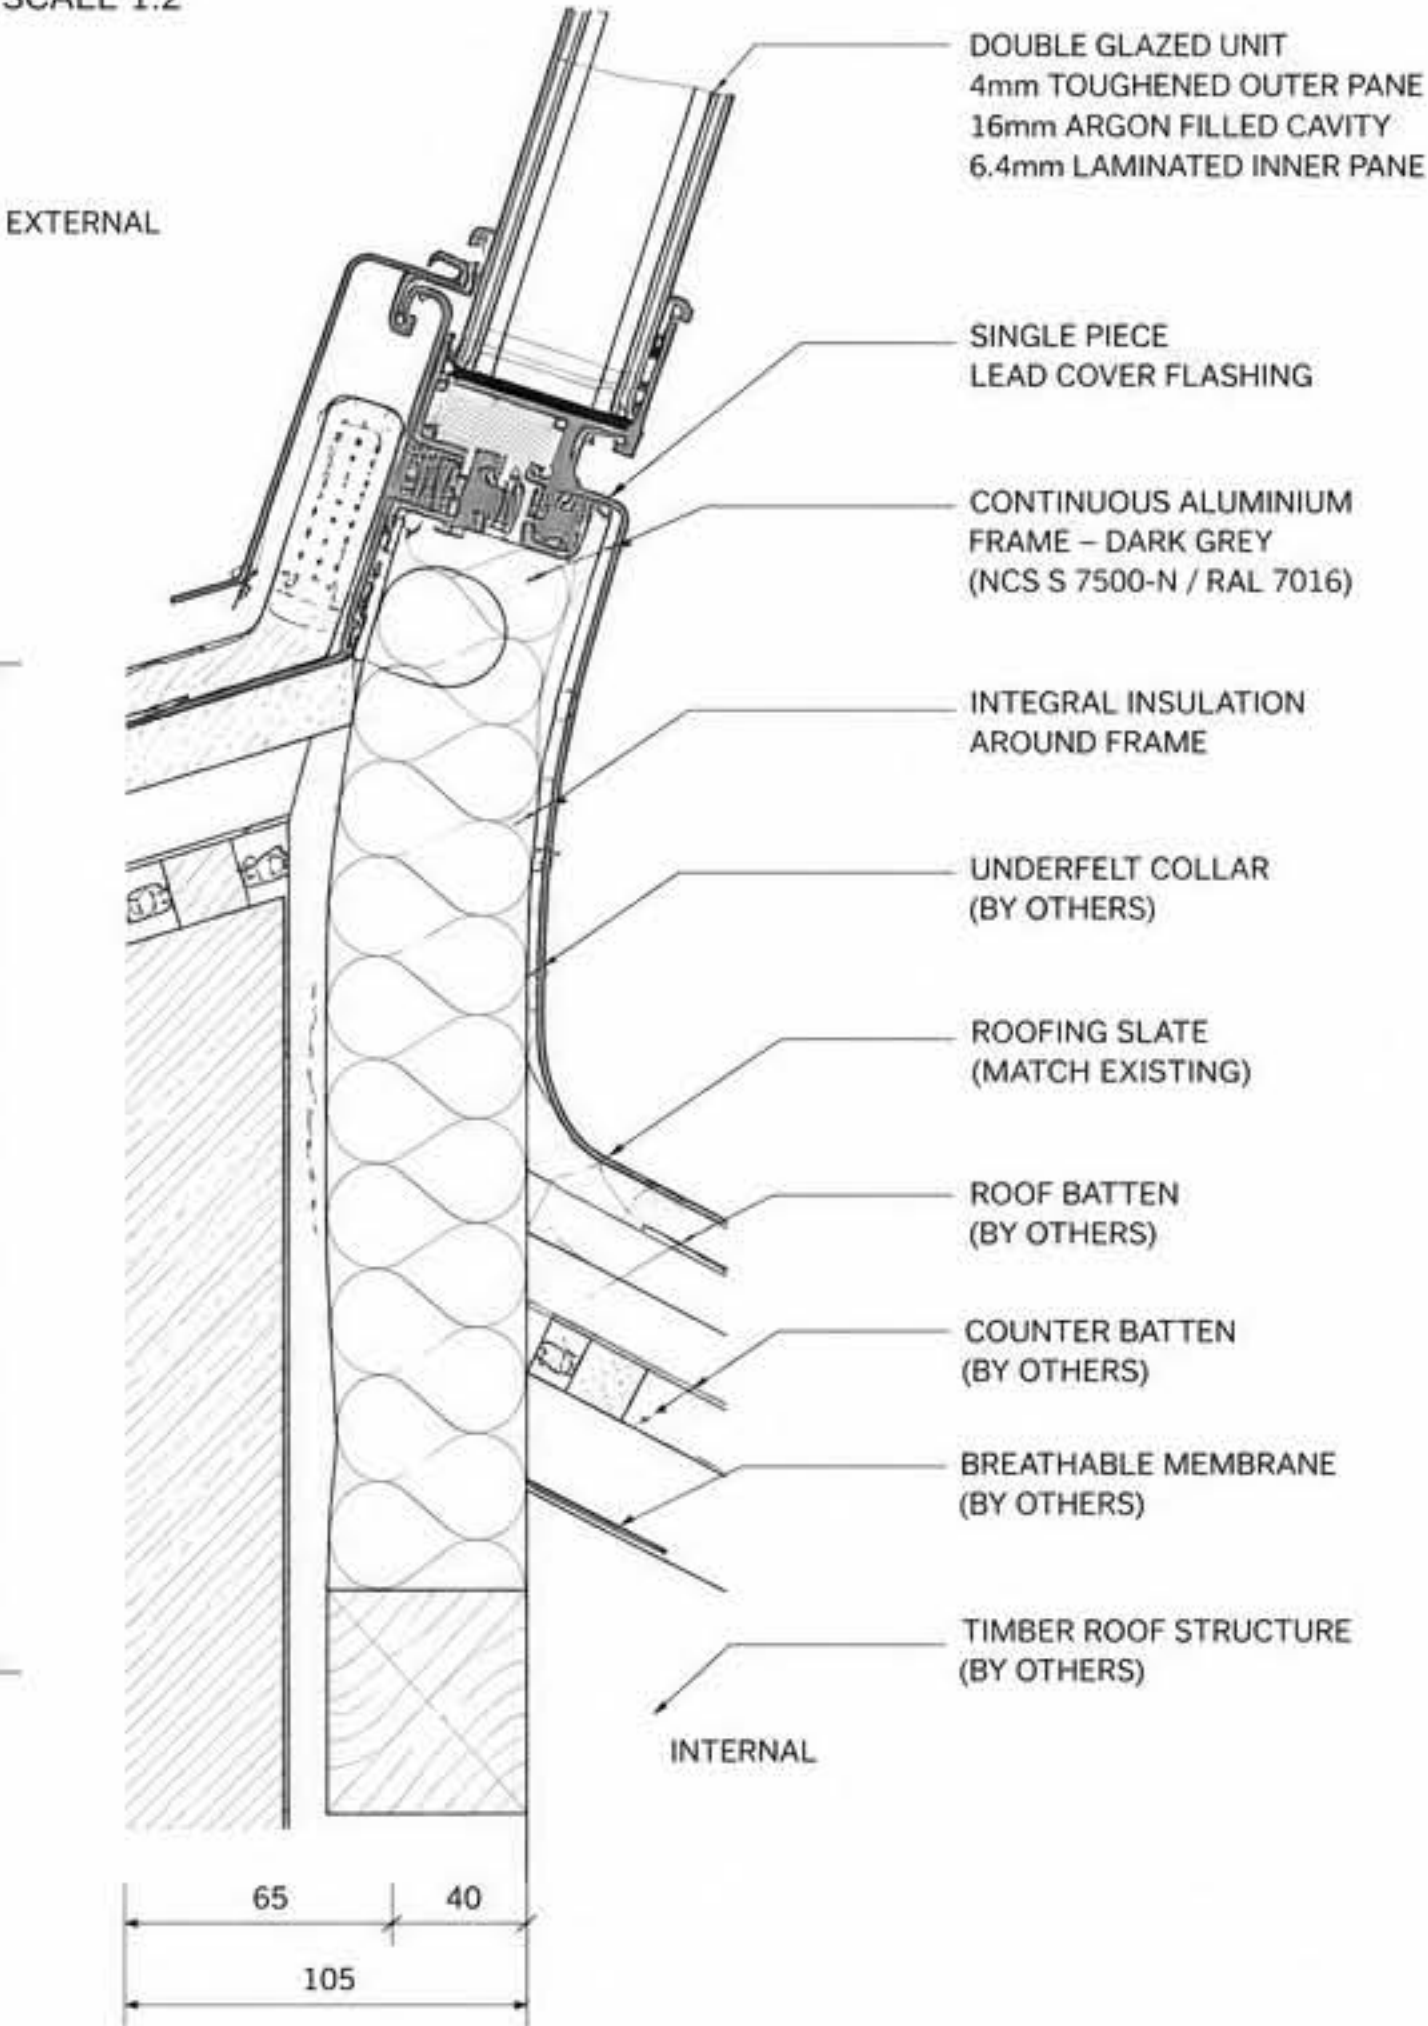

- NOTES:
- ROOFLIGHT TO BE INSTALLED IN ACCORDANCE WITH VELUX INSTALLATION INSTRUCTIONS AND LEADWORK GUIDE.
 - ALL LEADWORK BY SPECIALIST LEADWORK CONTRACTOR TO COMPLY WITH LEAD SHEET ASSOCIATION RECOMMENDATIONS.



CONSERVATION ROOFLIGHT
Standard

The VELUX Conservation Rooflight has been specifically designed for conservation projects and for use in listed buildings. It is a fixed rooflight that replicates traditional conservation rooflights, whilst providing excellent thermal performance and weathertightness.



PRODUCT SPECIFICATION

Product	VELUX Conservation Rooflight – Standard
Type	Fixed (non-opening)
Glazing	Double glazed unit: 4mm toughened outer pane 16mm argon filled cavity 6.4mm laminated inner pane
Glass	Low E coating on inner pane U-value 1.1 W/m ² K (EN 673) g-value 0.49
Frame	Aluminium – Dark Grey (NCS S 7500-N / RAL 7016)
External Finish	Polyester powder coated aluminium
Dimensions (mm)	Overall size: 780mm (W) x 980mm (H) Visible glass: 550mm (W) x 750mm (H)
Installation Pitch	15° – 90°
Roofing Materials	For slate up to 8mm thick
Rooflight Weight	28 kg (approx.)
Thermal Performance	U-value 1.1 W/m ² K
Acoustic Performance	R _w (C;Ctr) = 35 (–1; –3) dB
Air Permeability	Class 4 (EN 12207)
Water Tightness	E1050 (EN 12208)
Wind Resistance	C3 (EN 12210)
Guarantee	10 years

FEATURES AND BENEFITS

- Designed for conservation areas and listed buildings
- Slim aluminium frame to replicate traditional appearance
- High performance double glazing for thermal comfort
- Durable low maintenance finish
- Suitable for retro-fit or new installations

REFERENCES & GUIDANCE

- VELUX Conservation Rooflight Brochure
- VELUX Installation Guide for Conservation Rooflight
- Lead Sheet Association – Code of Practice for the use of lead in roofing (Latest edition)

