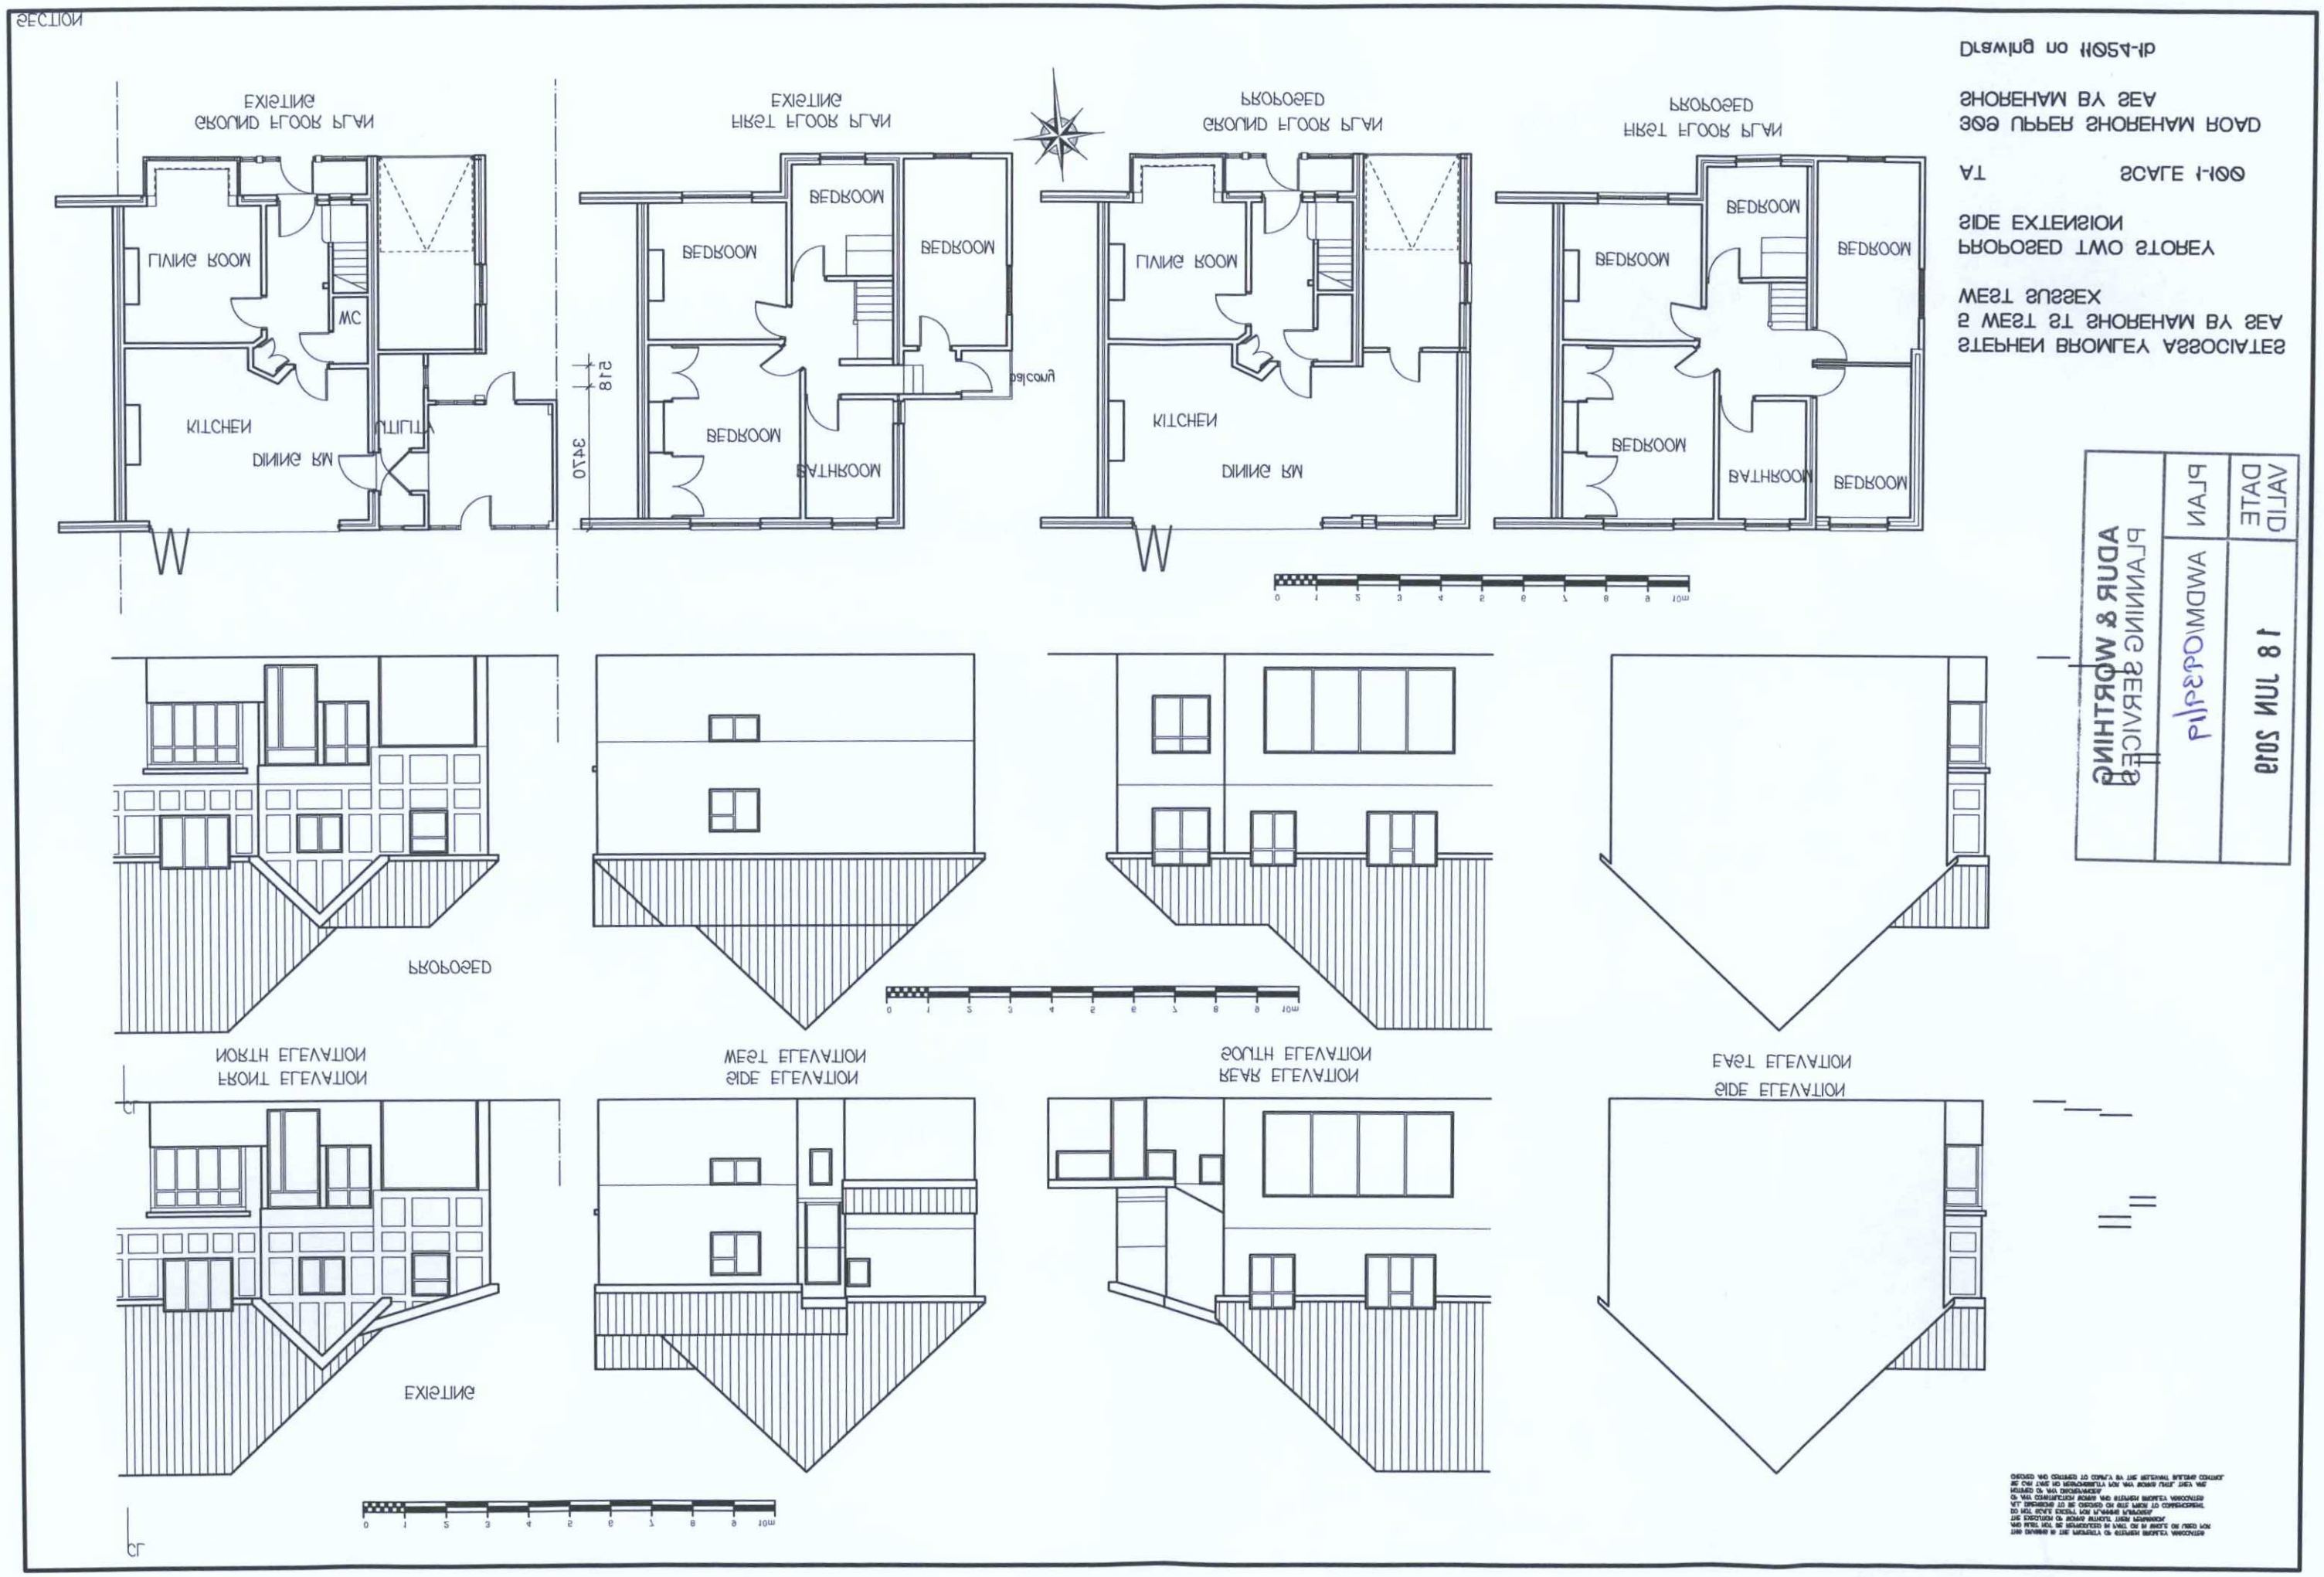

Drawing no 11054-1d

SHOREHAM BY SEA
306 UPPER SHOREHAM ROAD

AT SCALE 1-100

SIDE EXTENSION
PROPOSED TWO STOREY

WEST SUSSEX
5 WEST ST SHOREHAM BY SEA
STEPHEN BROMLEY ASSOCIATES

PLAN	ADUR & WORTHING PLANNING SERVICES
DATE	WADMOWDAY 1/1/2019
VALID	18 JUN 2019