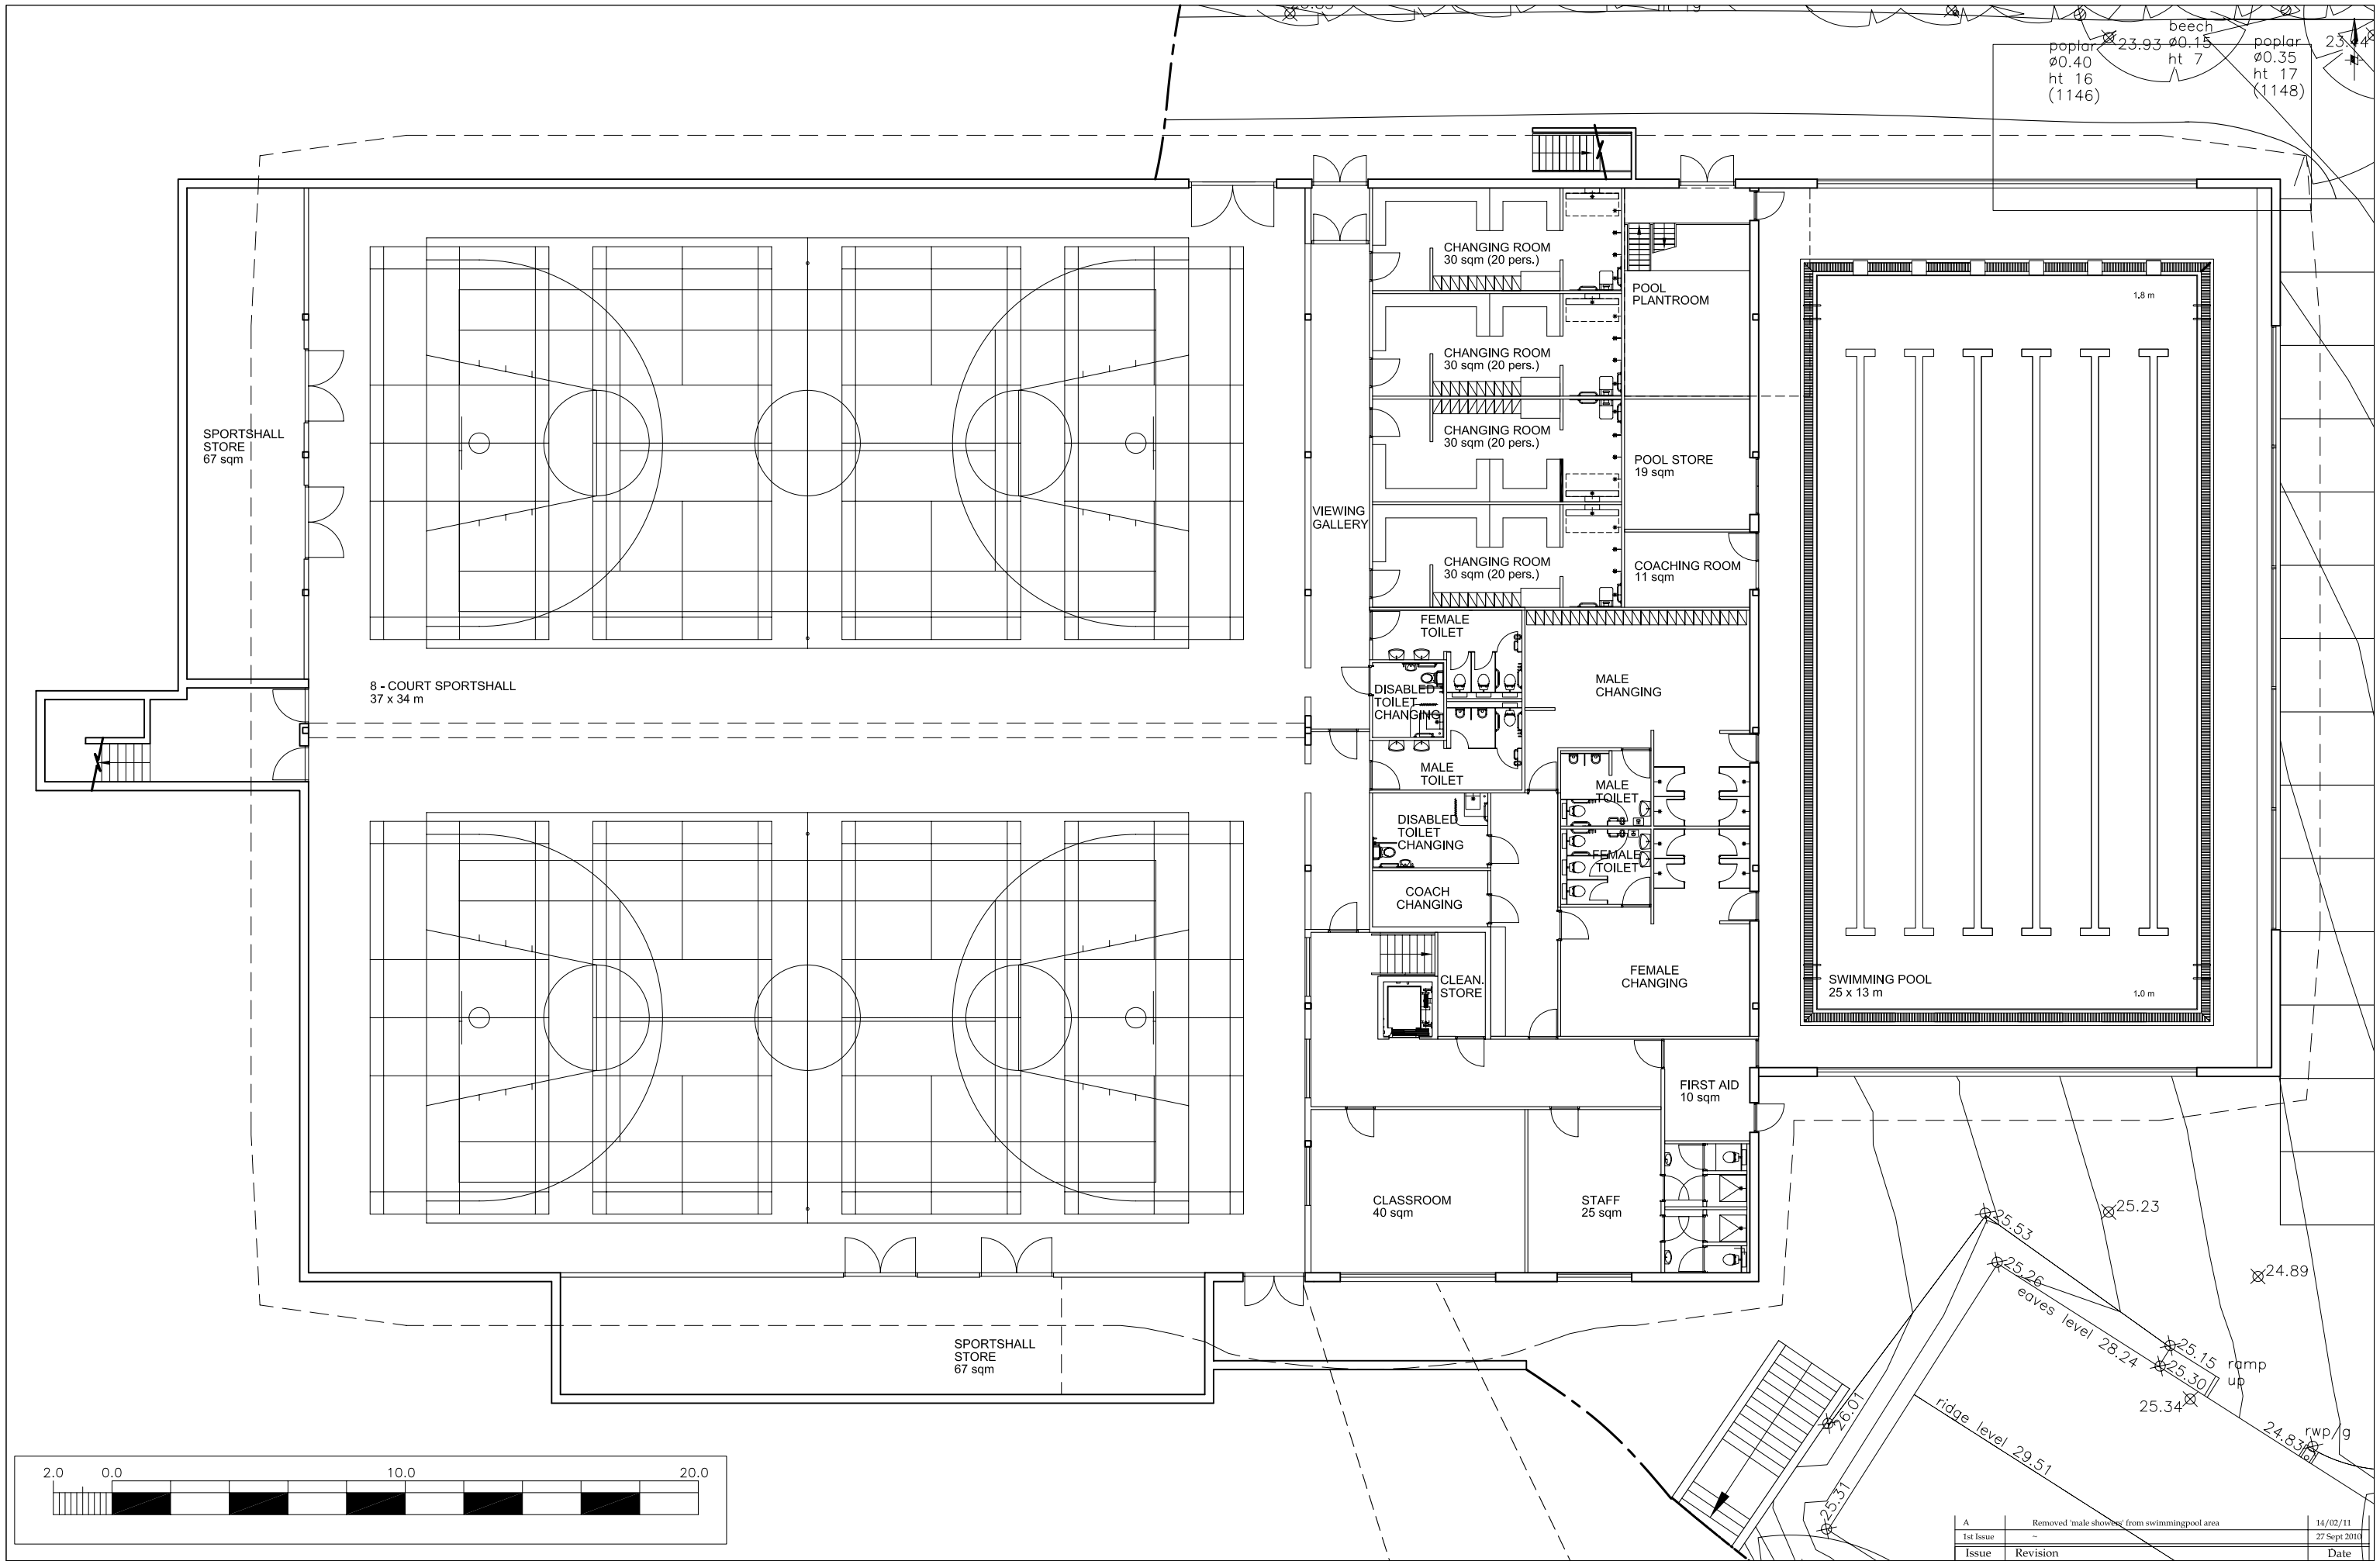


Issue	Revision	Date
A	Removed 'male showers' from swimmingpool area	14/02/11
1st Issue	~	27 Sept 2010

Notes:
This drawing is the copyright of Giles Quarme and Associates and cannot be printed or re-produced without prior permission.
Do not scale.
This drawing has been based on information provided by others.
All dimensions and setting out must be verified on site before commencement of the work, and any discrepancies notified to the architect.
All windows and doors are to fit into existing openings.
All dimensions are in millimetres unless stated otherwise.

GILES QUARME AND ASSOCIATES *(Chartered Architects specialising in conservation of historic buildings)*

7 BISHOPS TERRACE
LONDON
SE11 4UE

Tel: (020) 7582 0748
Fax: (020) 7793 8807
E-mail: mail@quarme.com

Project Title and No:
LANCING COLLEGE
9590

Title:
PROPOSED GROUND FLOOR PLAN

Drawing No:	Revision:	Drawn:
P(0) 02	A	MN
Date:	Scale:	Checked:
Nov 2010	1:200 @ A3	GQ