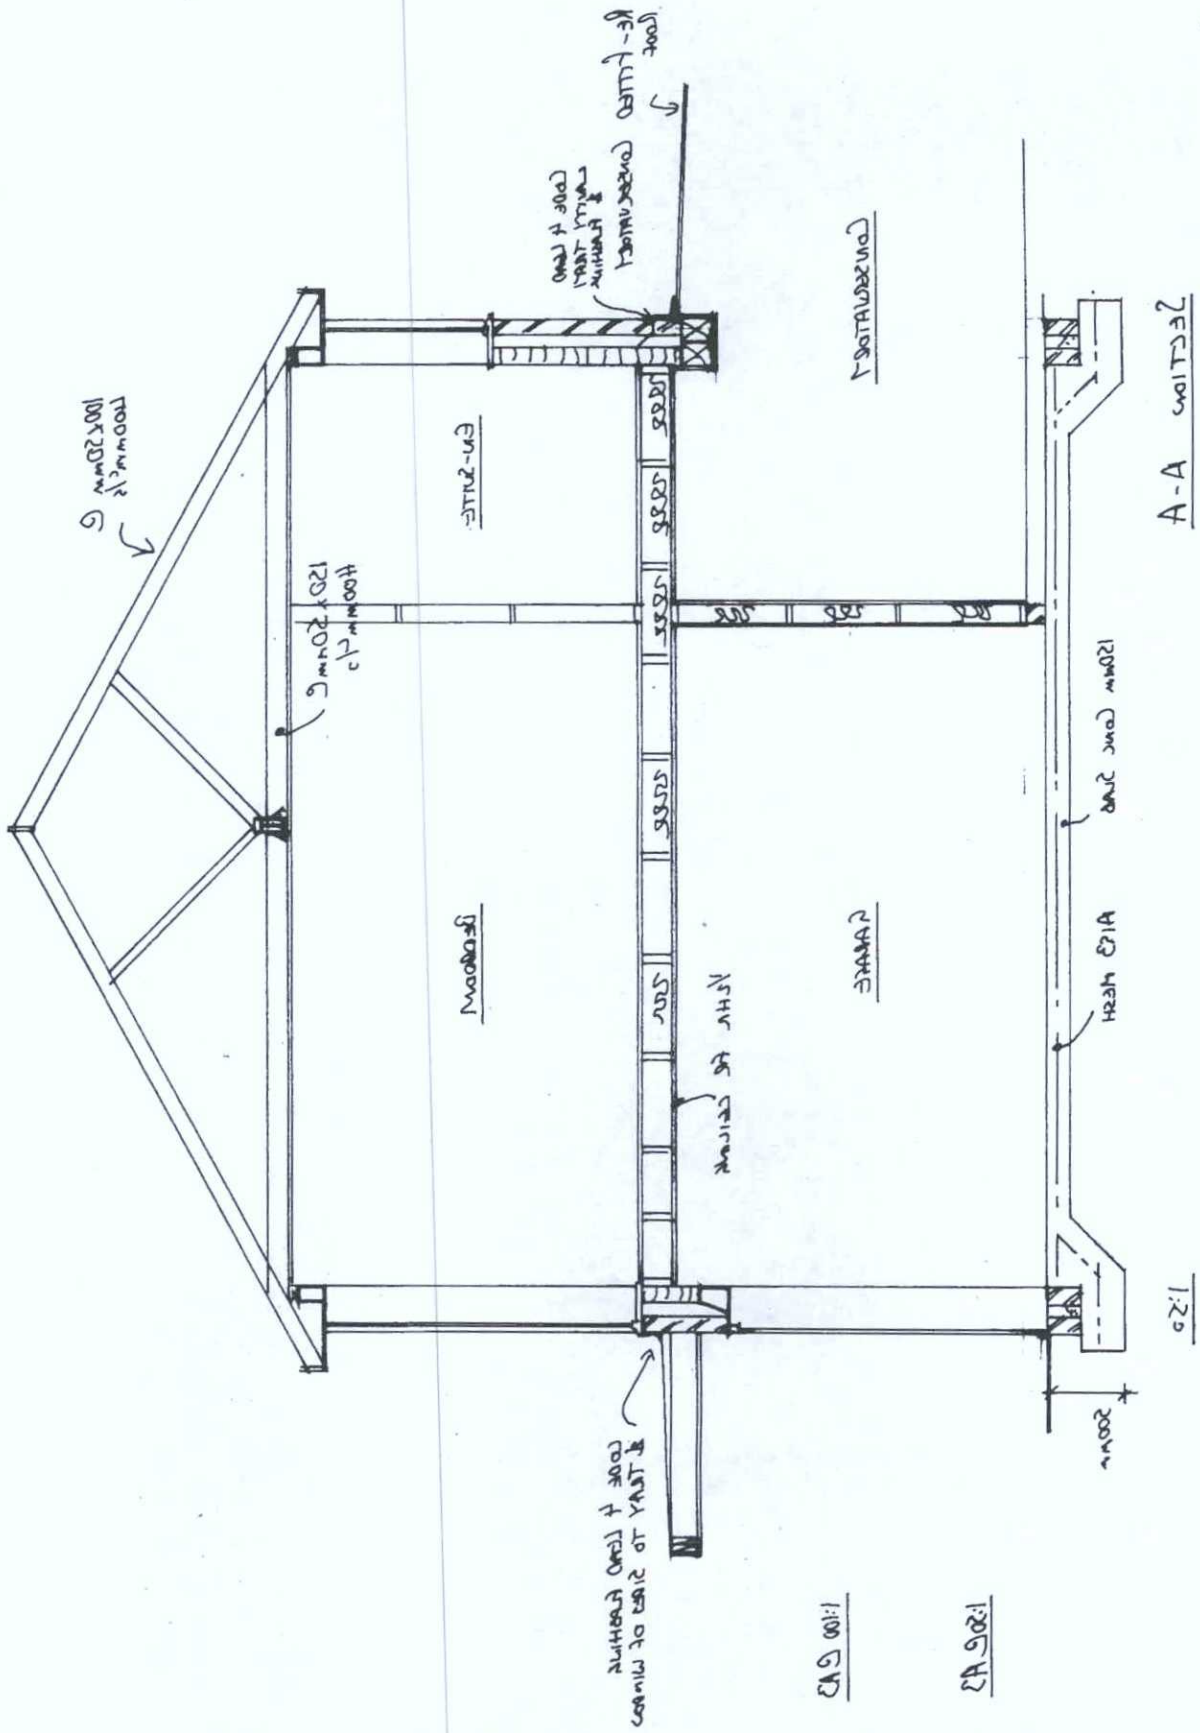

A-A SECTION
1:50
