
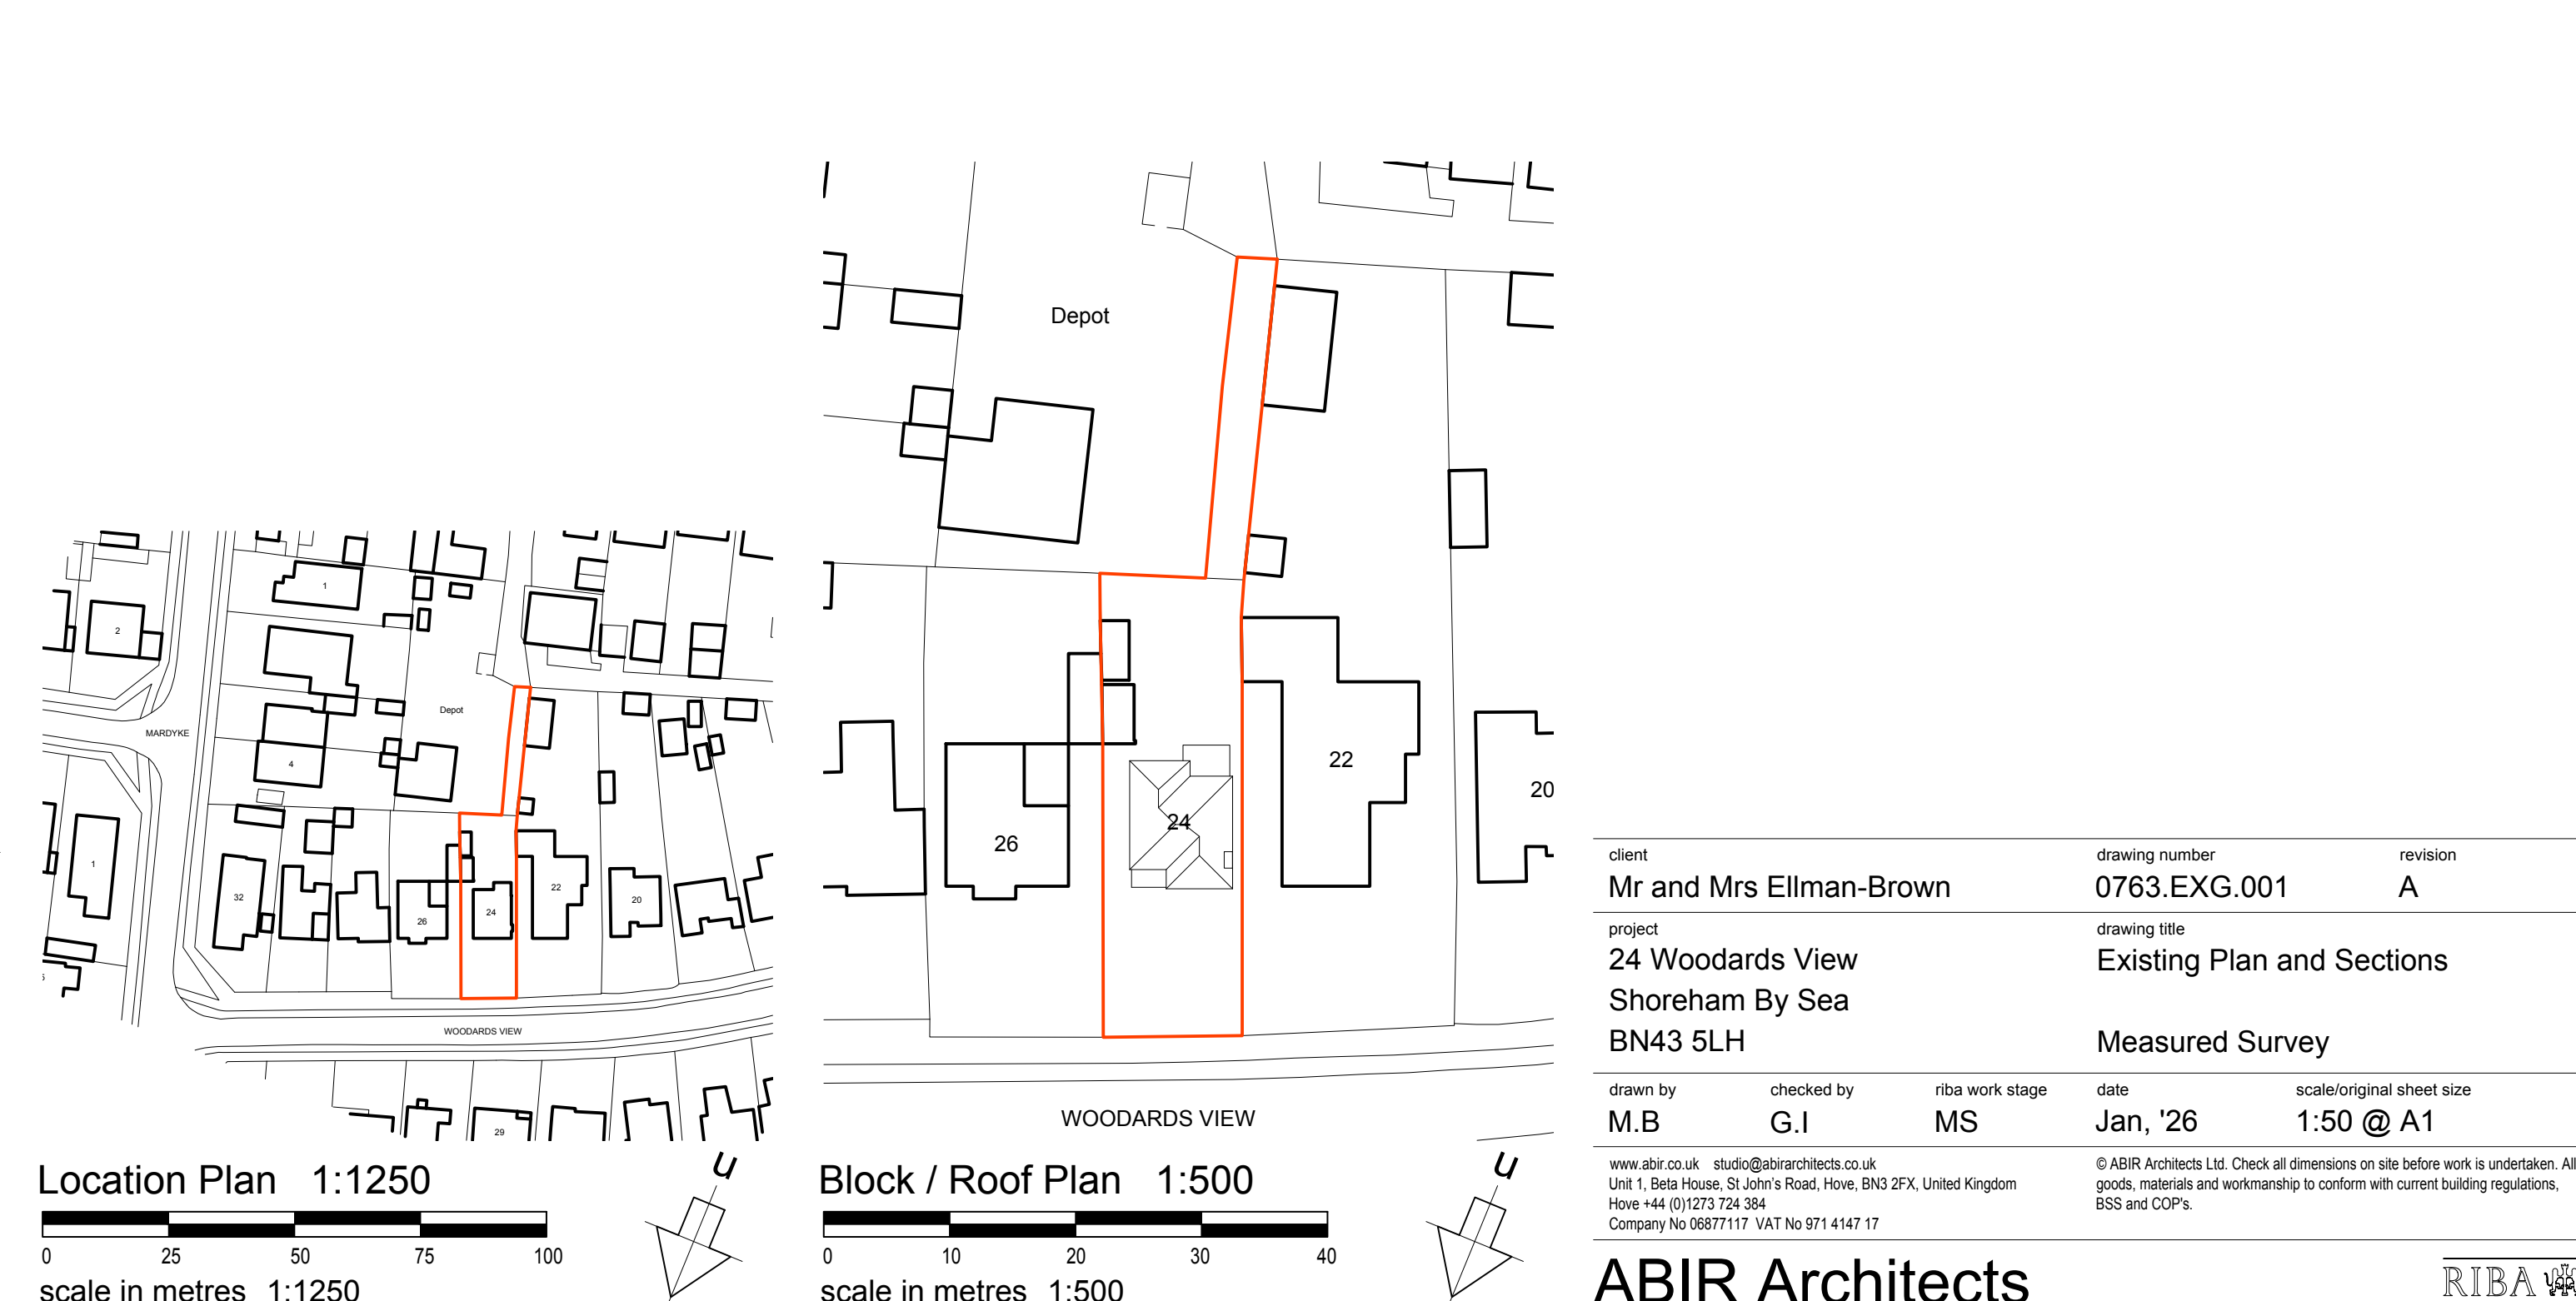
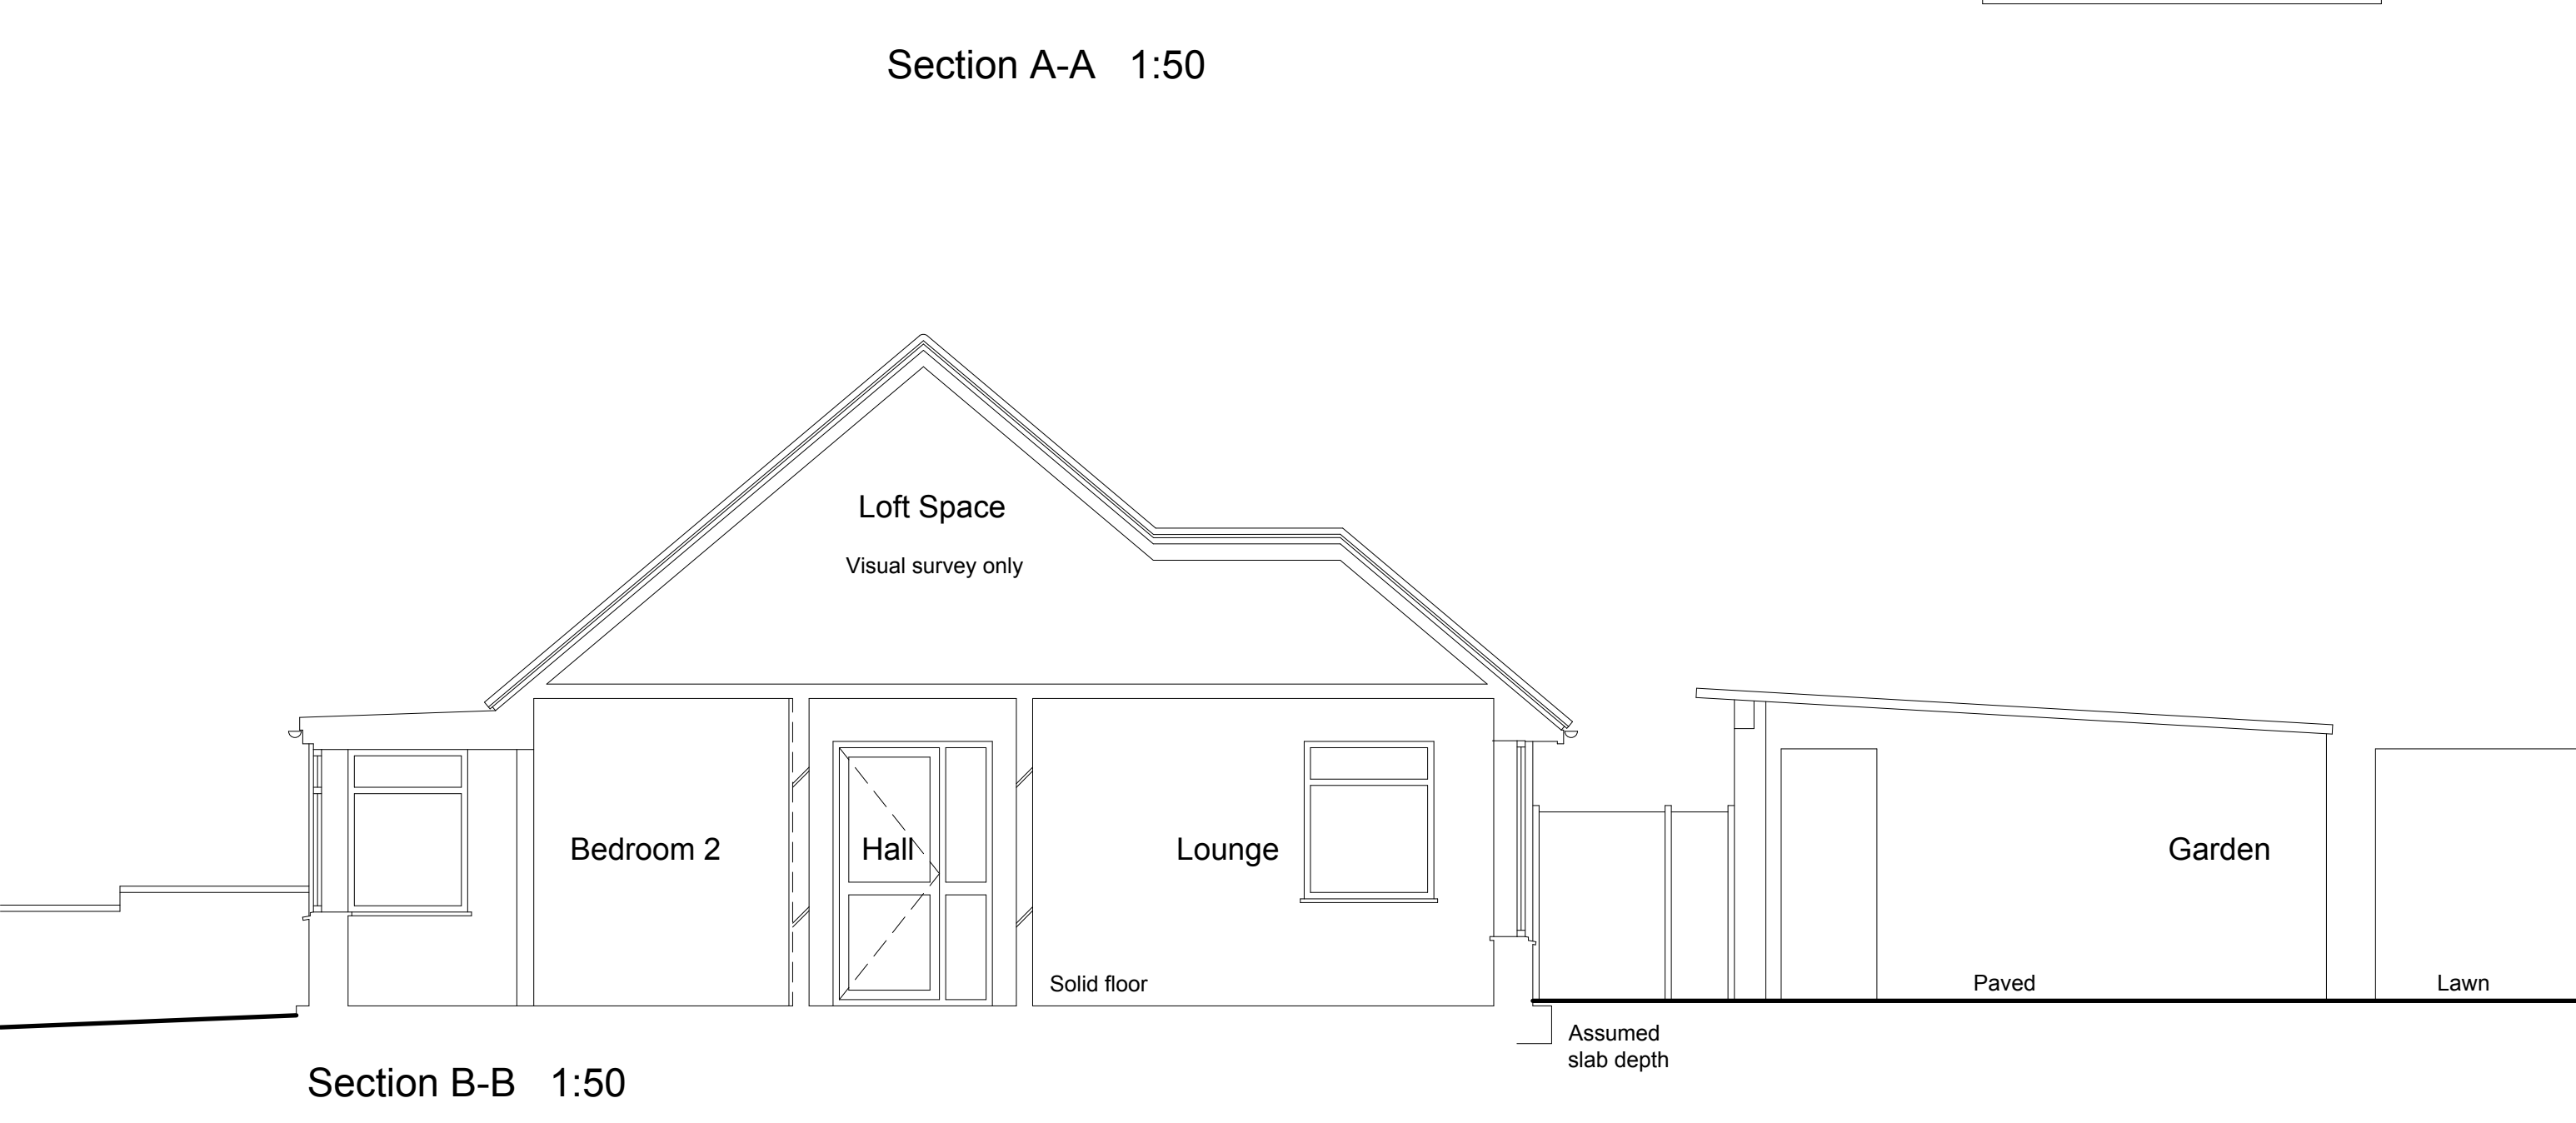
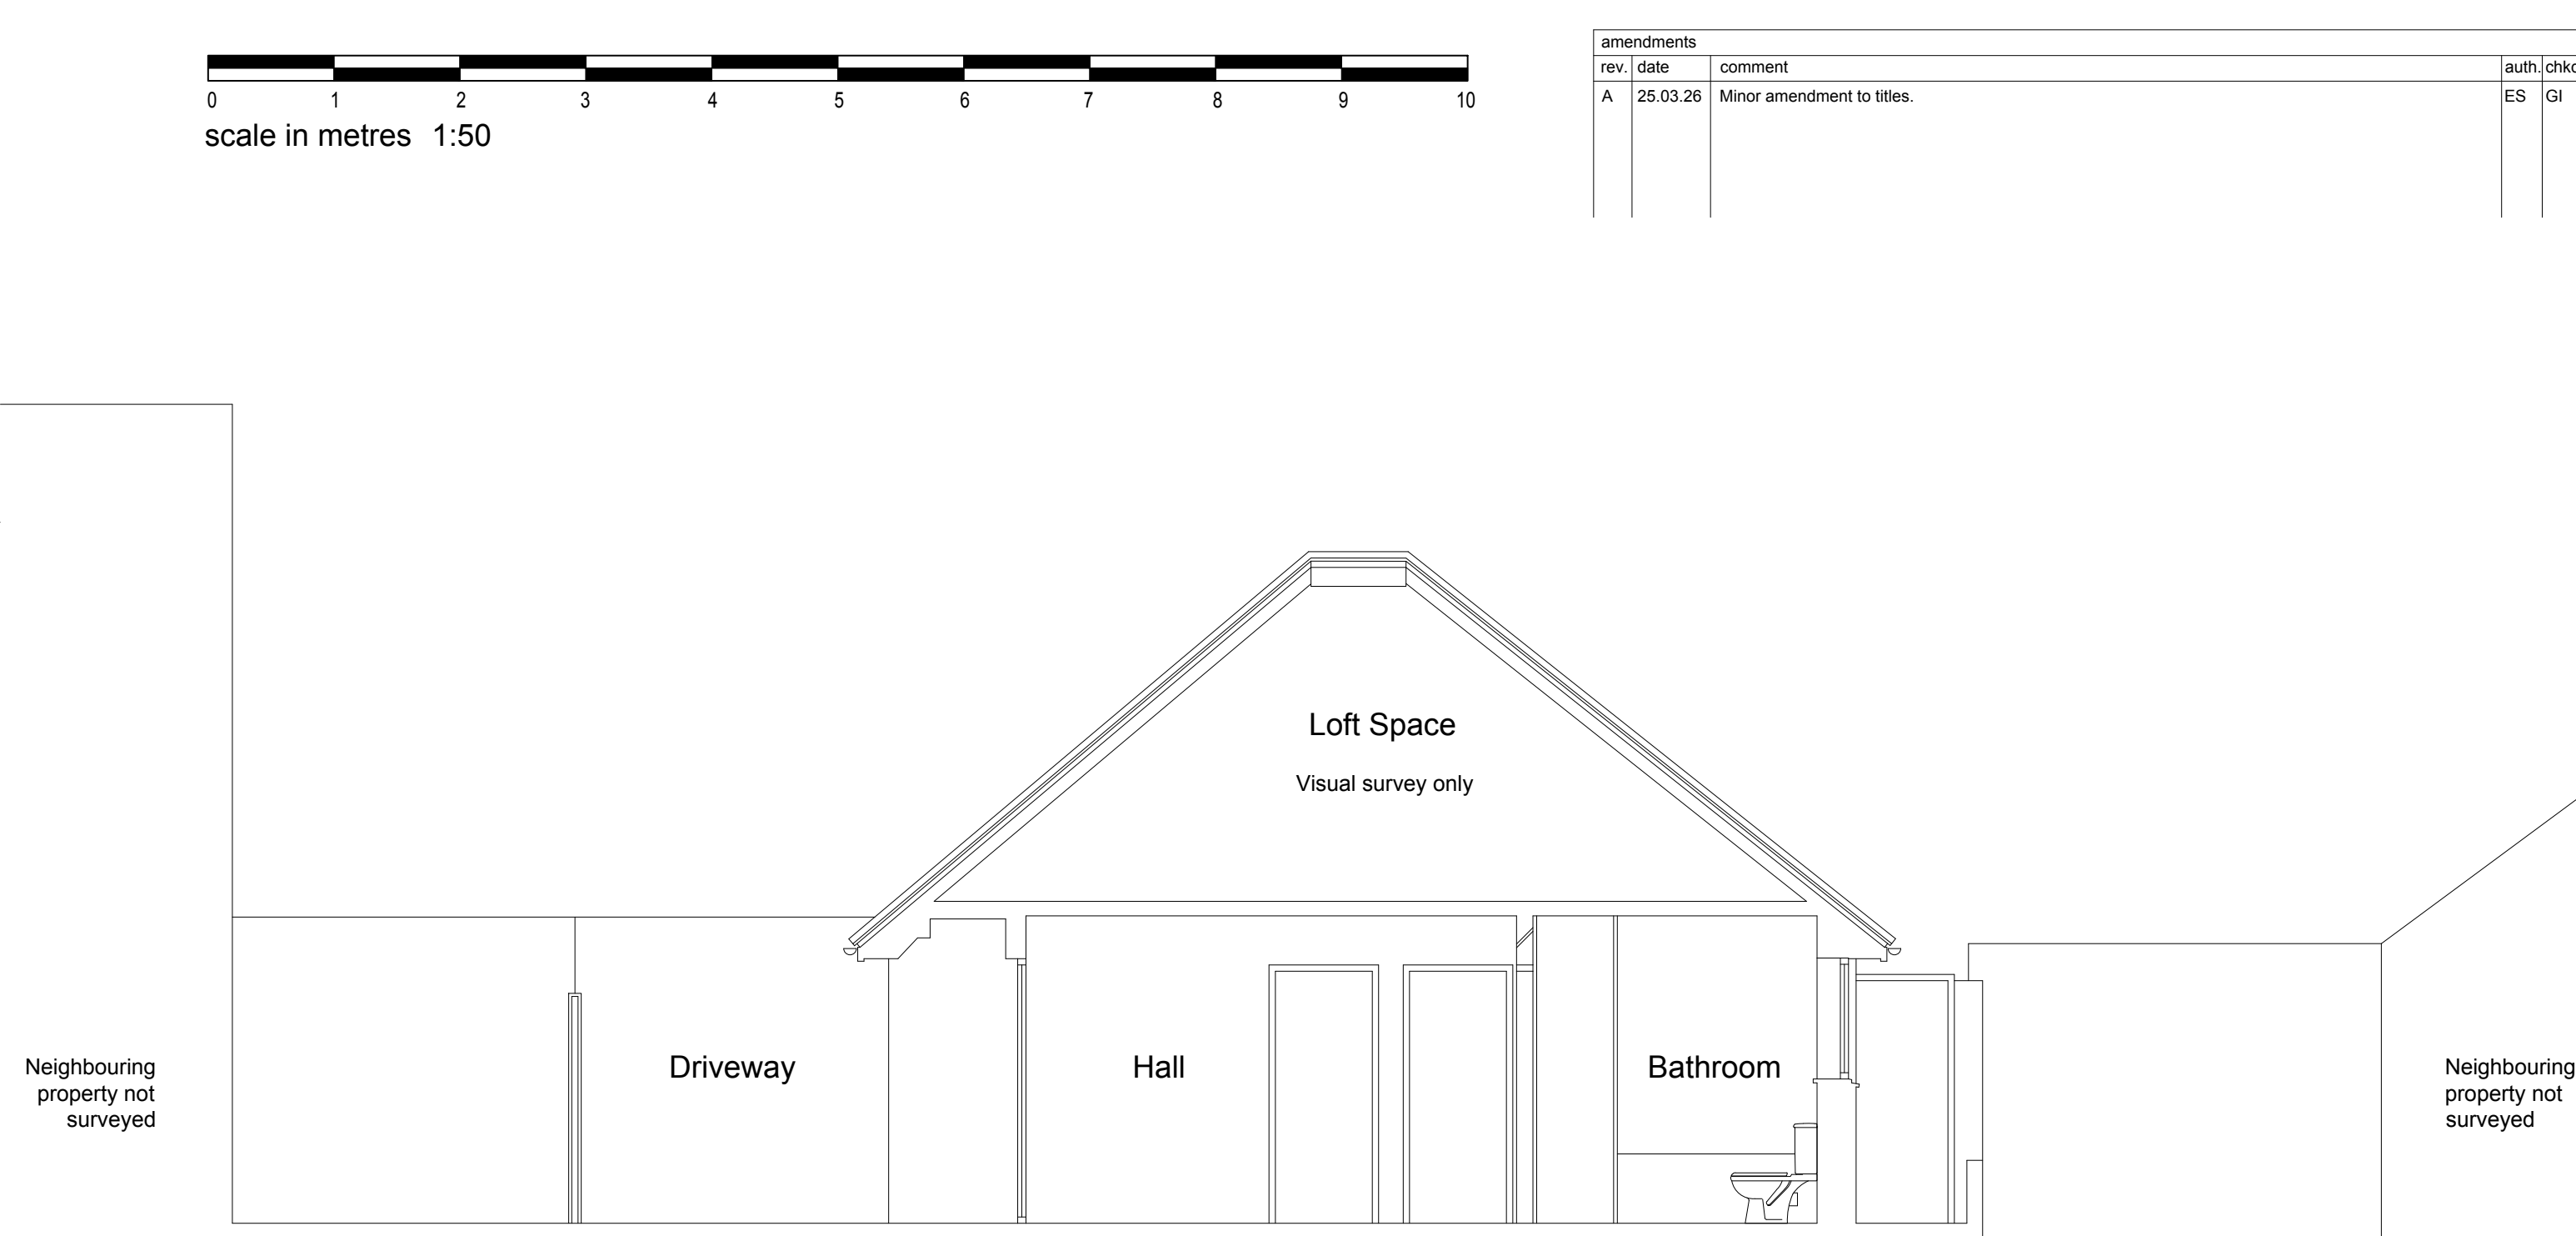


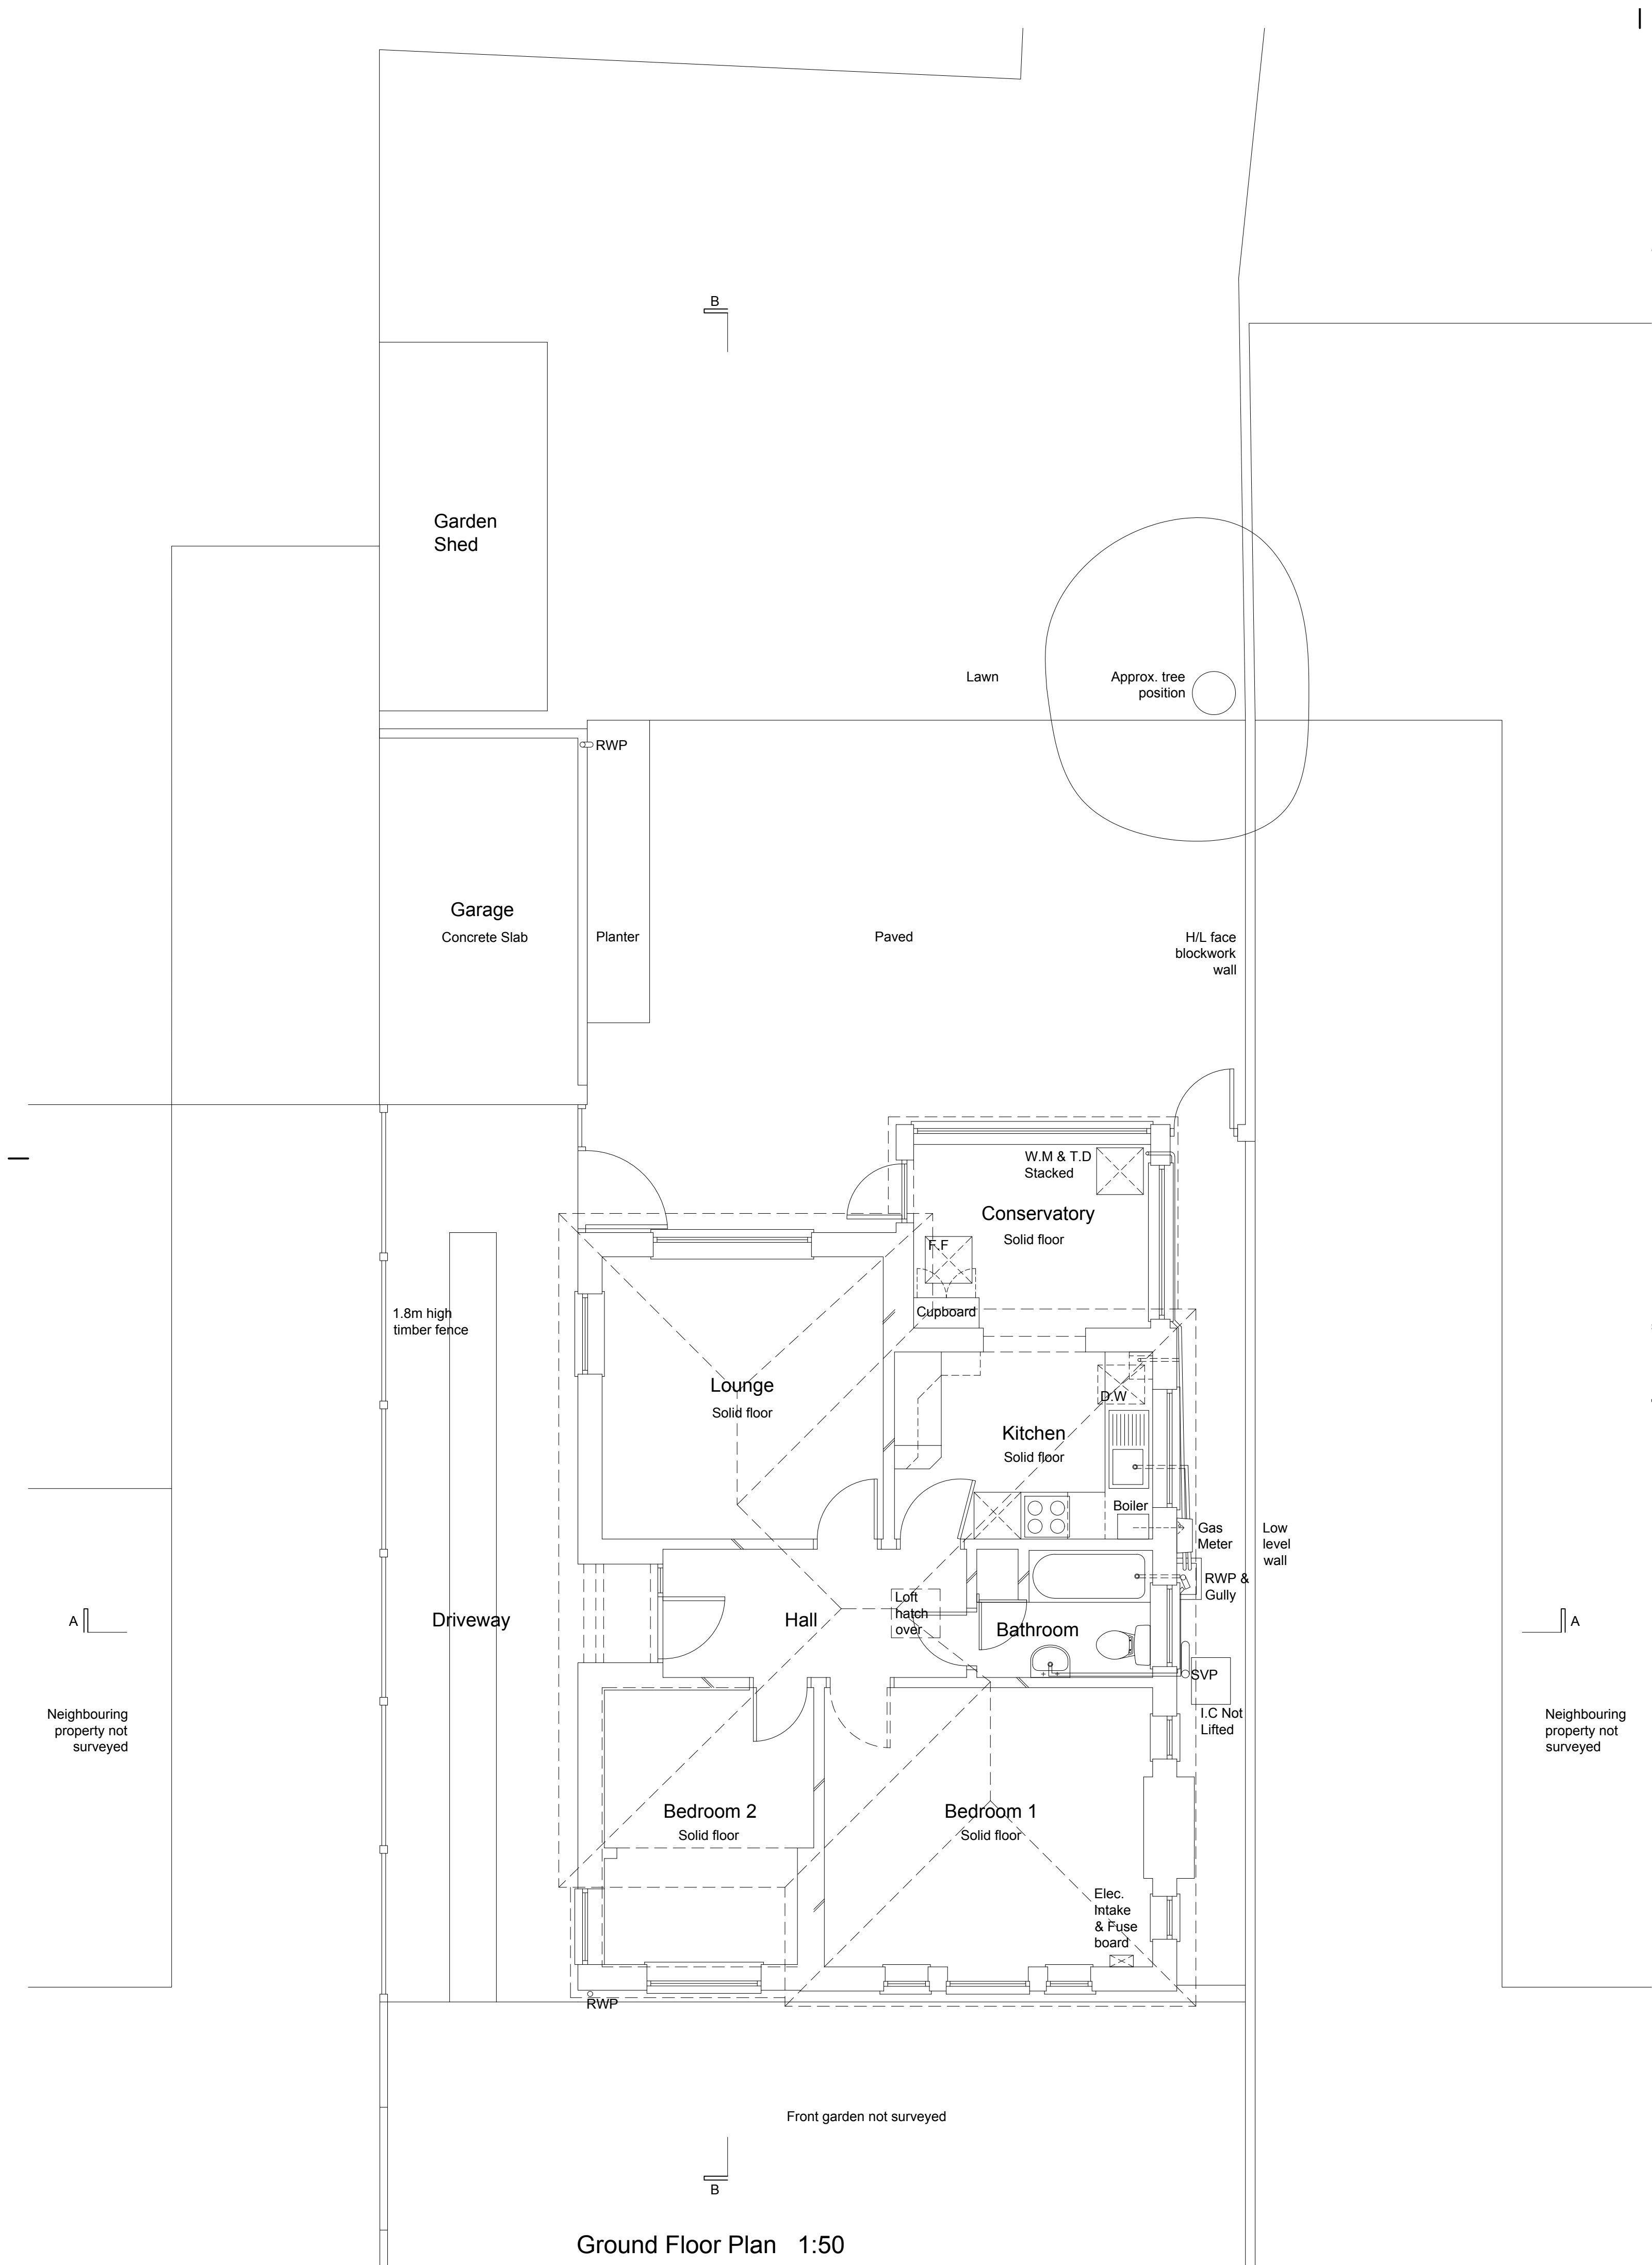

amendments			auth.	chkd.
rev.	date	comment	ES	GI
A	25.03.26	Minor amendment to titles.		

client			drawing number	revision
Mr and Mrs Ellman-Brown			0763.EXG.001	A
project			drawing title	
24 Woodards View			Existing Plan and Sections	
Shoreham By Sea				
BN43 5LH			Measured Survey	
drawn by	checked by	riba work stage	date	scale/original sheet size
M.B	G.I	MS	Jan, '26	1:50 @ A1
www.abir.co.uk studio@abirarchitects.co.uk			© ABIR Architects Ltd. Check all dimensions on site before work is undertaken. All	
Unit 1, Beta House, St John's Road, Hove, BN3 2FX, United Kingdom			goods, materials and workmanship to conform with current building regulations,	
Phone +44 (0)1273 724 384			BSS and COP's.	
Company No 06877117 VAT No 971 4147 17				