




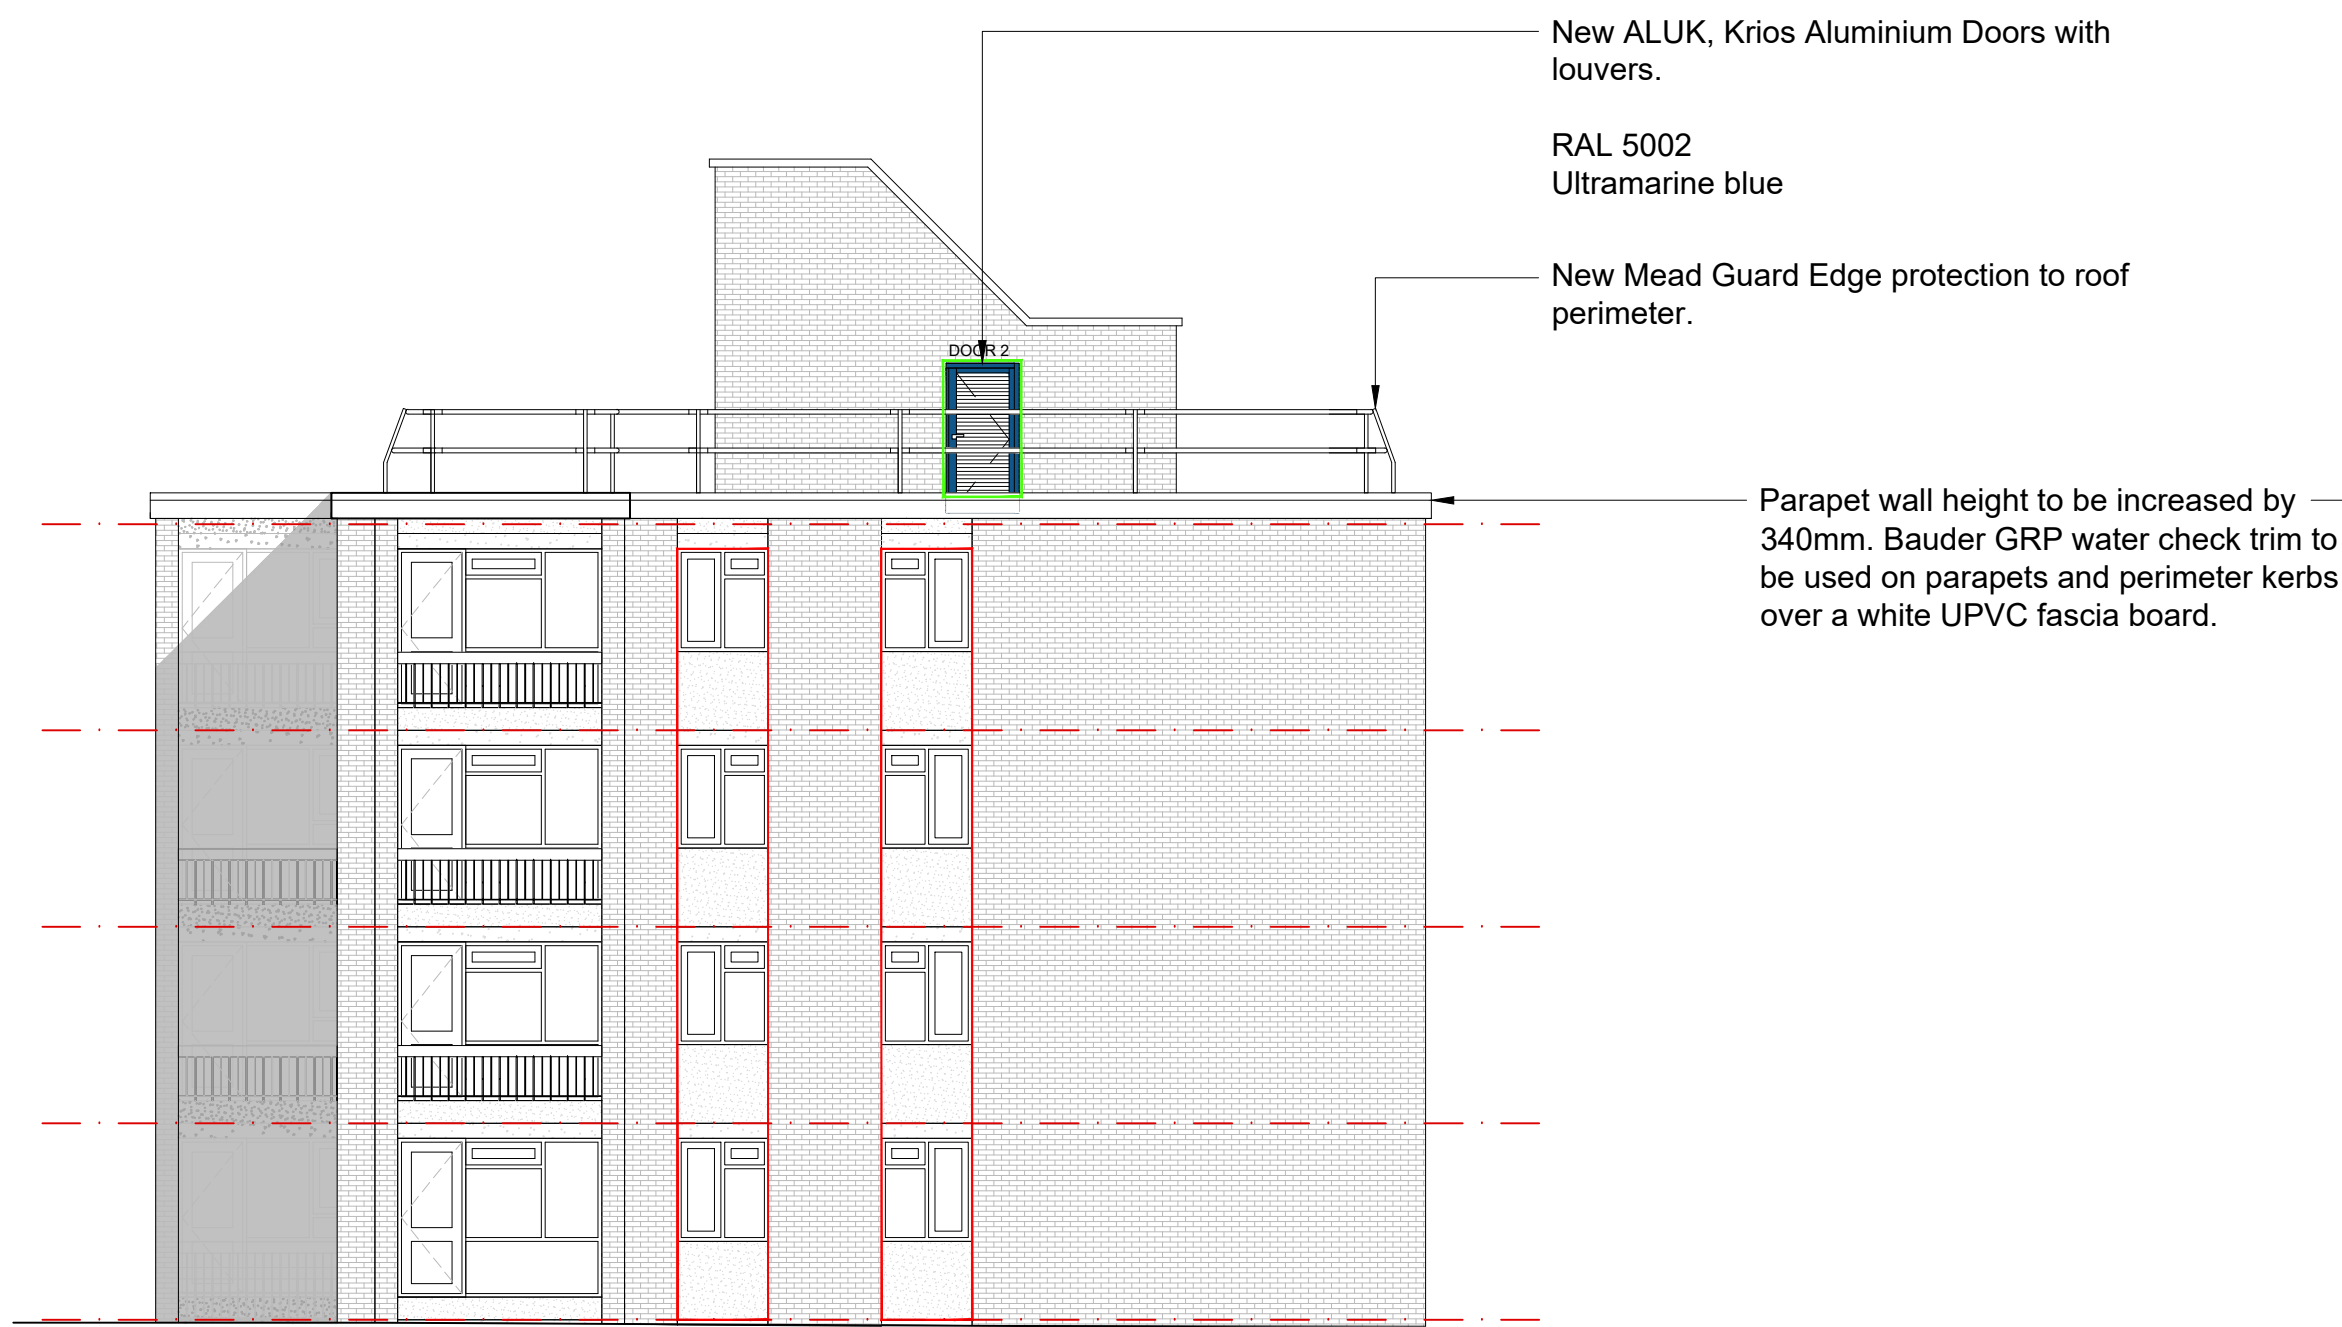


BLOCK A - (1 - 17)  
South Elevation

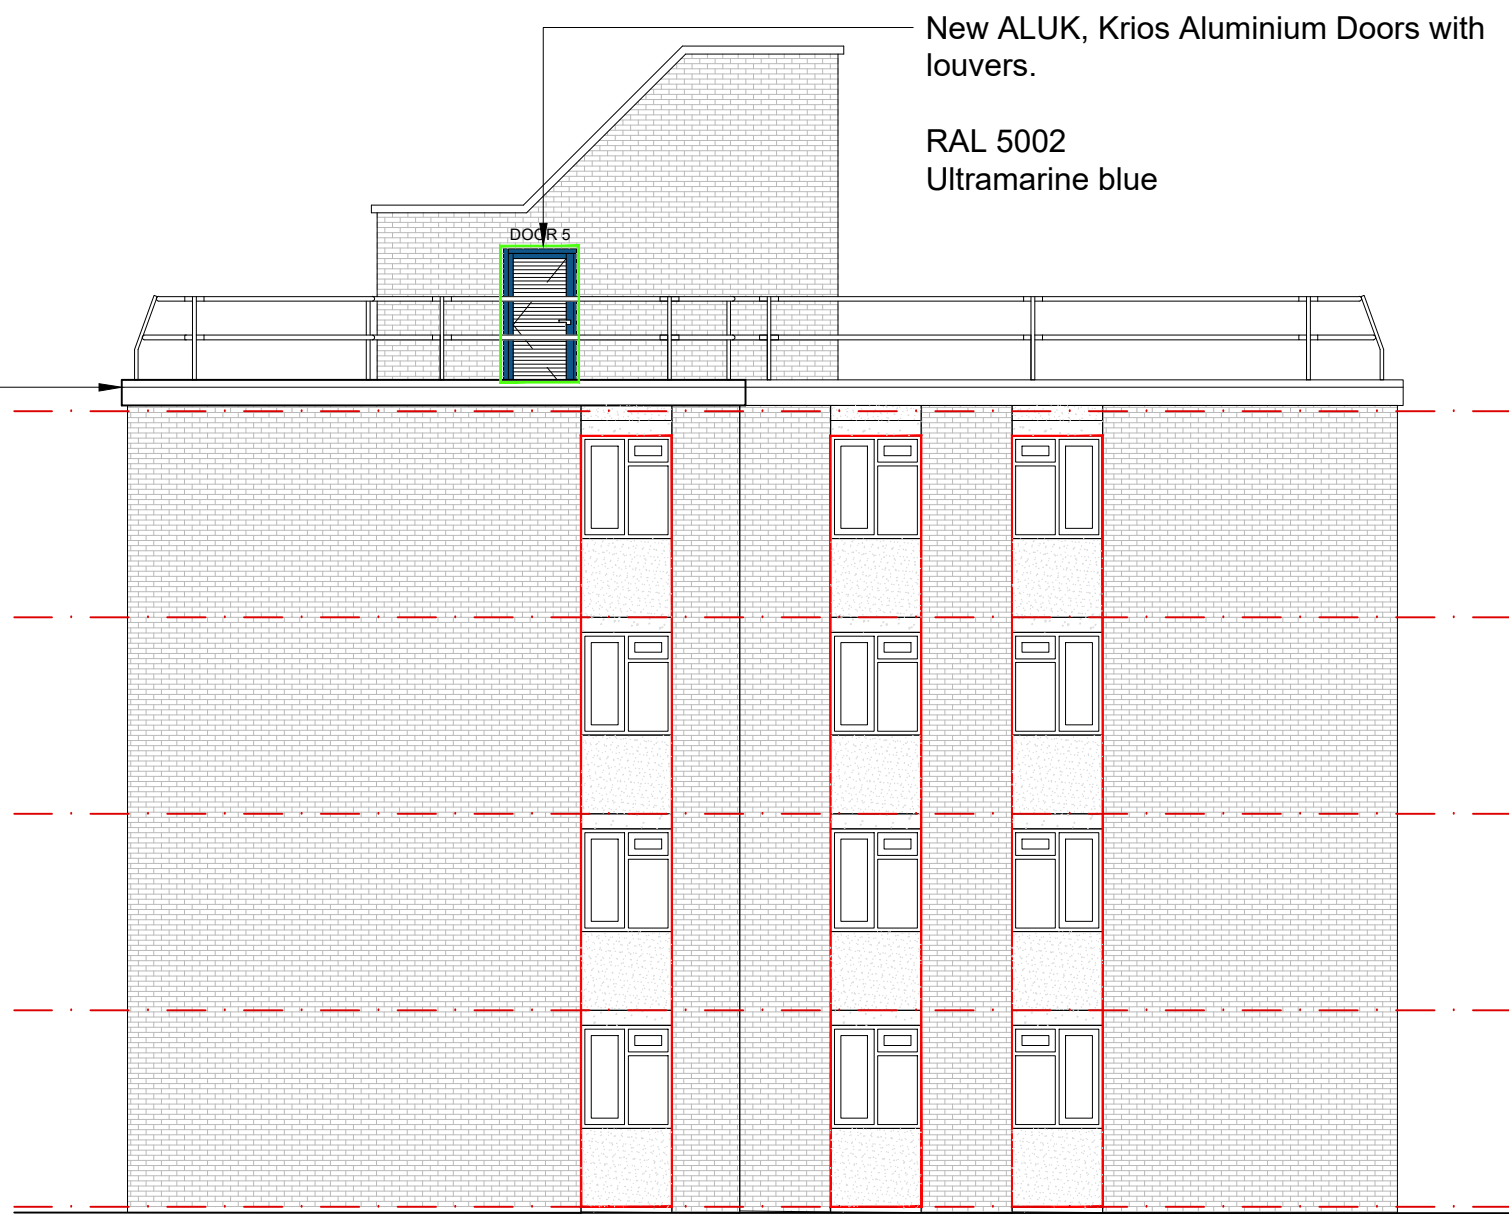

BLOCK A - (1 - 17)  
North Elevation

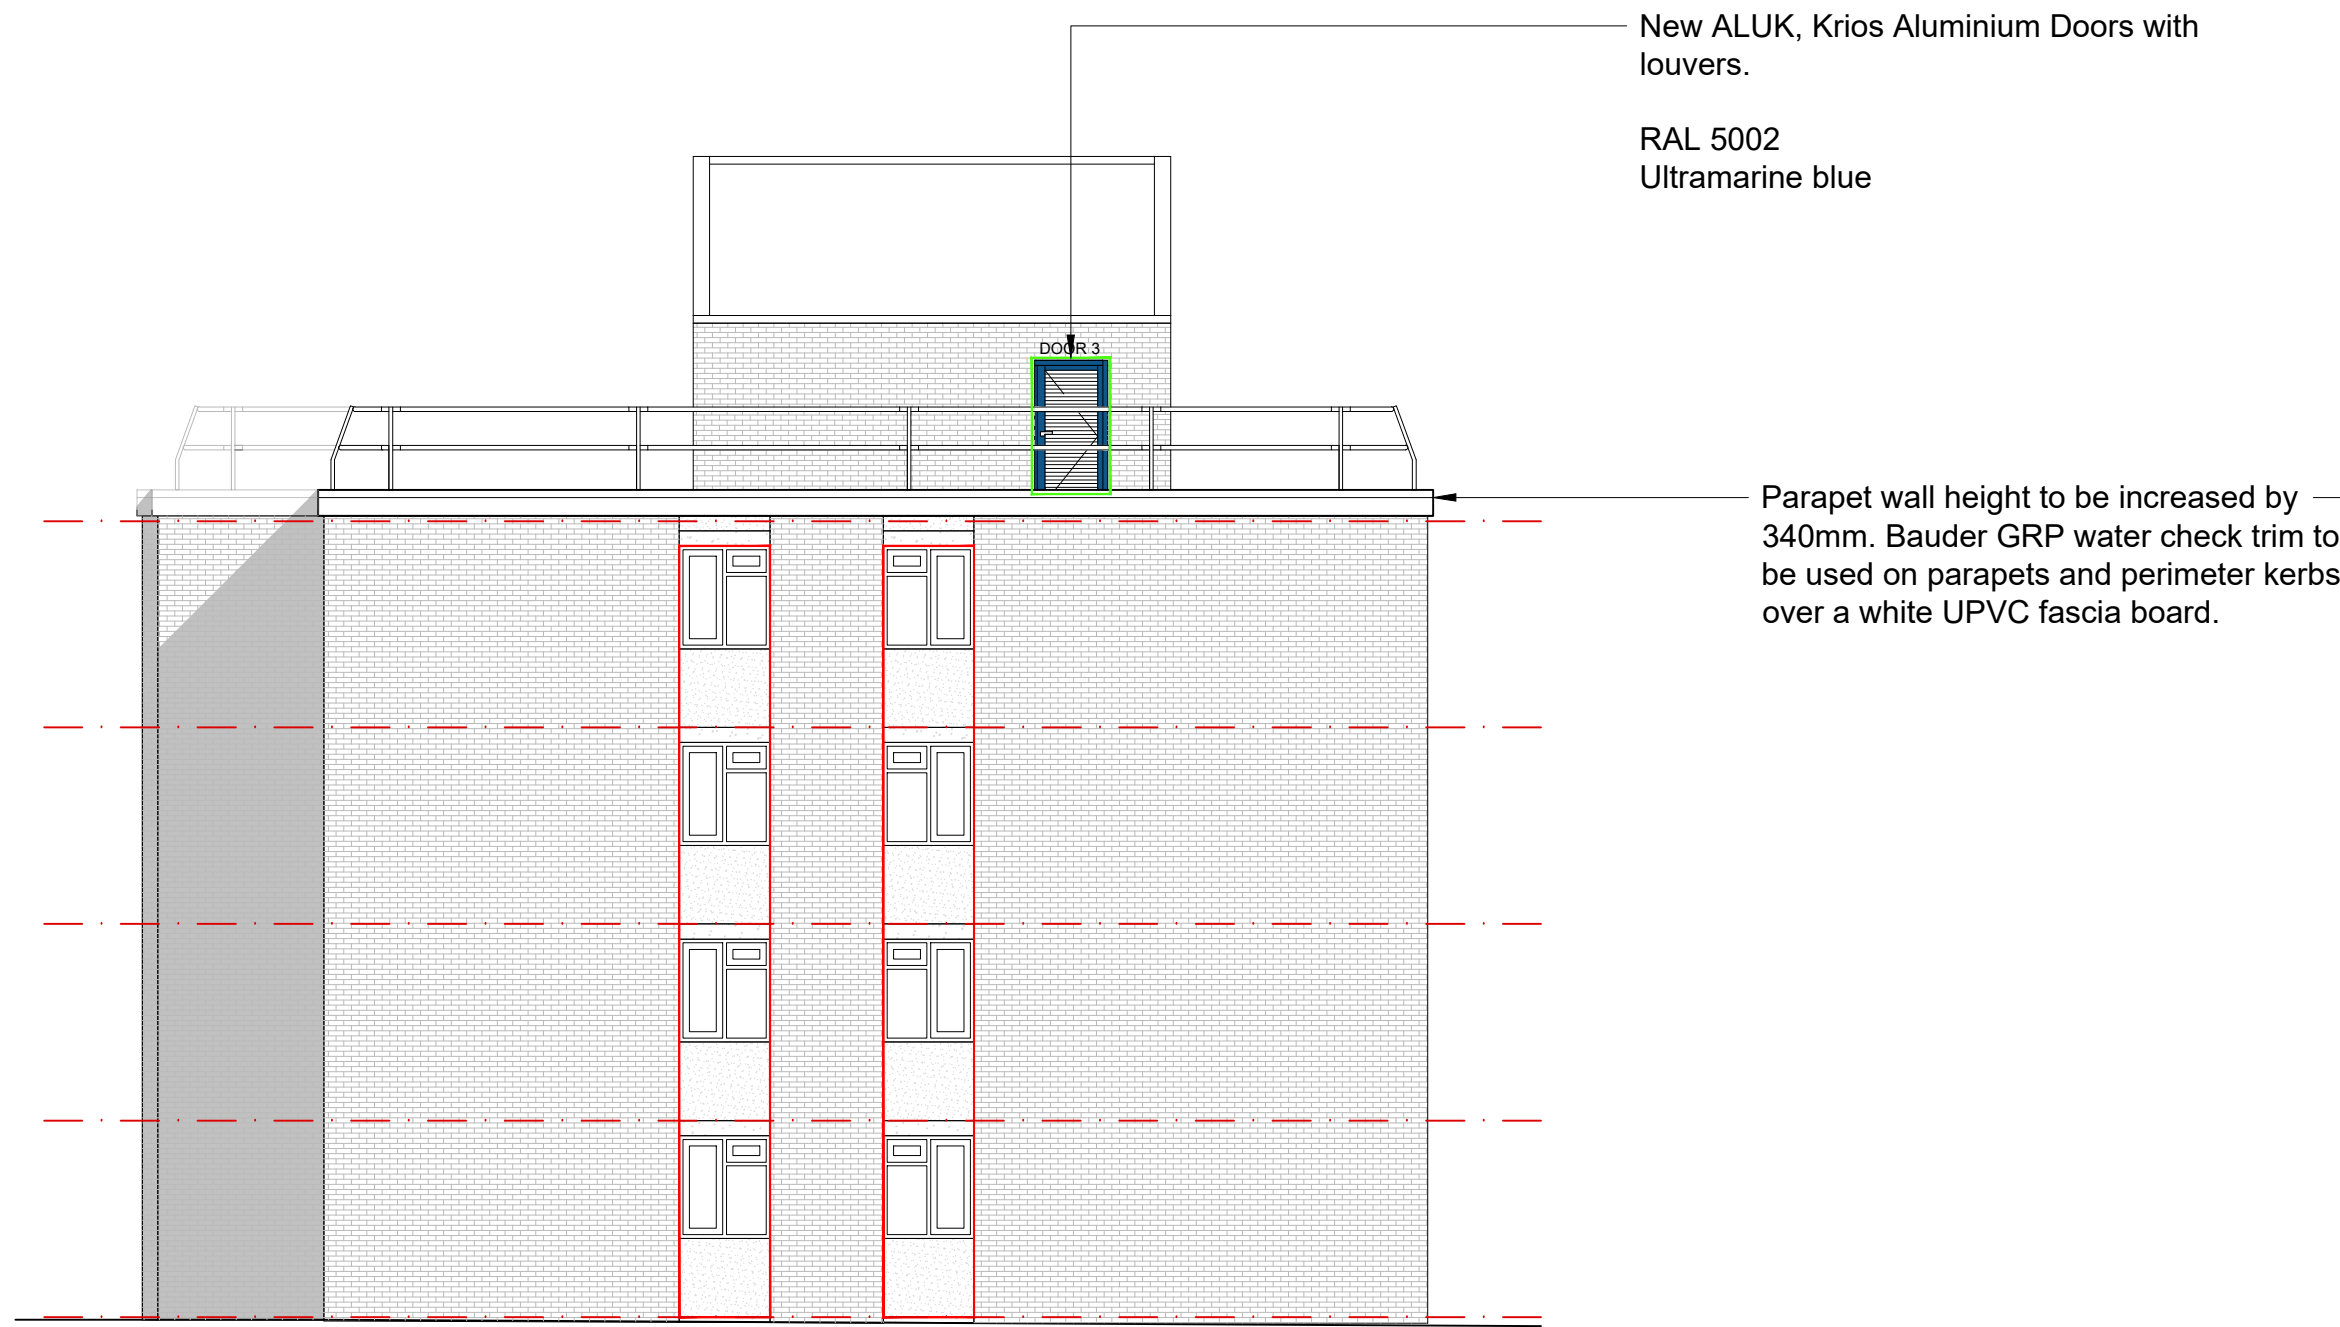

BLOCK B - (18 - 41)  
South Elevation

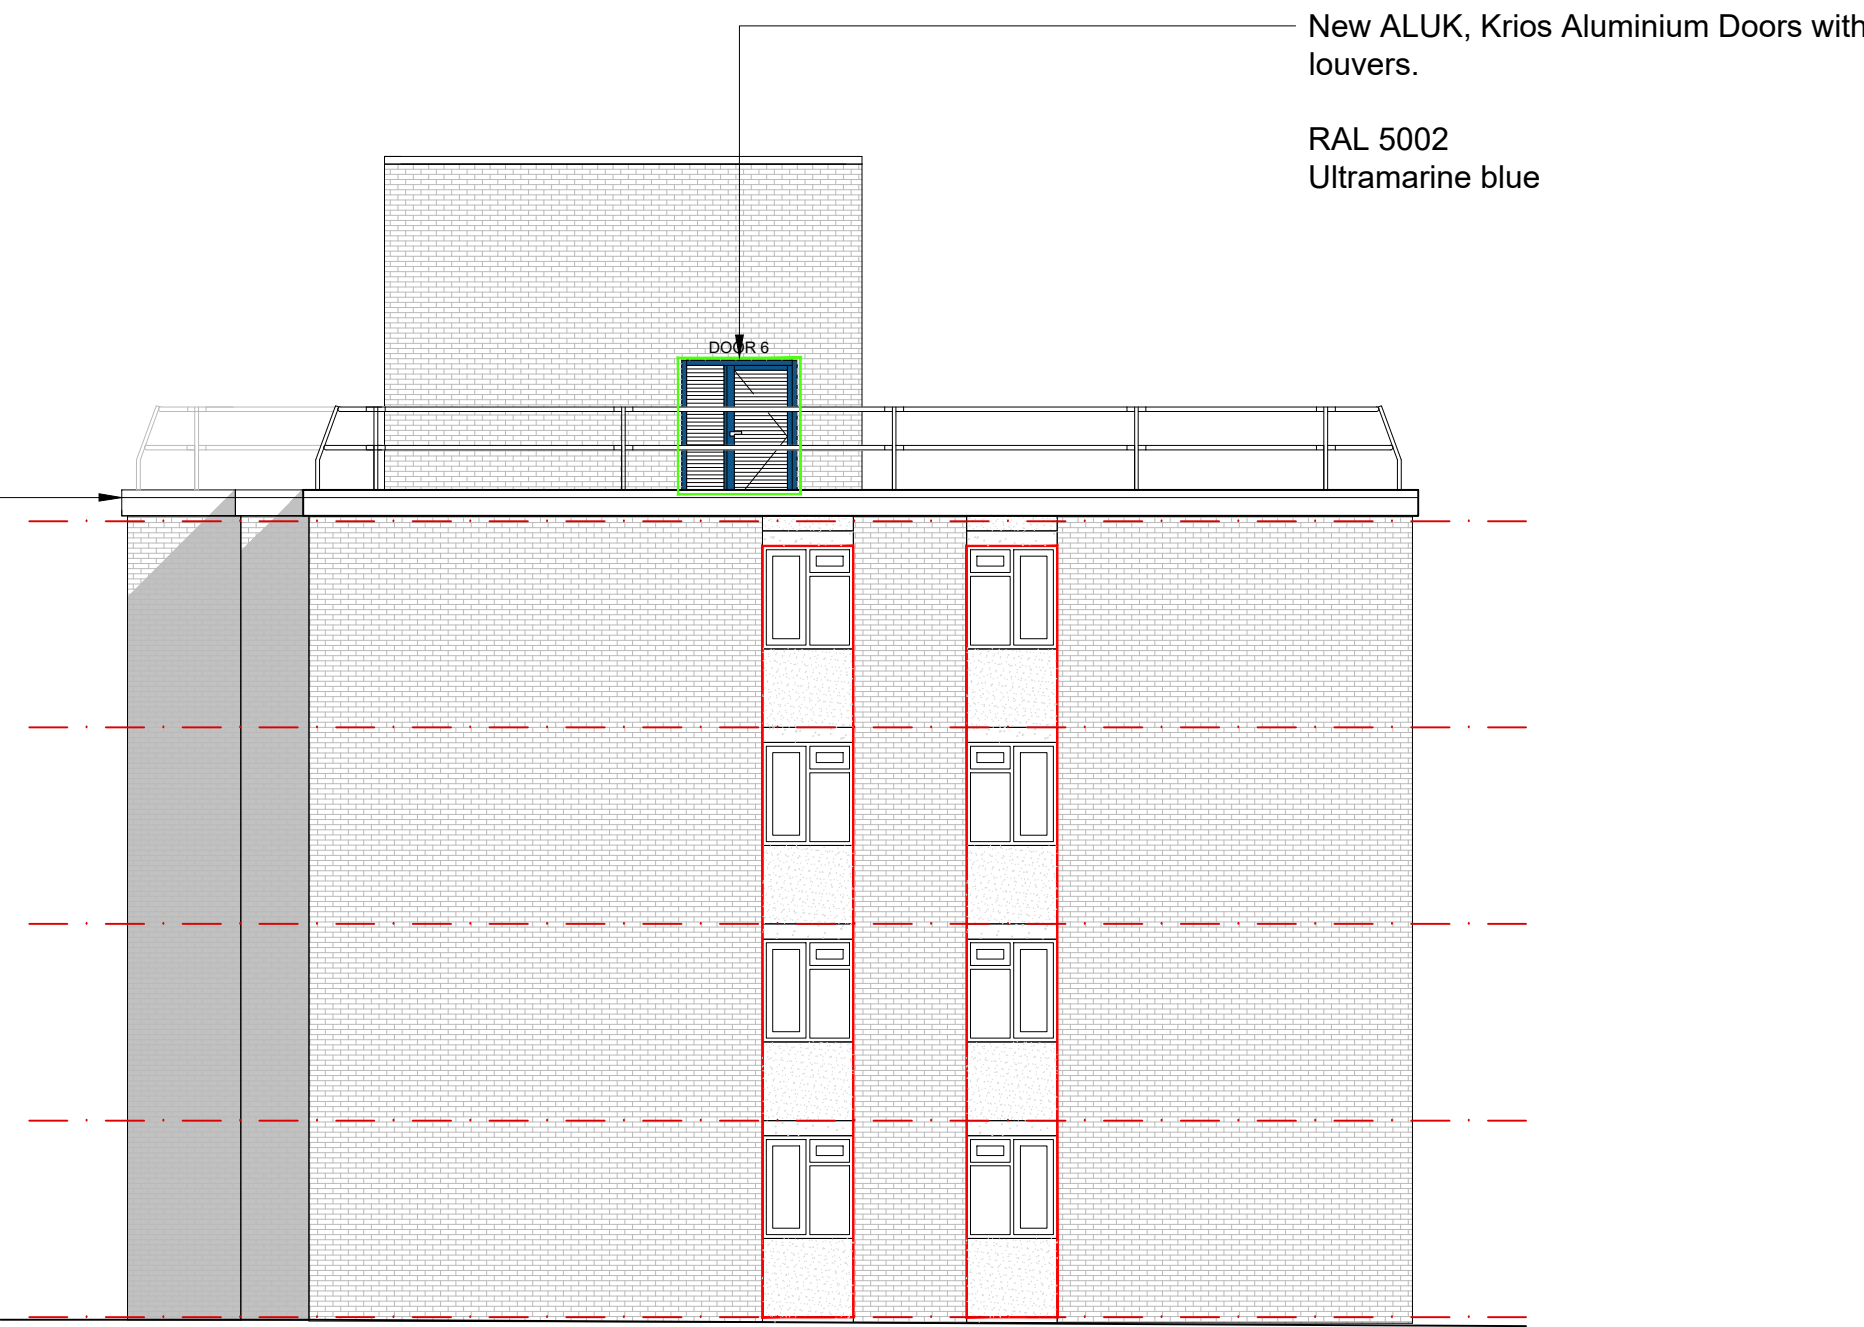

BLOCK B - (18 - 41)  
North Elevation

