

3. General Arrangement Drawings.

3.1. Vertical Section.

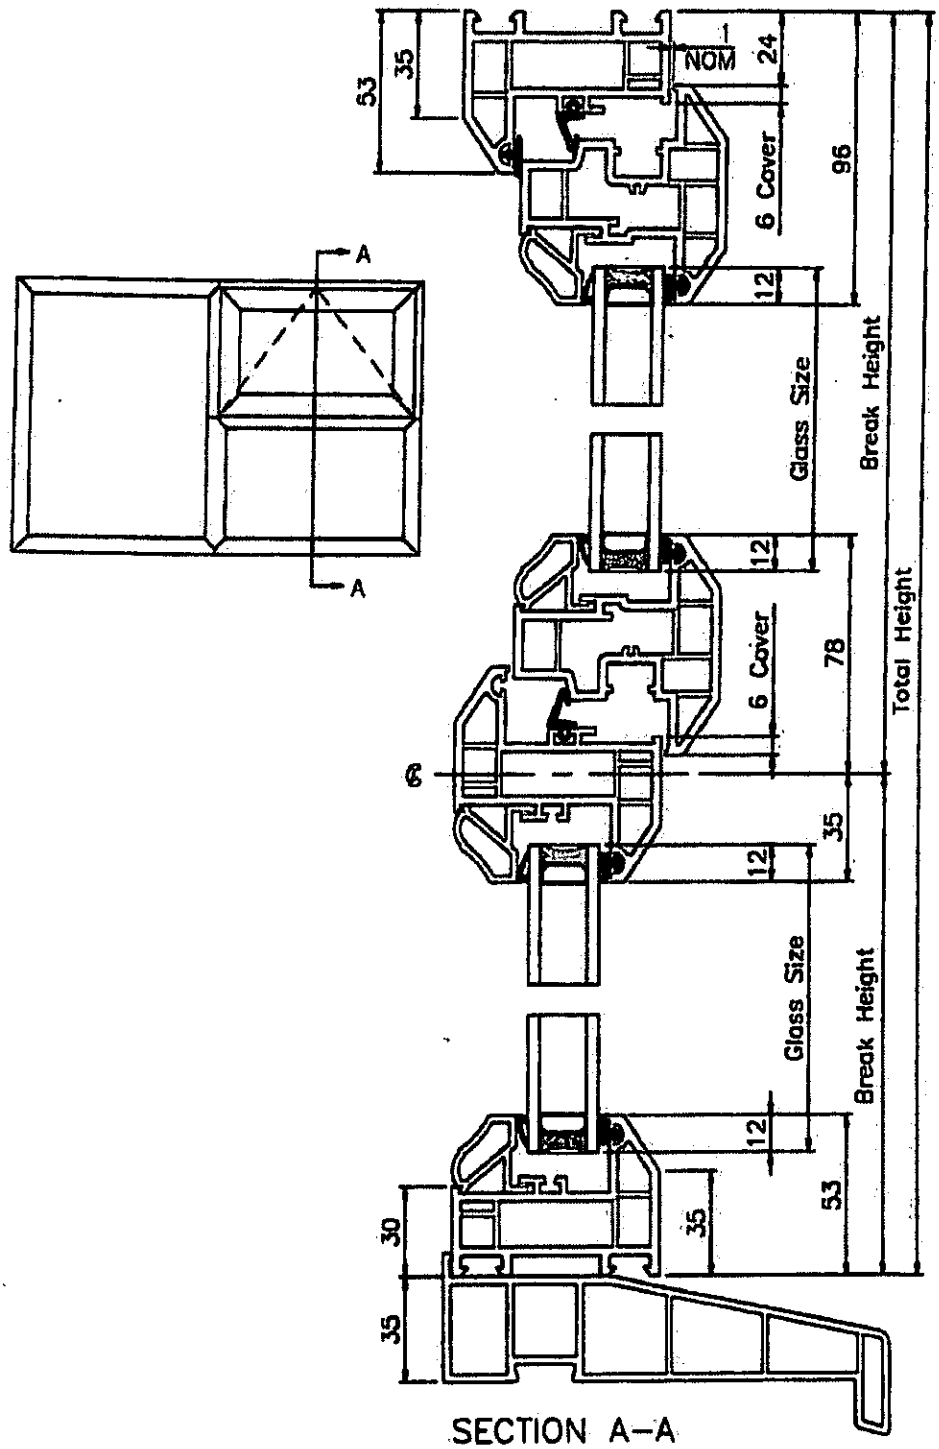


SECTION A–A


ADUR & WORTHING
PLANNING SERVICES
AWDM/0639/12
VALID
28 MAY 2012

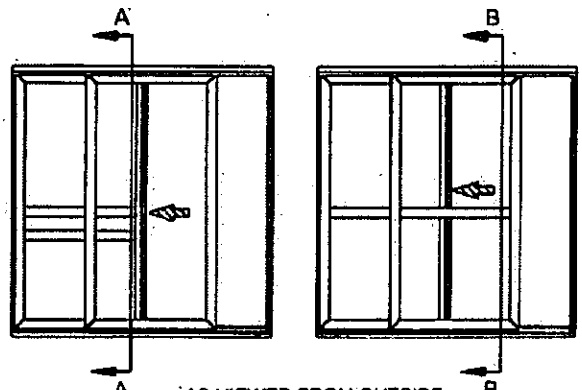

AS VIEWED FROM OUTSIDE

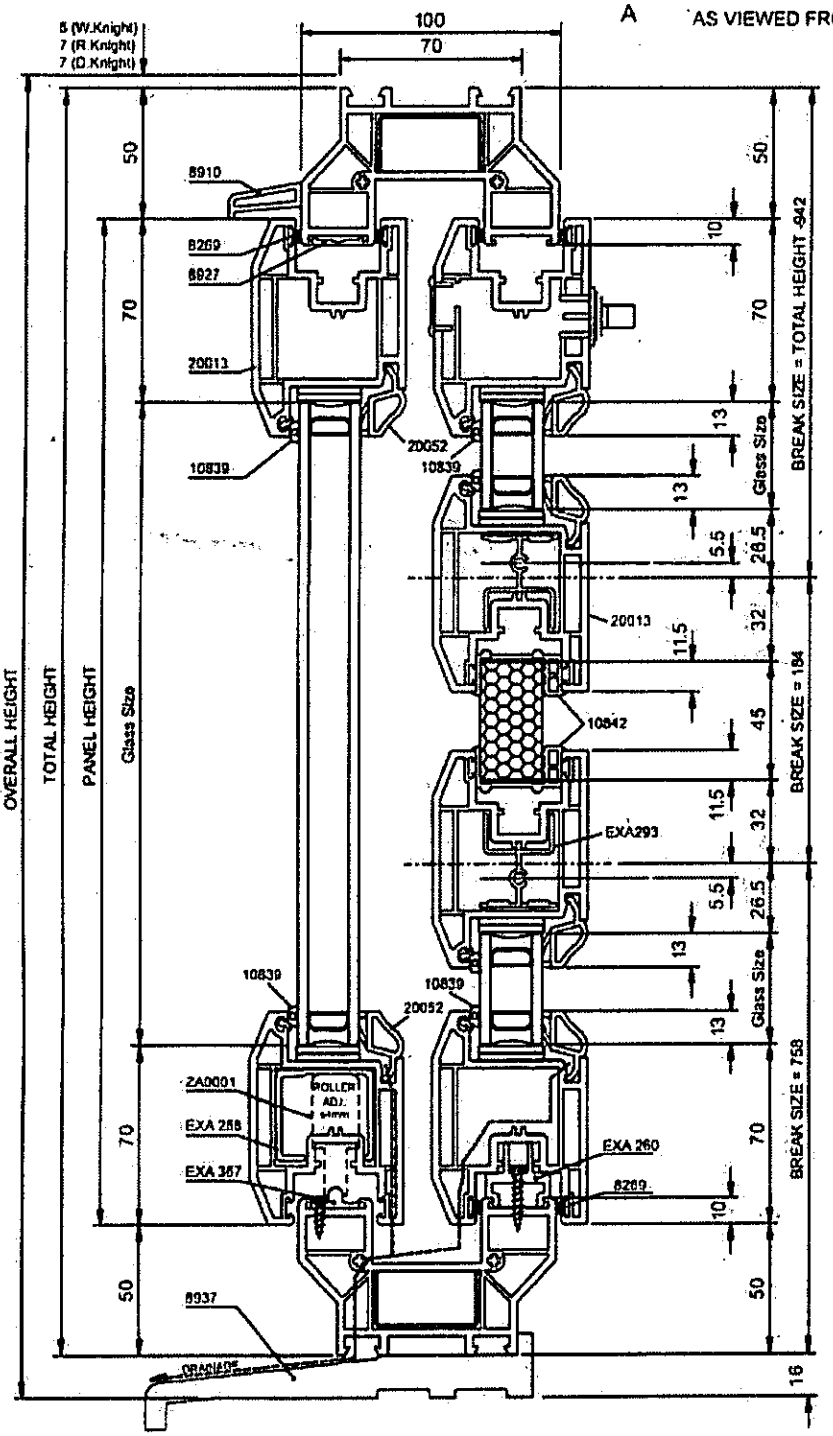


VERTICAL SECTION A-A

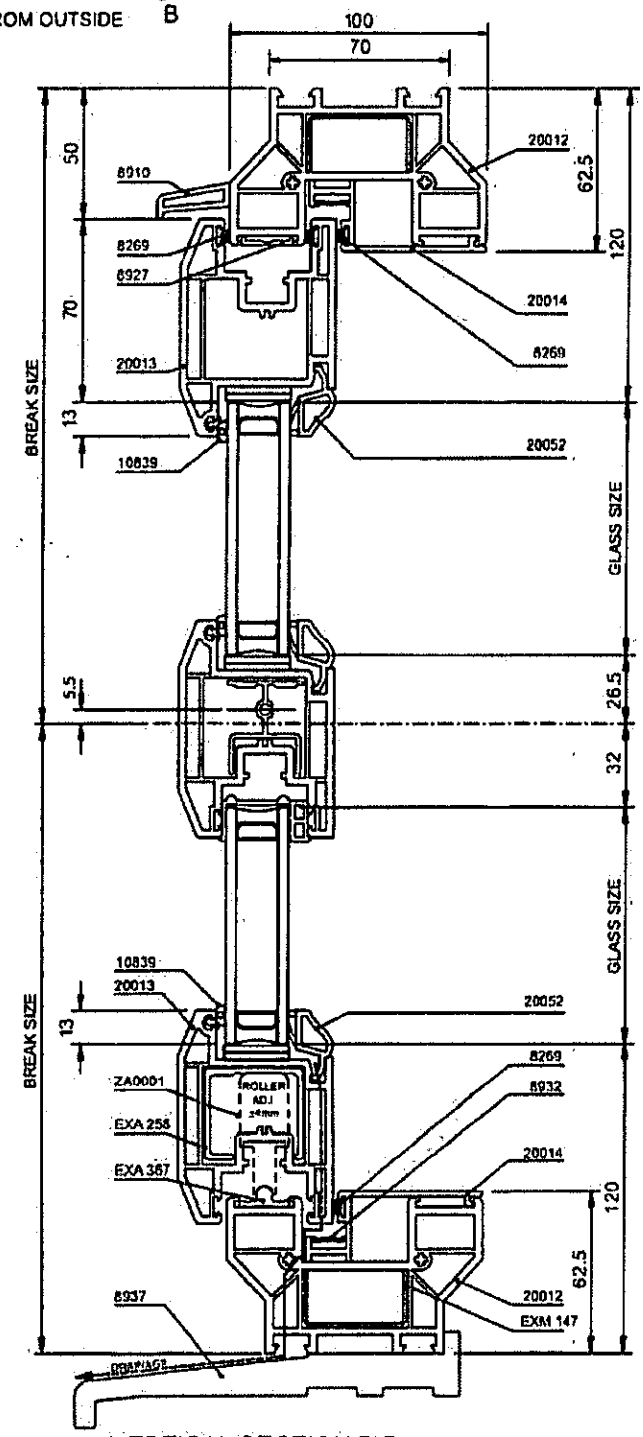


VERTICAL SECTION B-B

(GA/192 Rev: E)


WORTHING
SERVICES
AWDM/0639/12
VALID
28 MAY 2012

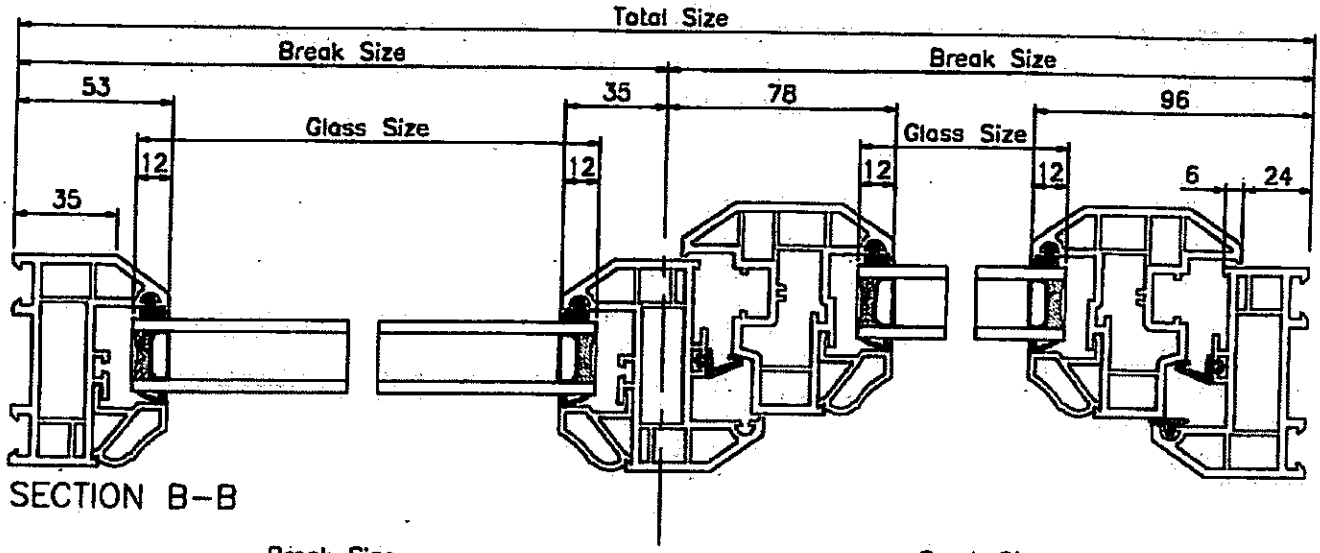

SECTION B–B

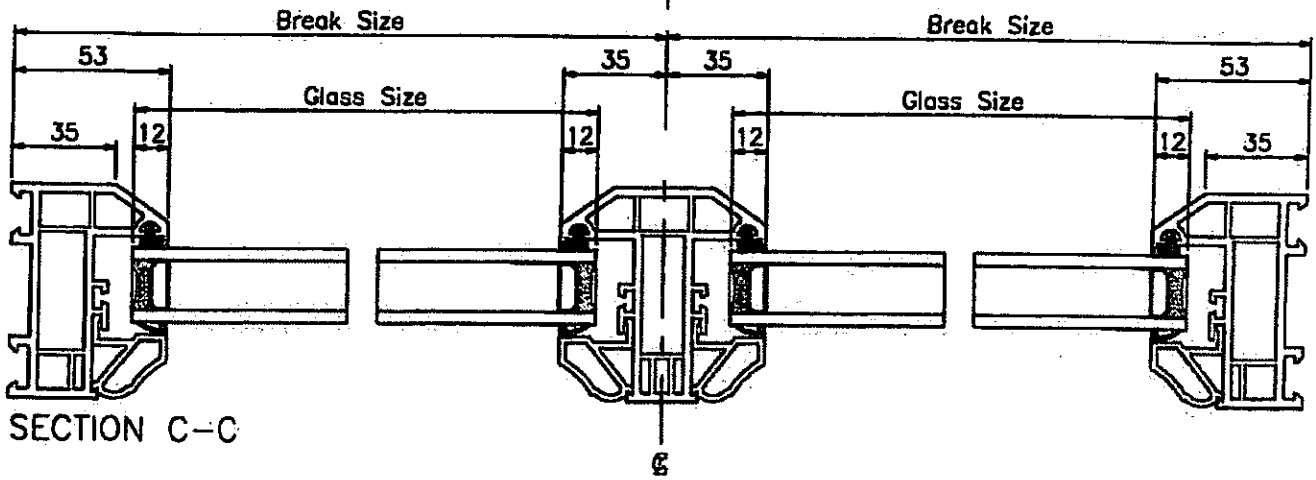

SECTION C–C

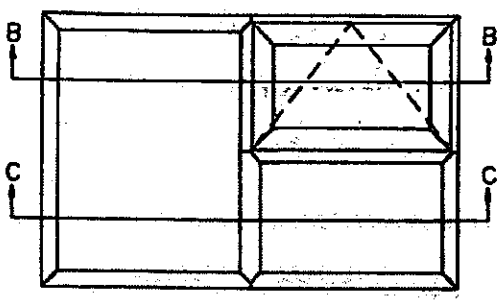

WORTHING
SERVICES

AWDM/0639/12

VALID 28 MAY 2012