

NOTES

DO NOT SCALE OFF THIS DRAWING EXCEPT FOR PLANNING PURPOSES
ALL DIMENSIONS SHOULD CHECKED ON SITE PRIOR TO COMMENCEMENT OF WORK
ALL GOODS MATERIALS AND WORKMANSHIP MUST CONFORM WITH CURRENT BUILDING REGULATIONS, BRITISH STANDARDS AND CODES OF PRACTICE
COPYRIGHT OF THIS DRAWING IS RETAINED BY GARRY MOUNT CHARTERED ARCHITECTTURAL TECHNOLOGIST AND IT MUST NOT BE REPRODUCED WITHOUT WRITTEN CONSENT

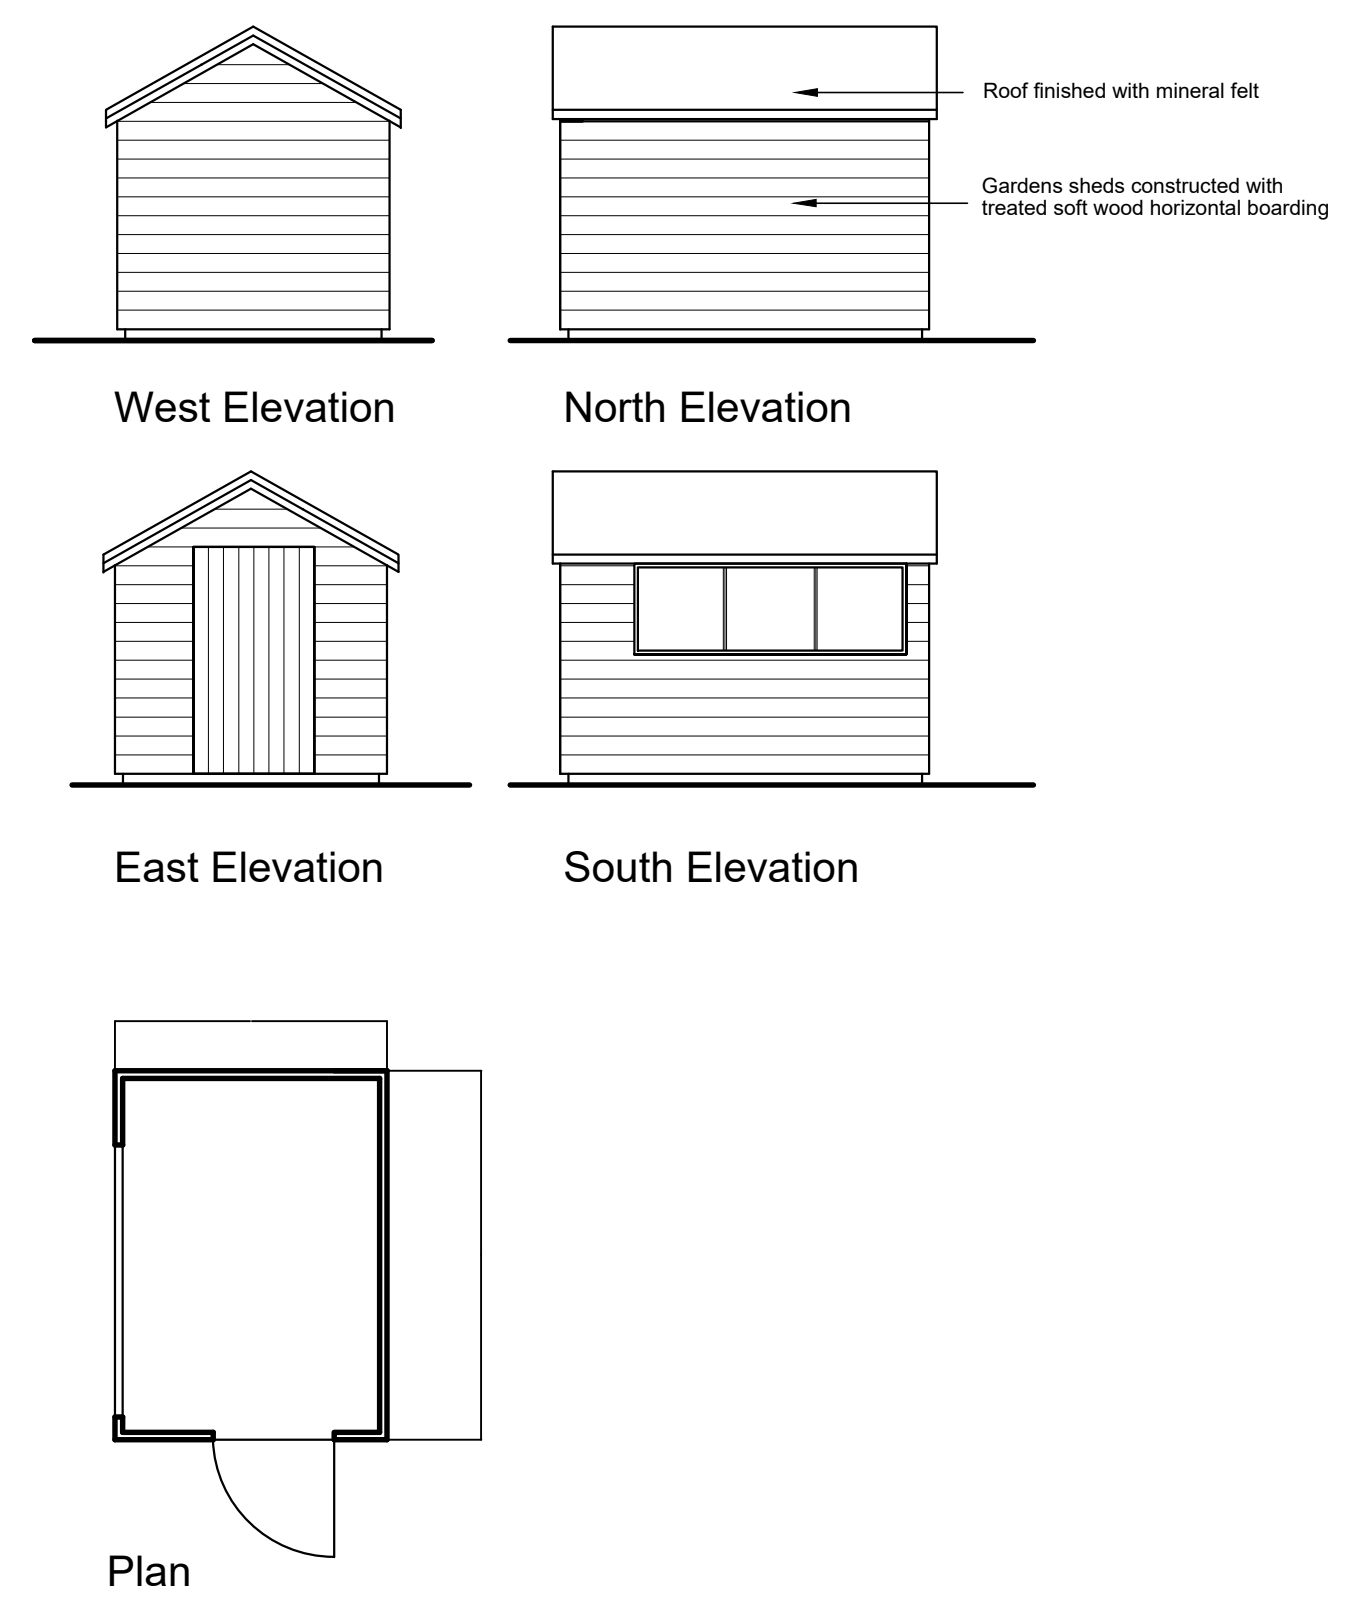

Proposed shed

scale - 1: 100 @ A2



Location Plan

scale - 1: 1250 @ A2

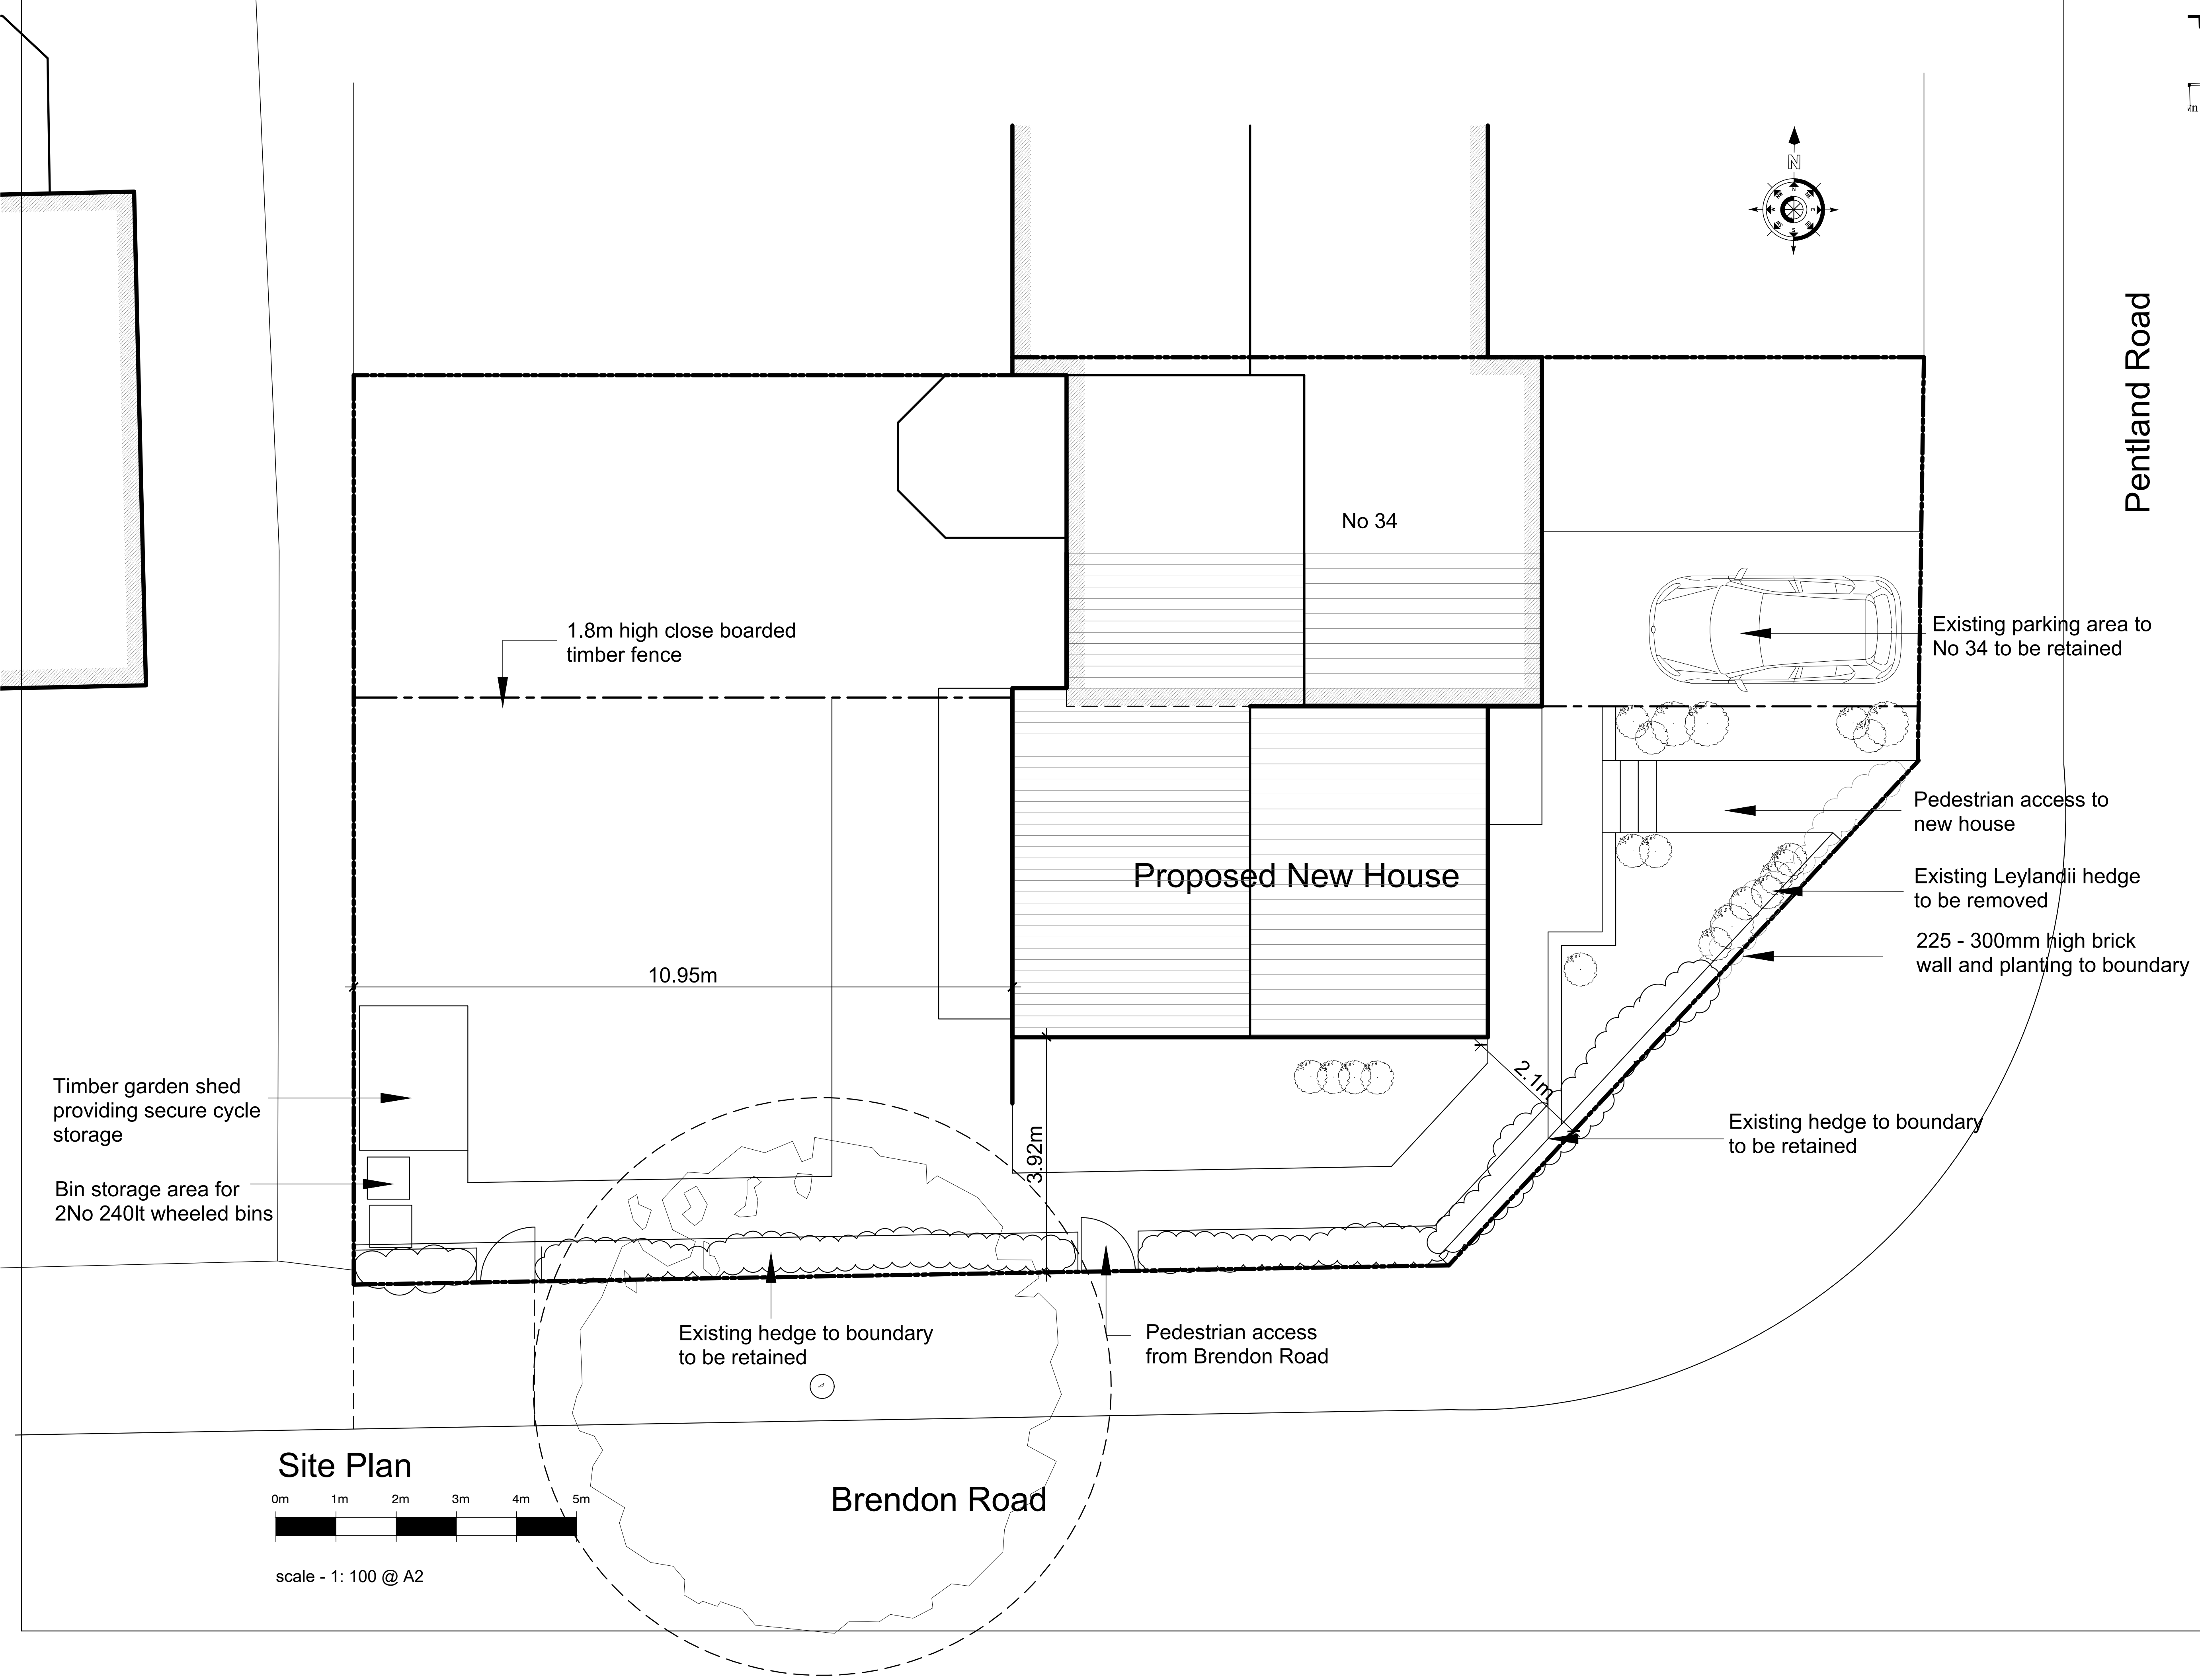

Site Plan

scale - 1: 100 @ A2



Block Plan

scale - 1: 500 @ A2

REV	DATE	BY	AMENDMENT
E	Dec 21	GM	Parking space omitted
D	Dec 21	GM	Site Layout amended
C	Jan 2020	GM	Design amended - width of house reduced
B	Dec 19	GM	Shed amended
A	Nov 19	GM	Planning issue

CLIENT
Mr & Mrs Grant

JOB TITLE
Proposed new house on site adjacent to 34 Pentland Road, Worthing

DRAWING TITLE
Site Plan, Street Elevation
Block Plan and Location Plan

DATE	SCALE	DRAWN BY	CHECKED BY
Nov 2019	As shown	GM	

JOB NO.	DRAWING NO.	REVISION
1931	2.02	E

Garry Mount MCIAT
Chartered Architectural Technologist
34 Penny Acre
Chichester
West Sussex
PO19 6DY
Tel : 07951 332812 email : garrymount@gmail.com