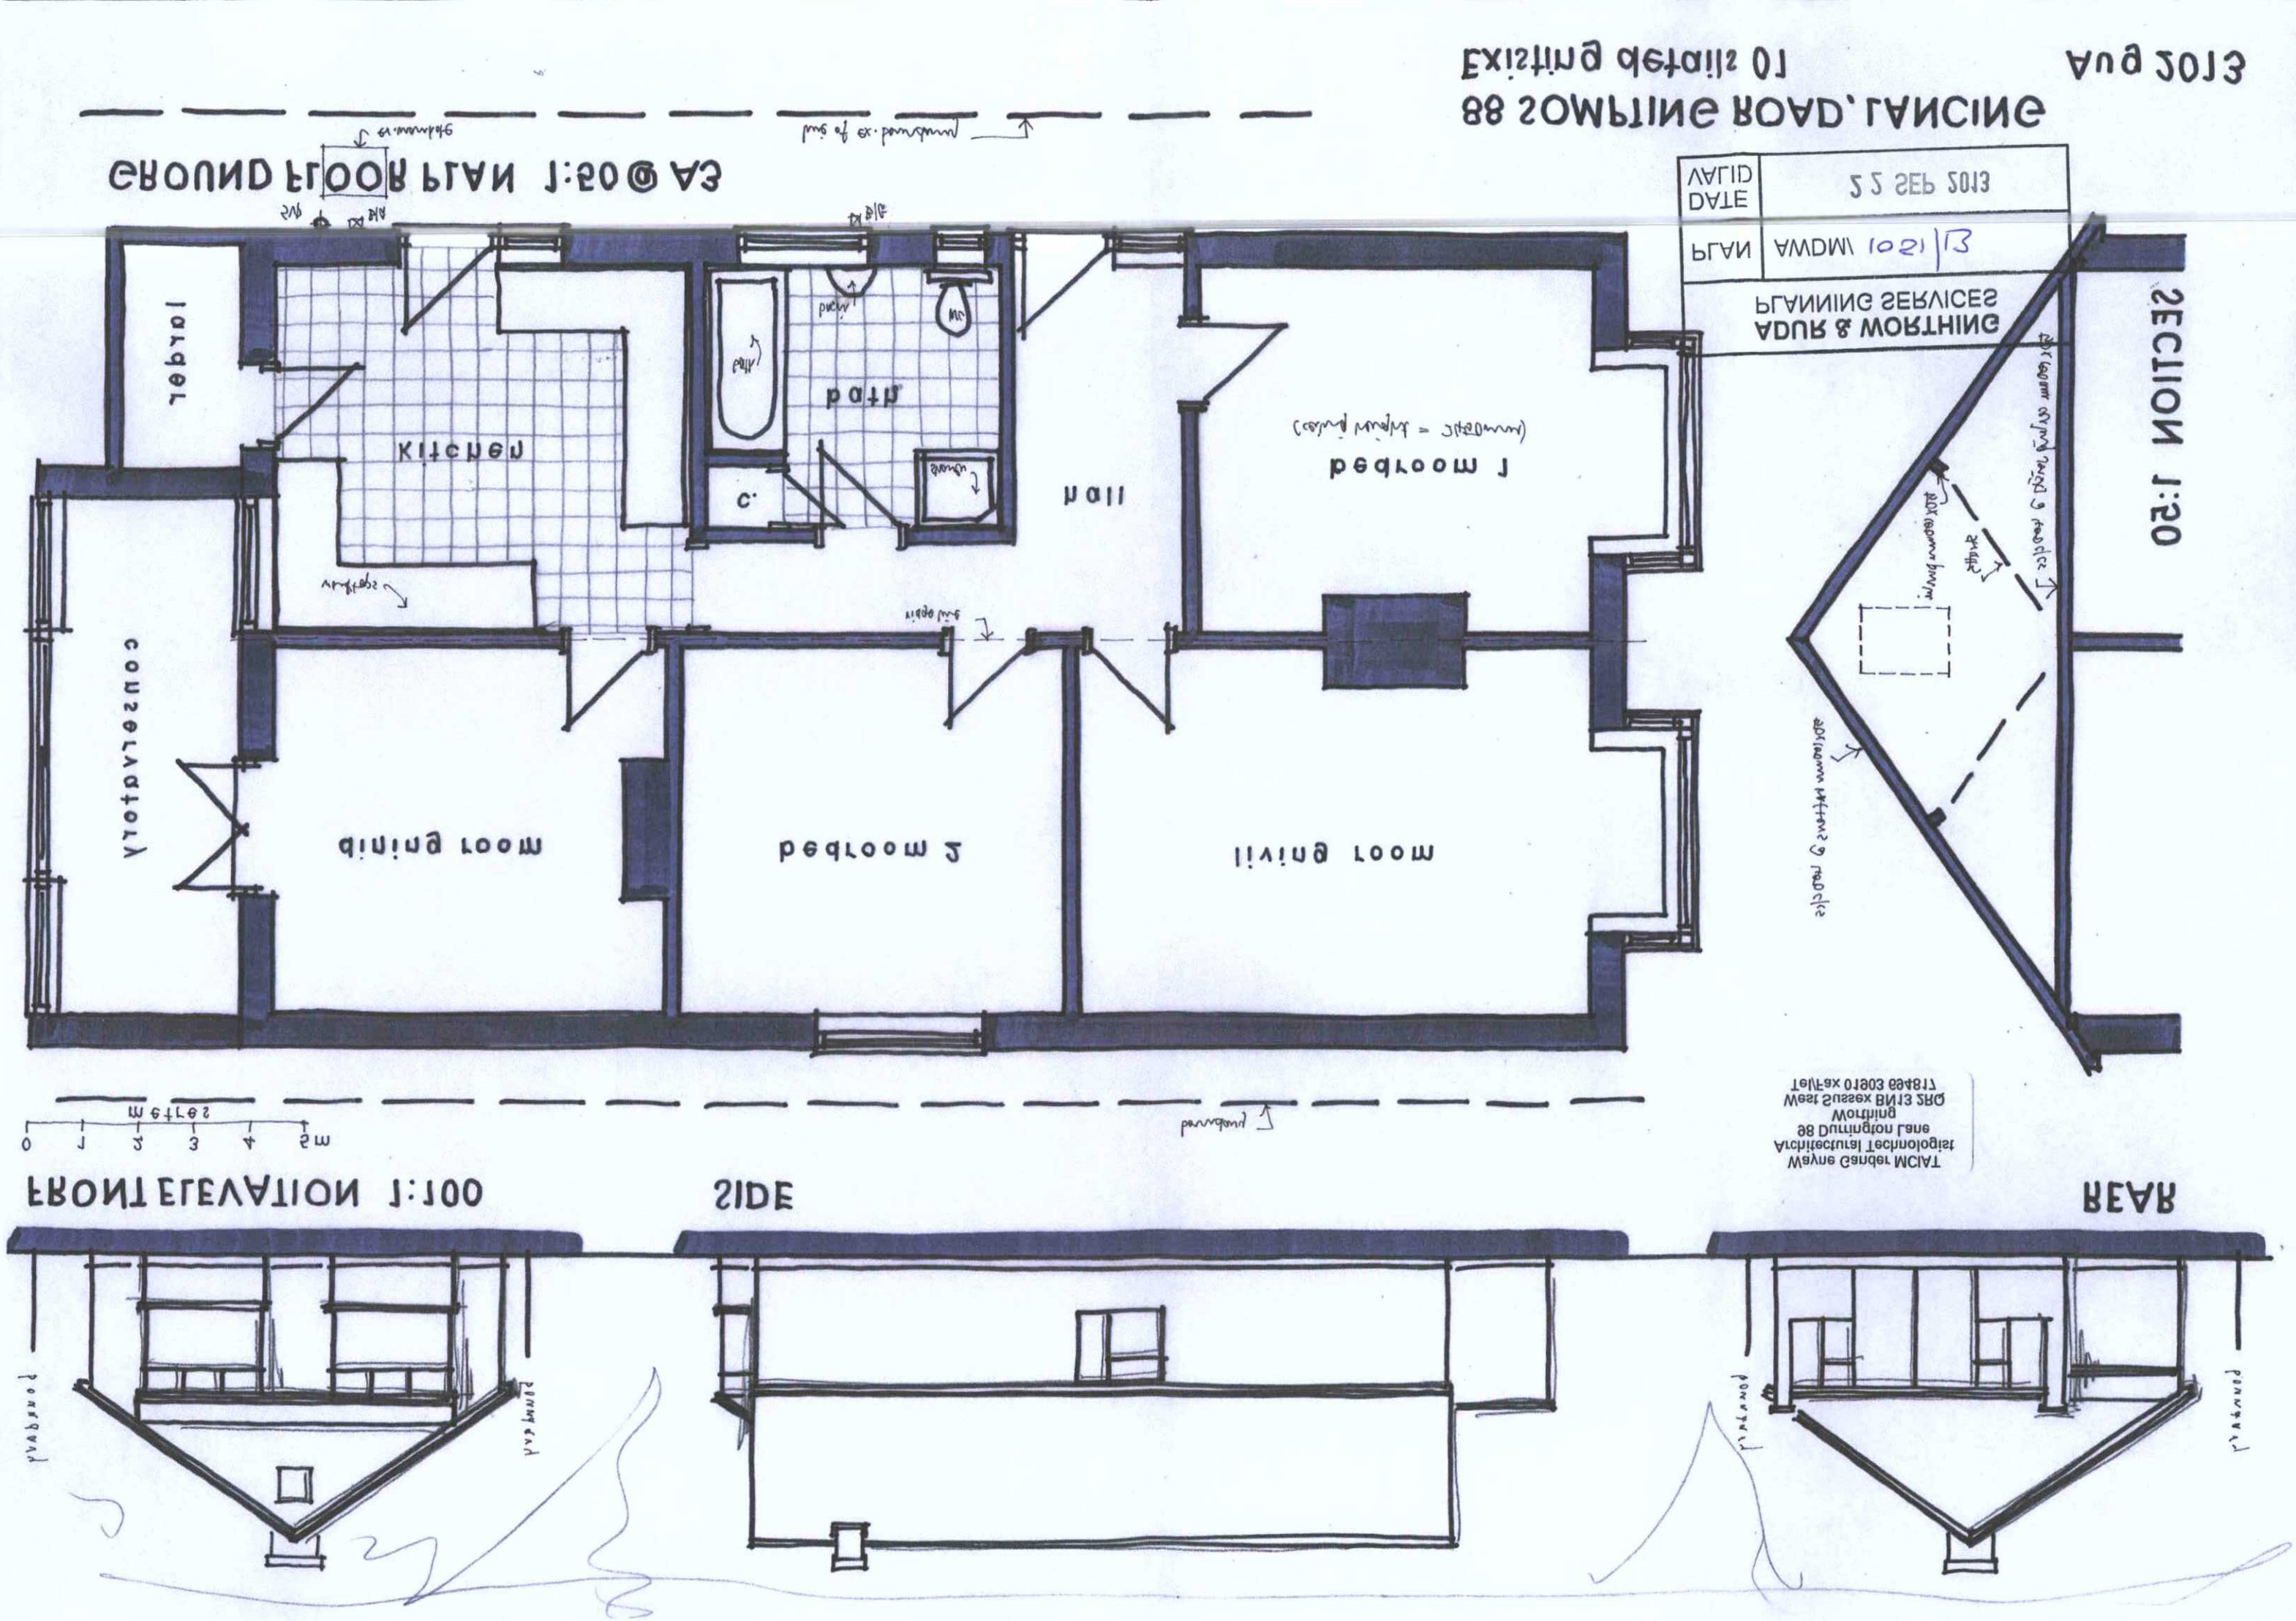

Existing details 01
Aug 2013
88 SOMPTING ROAD, LANCING
GROUND FLOOR PLAN 1:50 @ A3
SECTION 1:50
FRONT ELEVATION 1:100
SIDE
REAR
Wayne Sandell MCIAT
Architectural Technologist
Arthur Dunrington Lane
88
Worthing
West Sussex BN13 2RQ
Tel/Fax 01903 698481
ADUR & WORTHING
PLANNING SERVICES
PLAN
AWDM/1021/13
DATE
VALID
22 SEP 2013
Kitchen
Bath
Hall
Bedroom 1
Bedroom 2
Living room
Dining room
Conservatory
Larder