
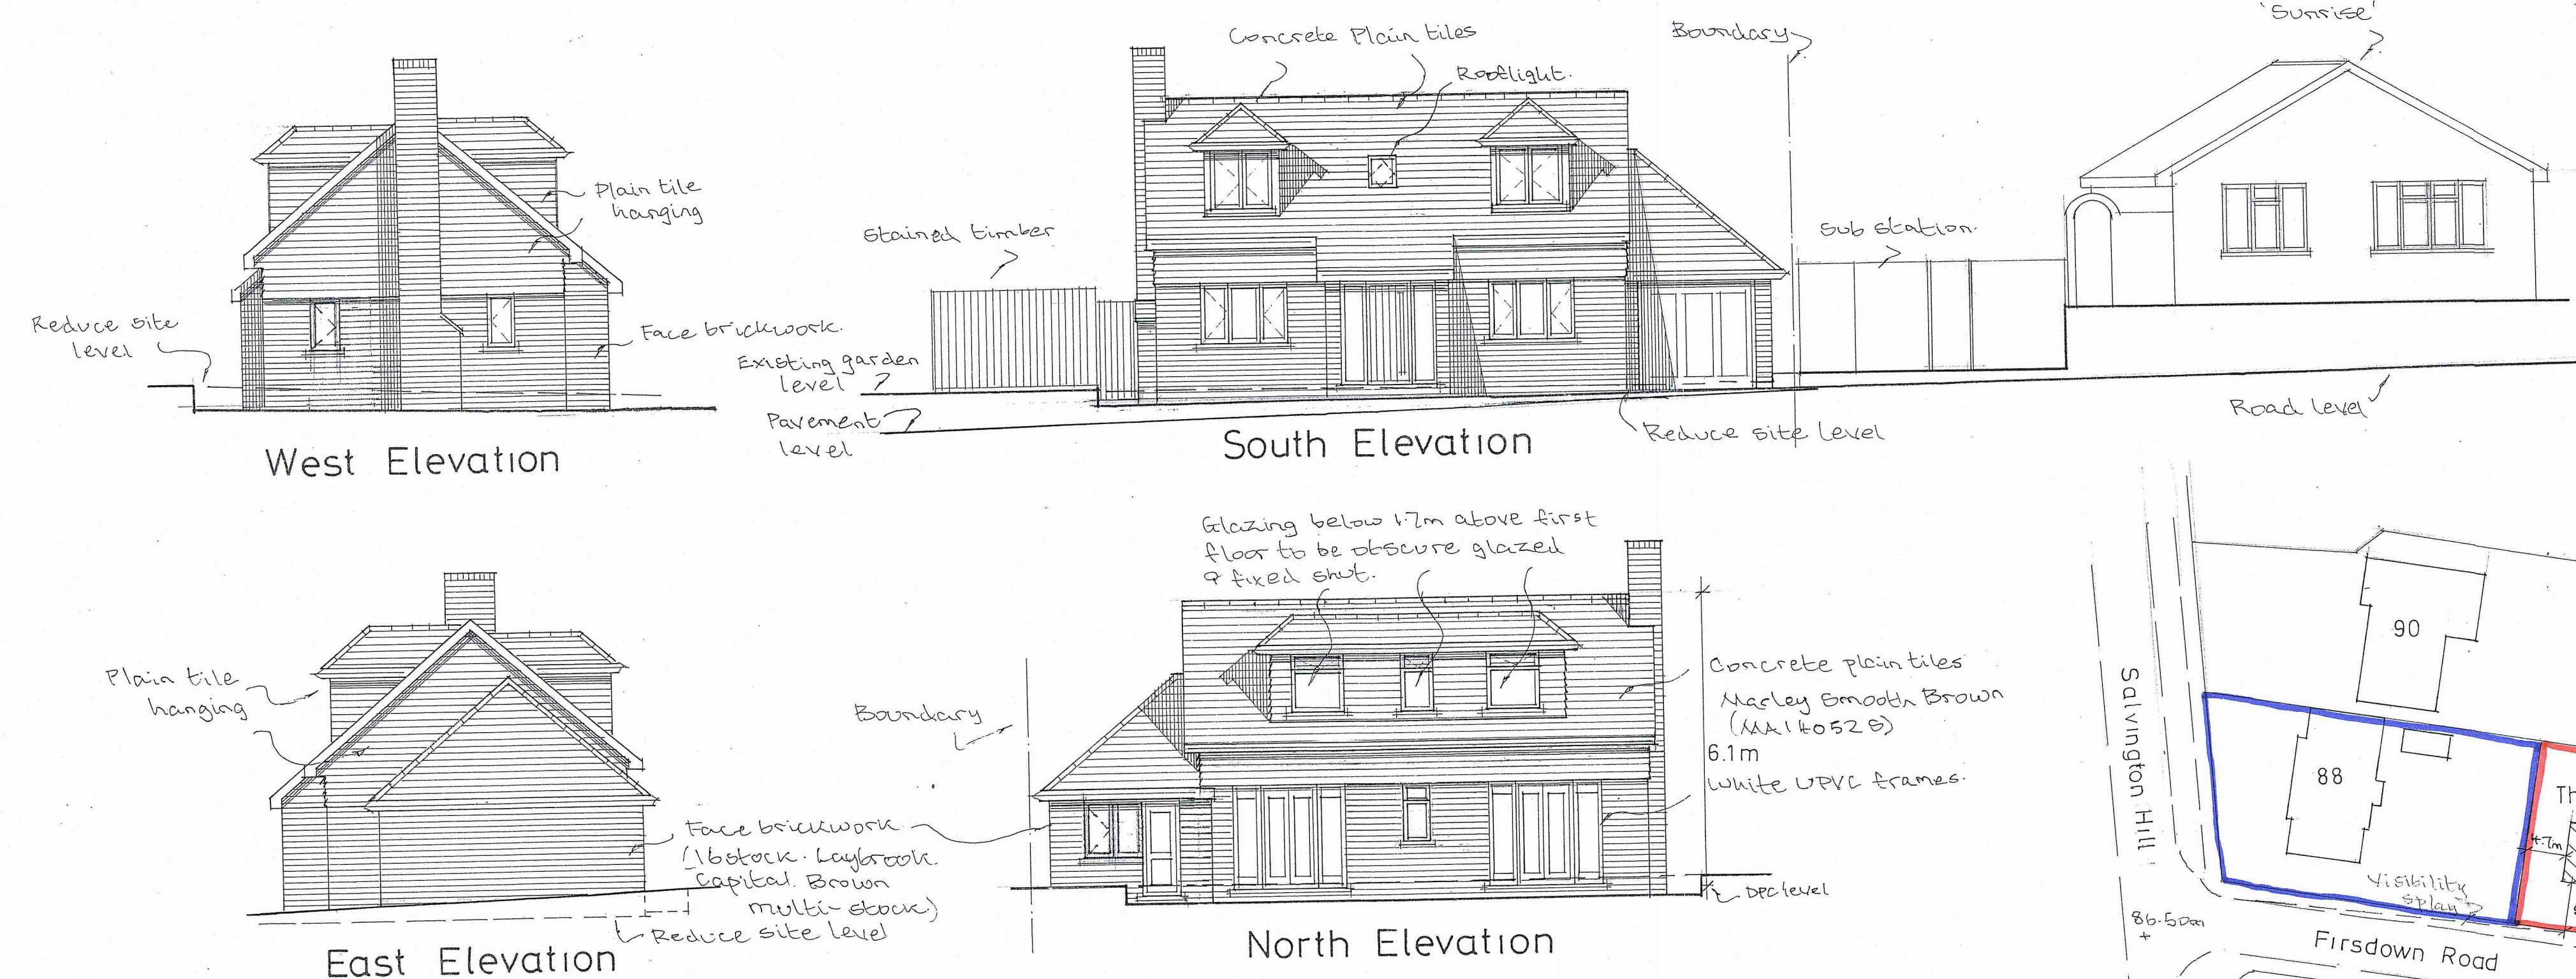
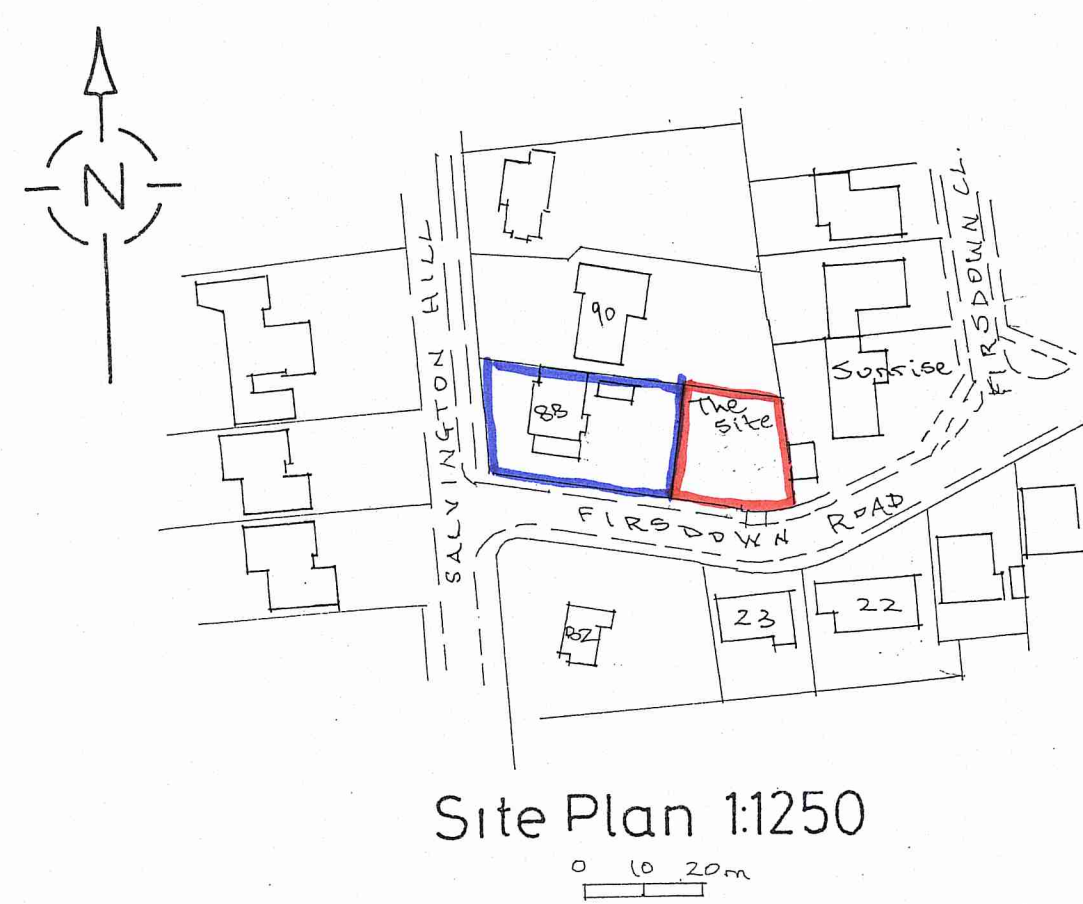


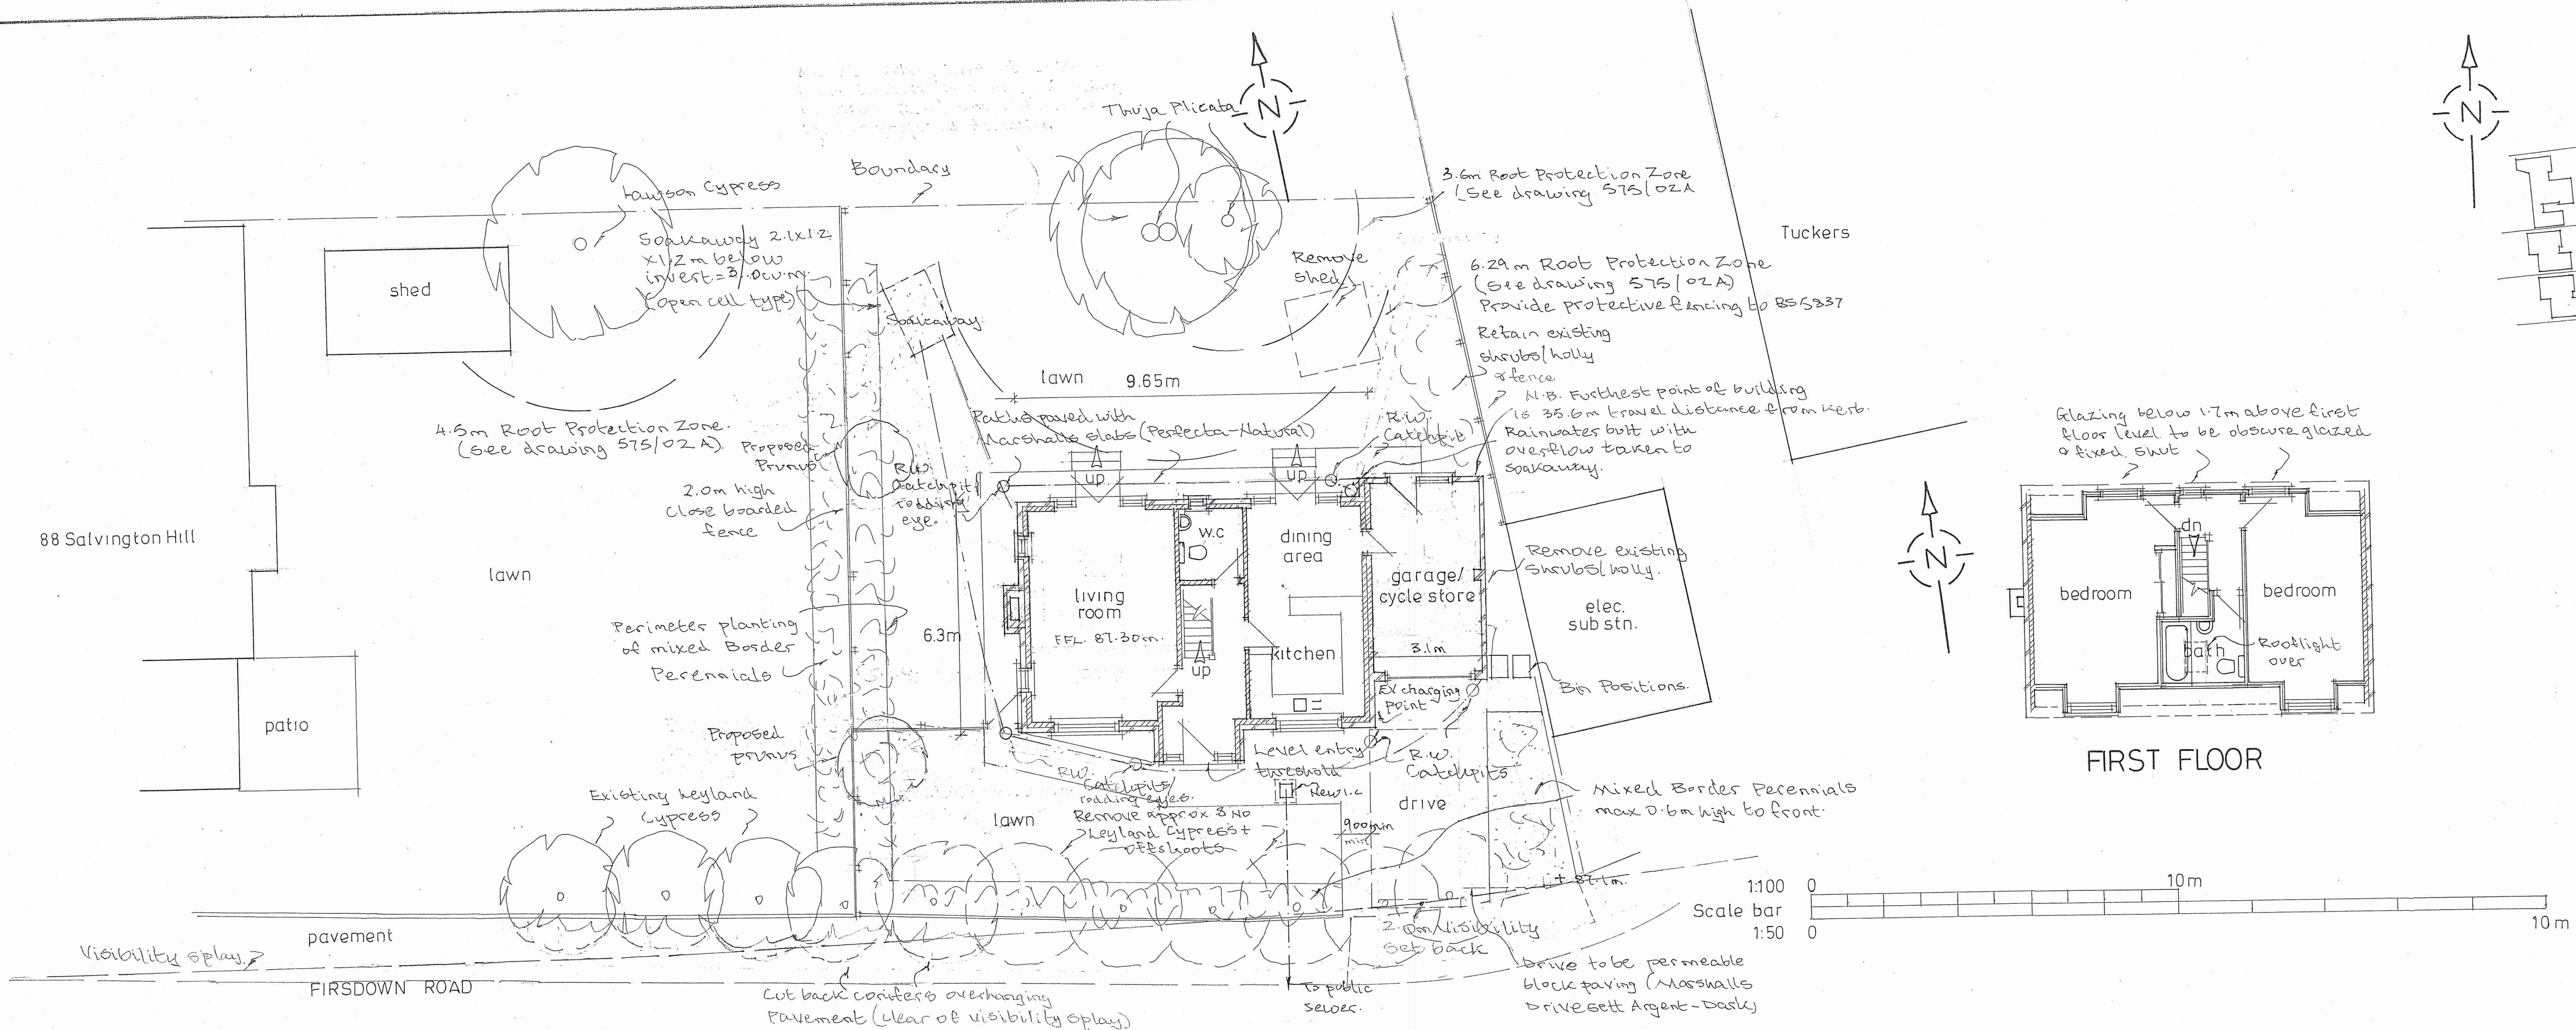

- P 12.9.23 Internal layout revised
- N 30.6.23 Drive Amended
- M 13.3.23 Soakaway revised
- L 17.1.22 Trees removed
- K 14.1.22 Soakaway Revised
- J 17.9.21 B-Reg Revisions
- H 12.9.21 Soakaway's repositioned
- G 15.3.21 Internal layout revised
- F 11.9.20 Visibility Splays shown. Site levels Added
- E 14.8.20 Trees/bat boxes added
- D 7.7.20 Drive Revised

Date	Revisions
C 8.6.20	Tree note added
B 23.3.20	Central dormer removed
A 17.2.20	Root Protection Zones

© copyright

Water use to be limited to max 110 litres per person per day by means of 'low' water use WCs, showers & taps. Provide 240 gable mounted bat boxes.

Client
Mrs. S. Simpson

Job Title
Proposed Dwelling

Drawing Title
Site rear of 88 Salvington Hill High Salvington Worthing

Scale
1:100

Date
Drawn by

Drg No.
S575/01