
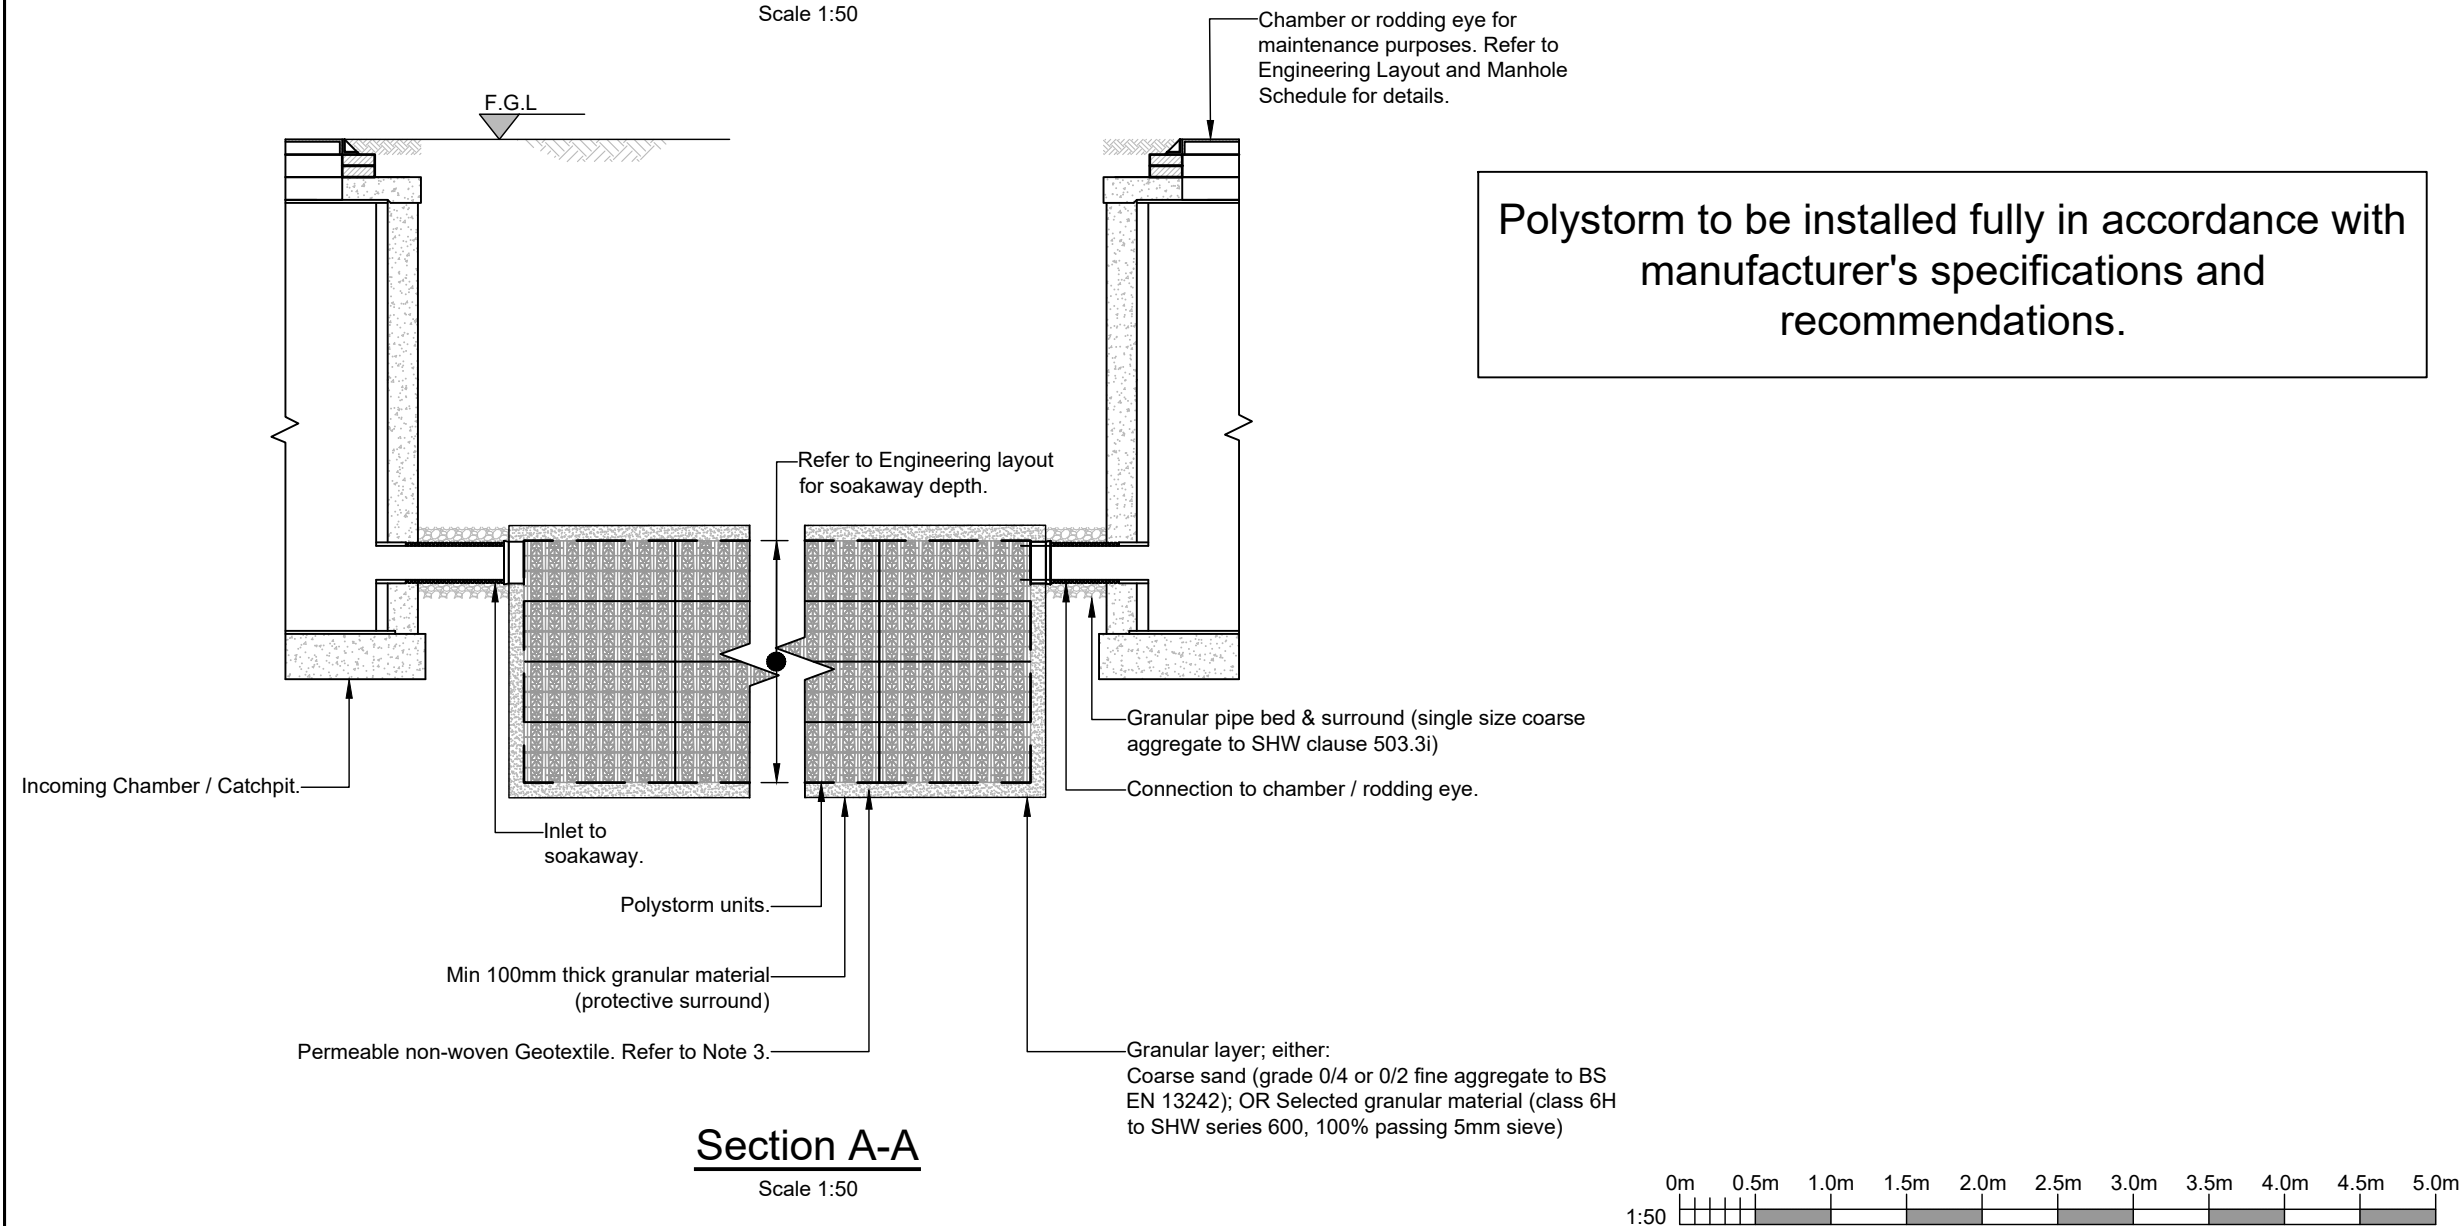


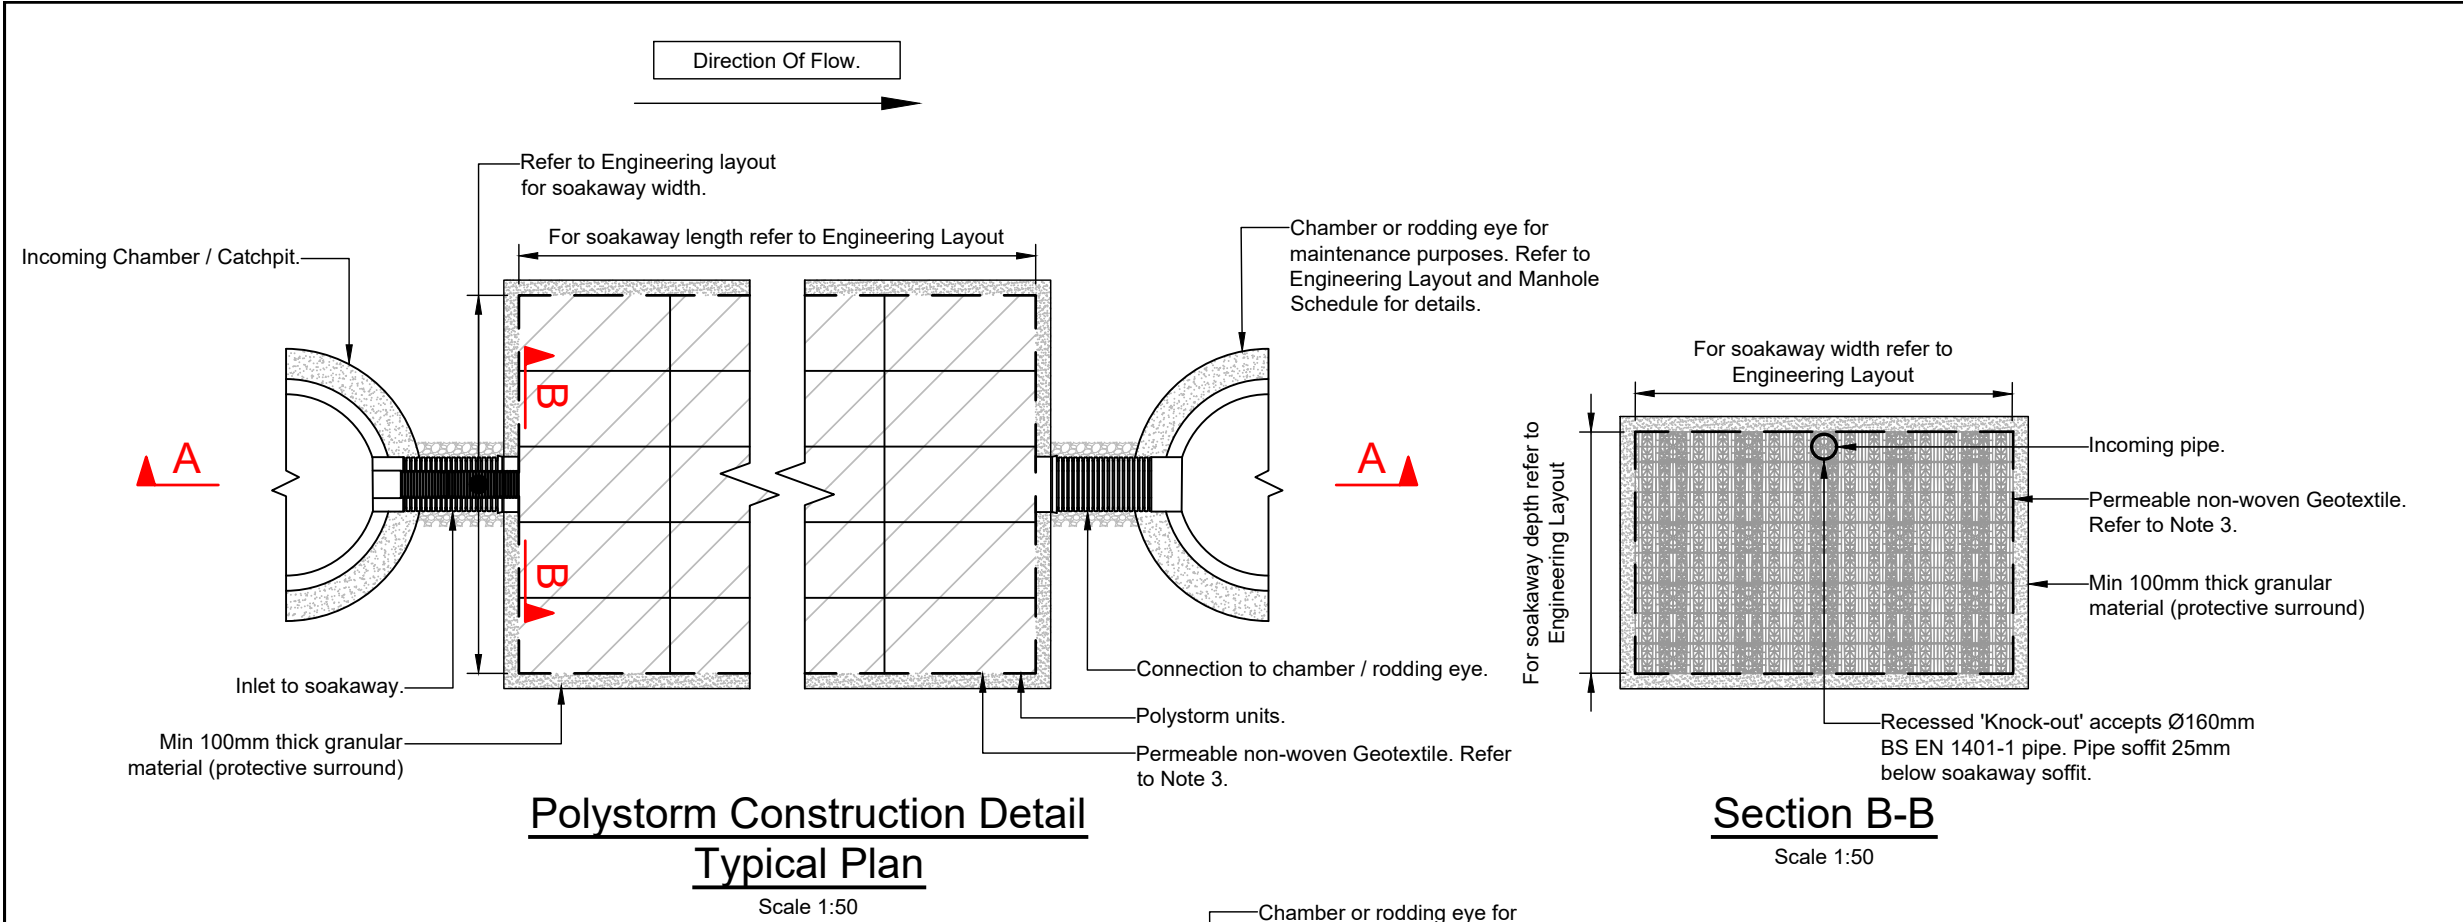

NOTES

1. Do not scale this drawing.
2. This drawing to be read in conjunction with all other relevant Engineer's and Architect's drawings and specifications.
3. Non-woven geotextile by Verdant Solutions, +44 1892 770470.

-	28/02/23			Issued for Information.
Rev	Date	By	Chkd.	Revision notes

Job Title

88 Salvington Hill Worthing

Drawing Title

Typical Geocellular Soakaway by Polystorm.

Client

Mrs Sue Simpson



Scale at A3: 1:50	Status: FOR INFORMATION ONLY	Drawn: Date: Feb'23	Checked: Date: Feb'23	Approved: Date:
Drawing No.: S23-017_C01				Revision: -