



Proposed Front Elevation (South) 1:100


Proposed Side Elevation (East) 1:100

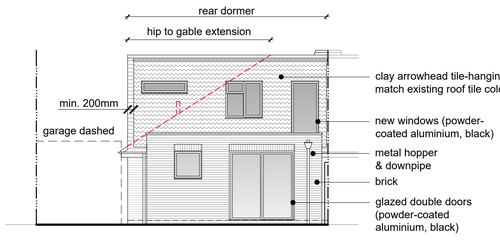

Proposed Rear Elevation (North) 1:100

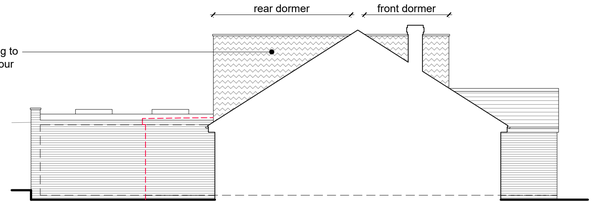


Proposed Side Elevation (West) 1:100

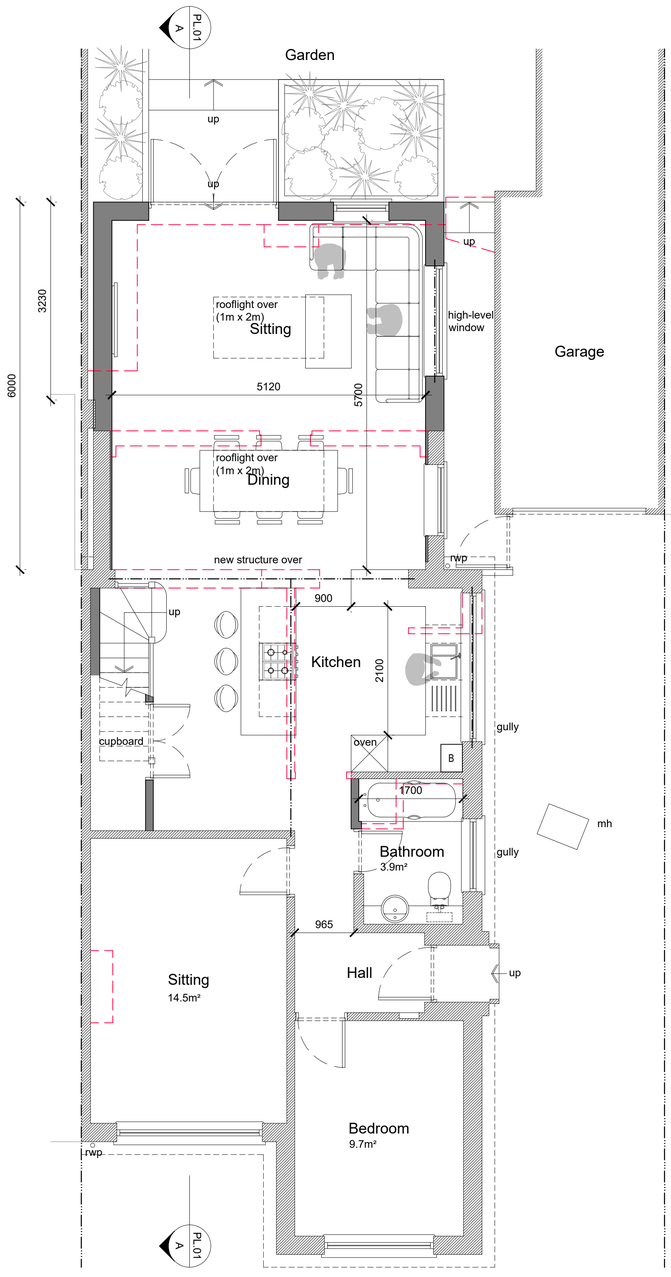


Proposed Ground Floor Plan 1:50

21.4m² rear extension (34.3m² in total since house was built)

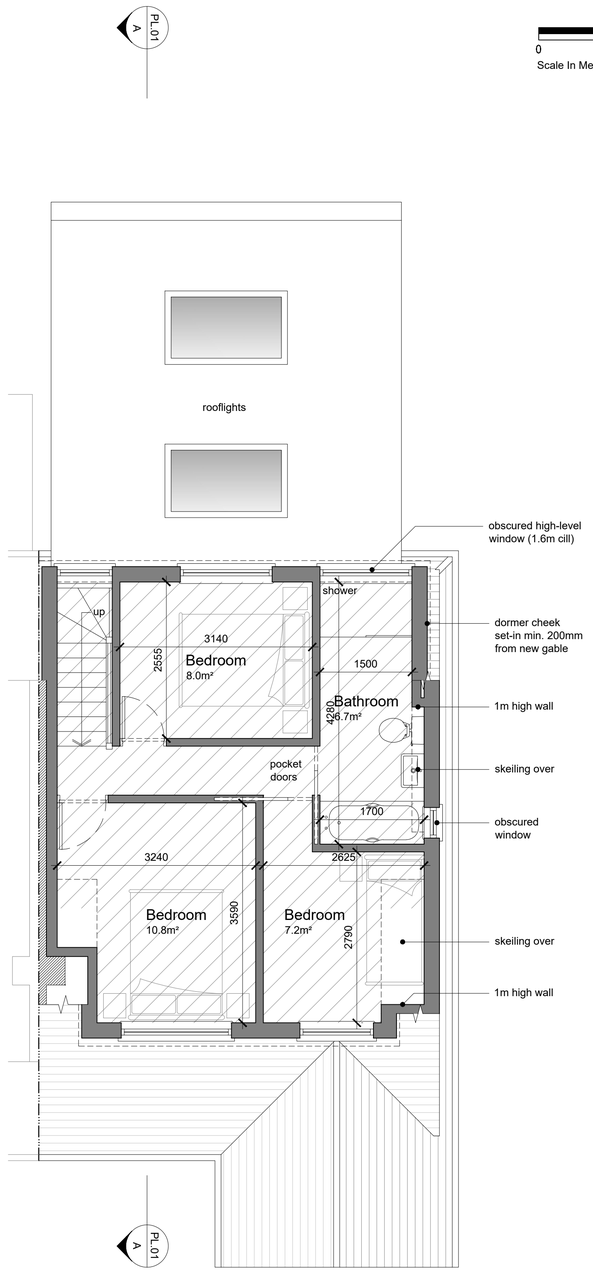


Proposed First Floor Plan 1:50


min. 2m headroom

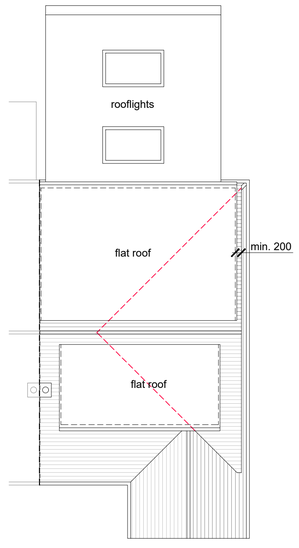

Proposed Roof Plan 1:100

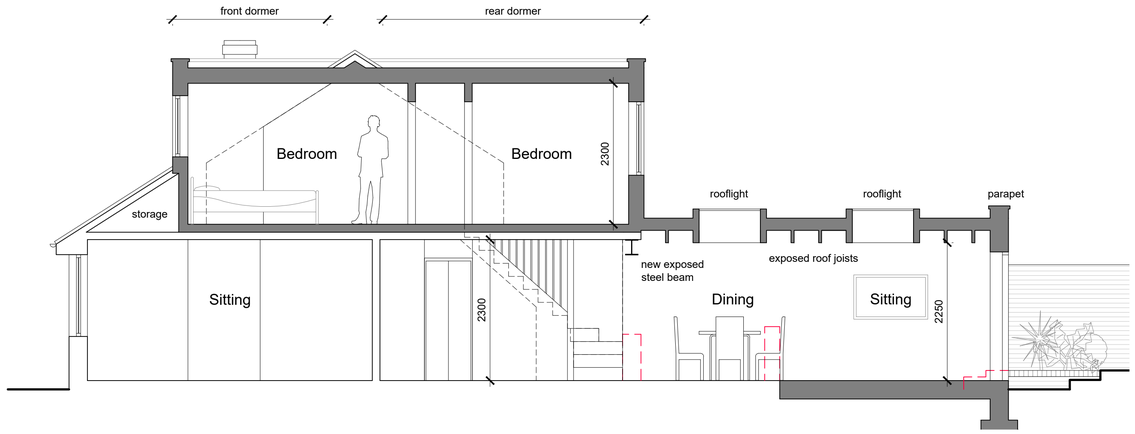

Proposed Section A-A 1:50

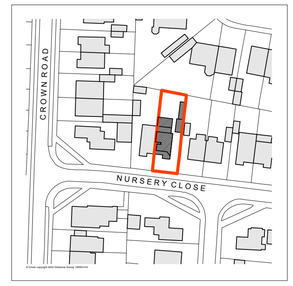

Location Plan 1:1250

Site Plan 1:500

0 2.5 5 7.5 10
Scale In Metres

0 25 50 75 100
Scale In Metres

0 10 20 30 40
Scale In Metres

0 1 2 3 4 5 6 7 8 9 10
Scale In Metres

Existing Walls

Proposed Walls

Demolition

New Structure

TIMDEACON.
architect
timdeacon.architect@gmail.com

rev.	date	comment
d.	15.02.24	Client amendments.
c.	13.02.24	Client amendments.
b.	08.02.24	Dormers reduced; plans adjusted tile-hanging added.
a.	22.12.23	Rooflights adjusted on East/West Elevations.

amendments

client Mr & Mrs Purdey

job 2 Nursery Close, Shoreham-by-Sea, West Sussex, BN43 6GJ

dwg # 161.PL.01d

dwg title Proposed Plans, Section and Elevations

PLANNING

scale Varies @ A1

date Dec' 2023

RIBA work stage D

Do not scale off drawing unless solely for Planning purposes.
Check all dimensions on site before work commences.
All goods materials workmanship to conform with current building regulations BSS and COP's.
© Copyright Tim Deacon. Architect