The Griffin,
39 Warwick Street,
Worthing

T.P. OFFICE COPY

BOROUGH OF WORTHING
DEPOSITED 29.6.11
TP REF. No.
WB/11/0248/FUL

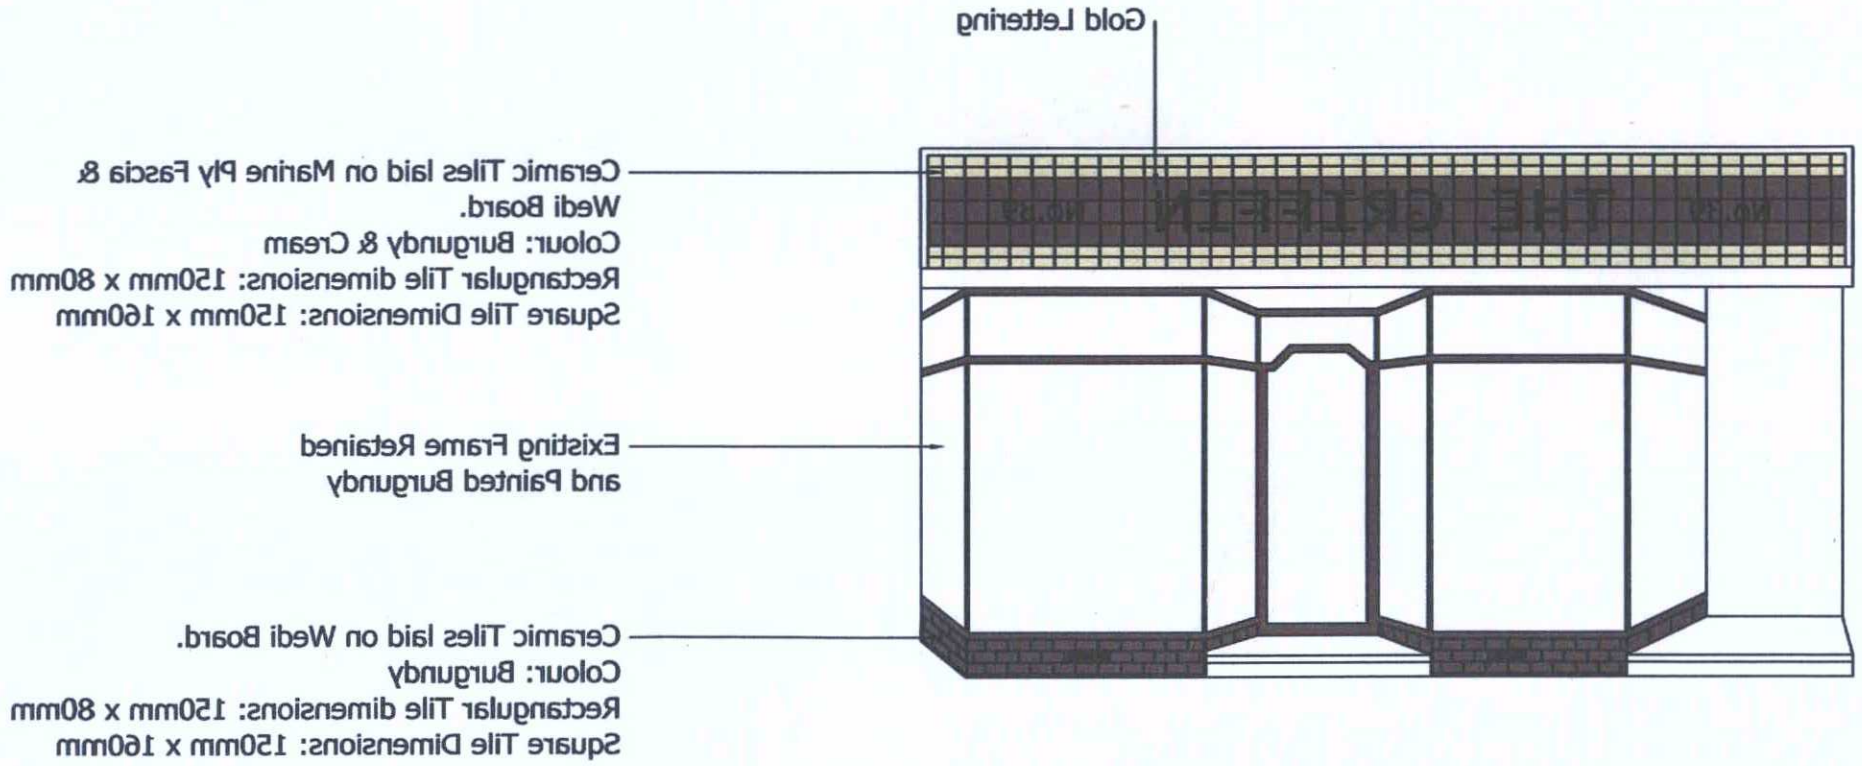

15/06.2011
Scale: 1:50 @ A3