




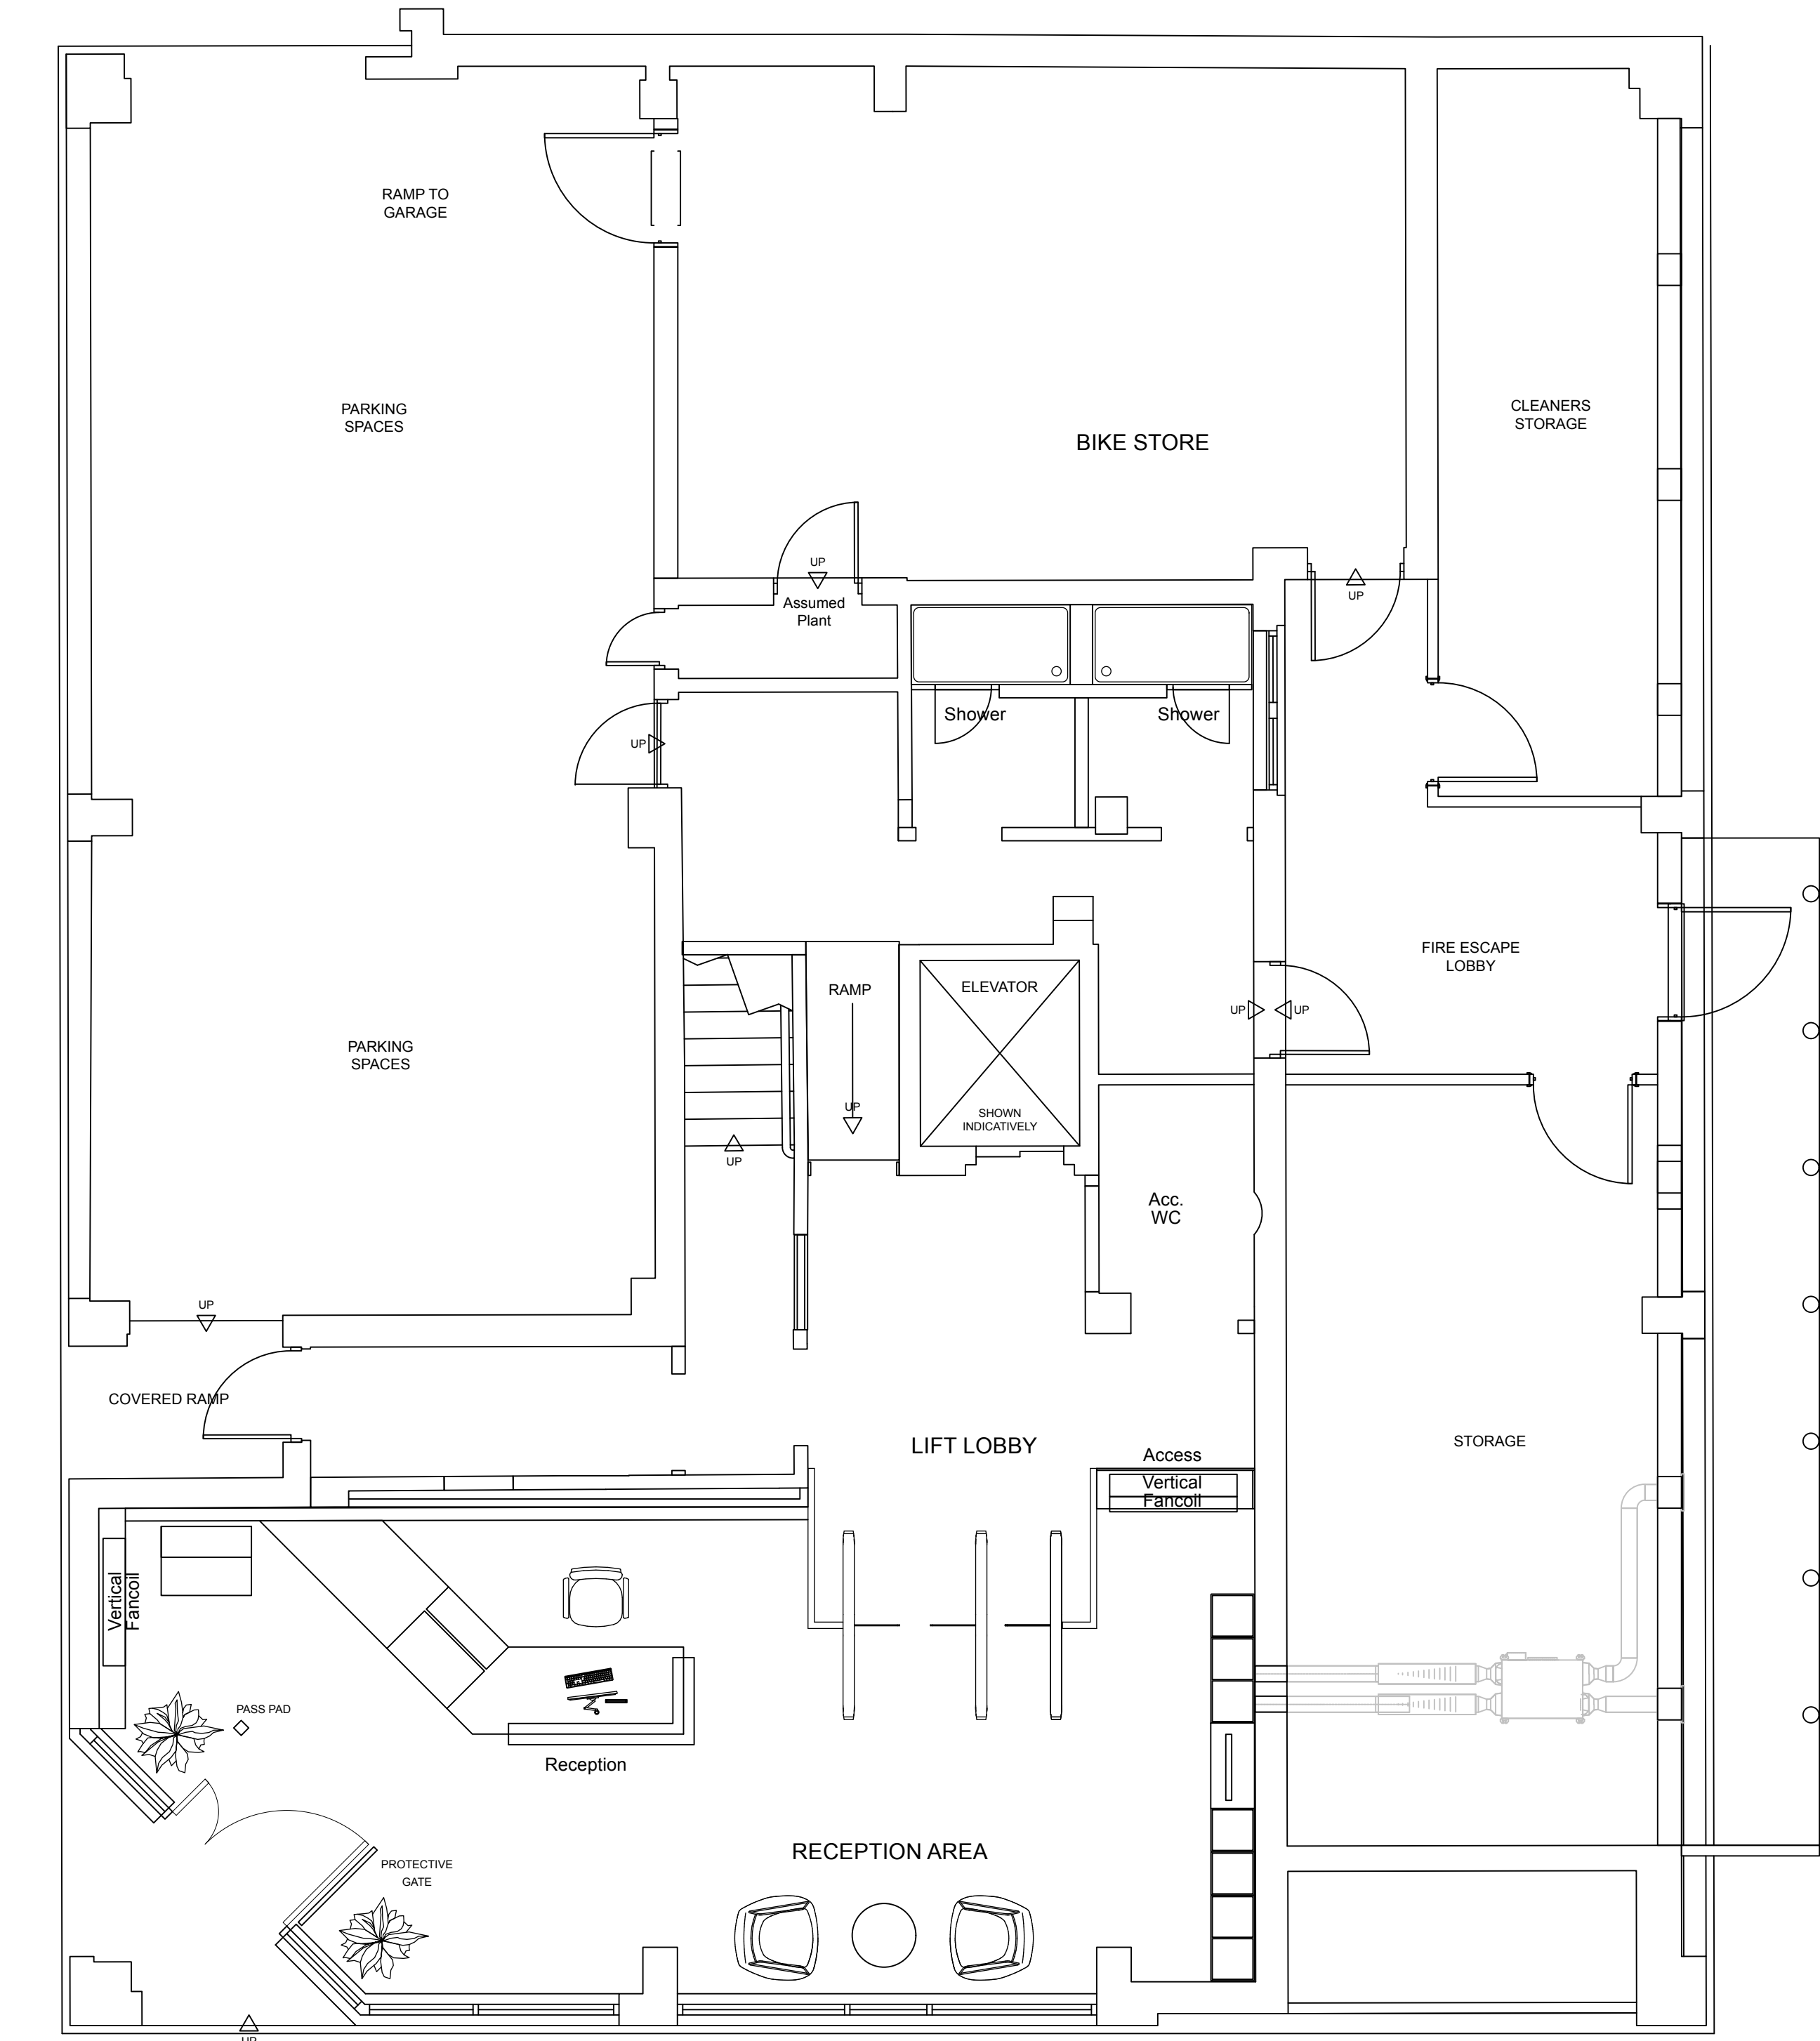

01 Floor Plan
1:50 @ A1

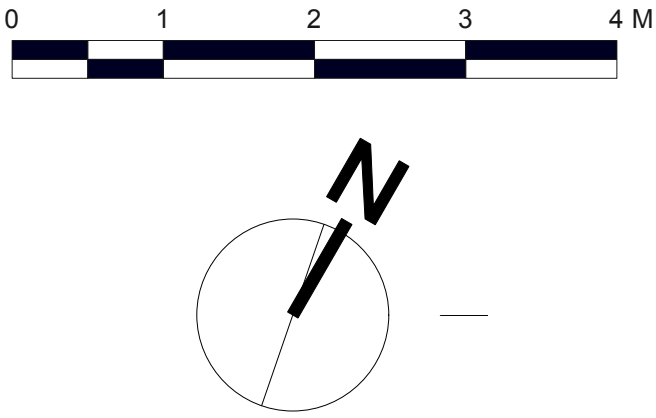

02 Detailed Area of Floor Plan
1:20 @ A1

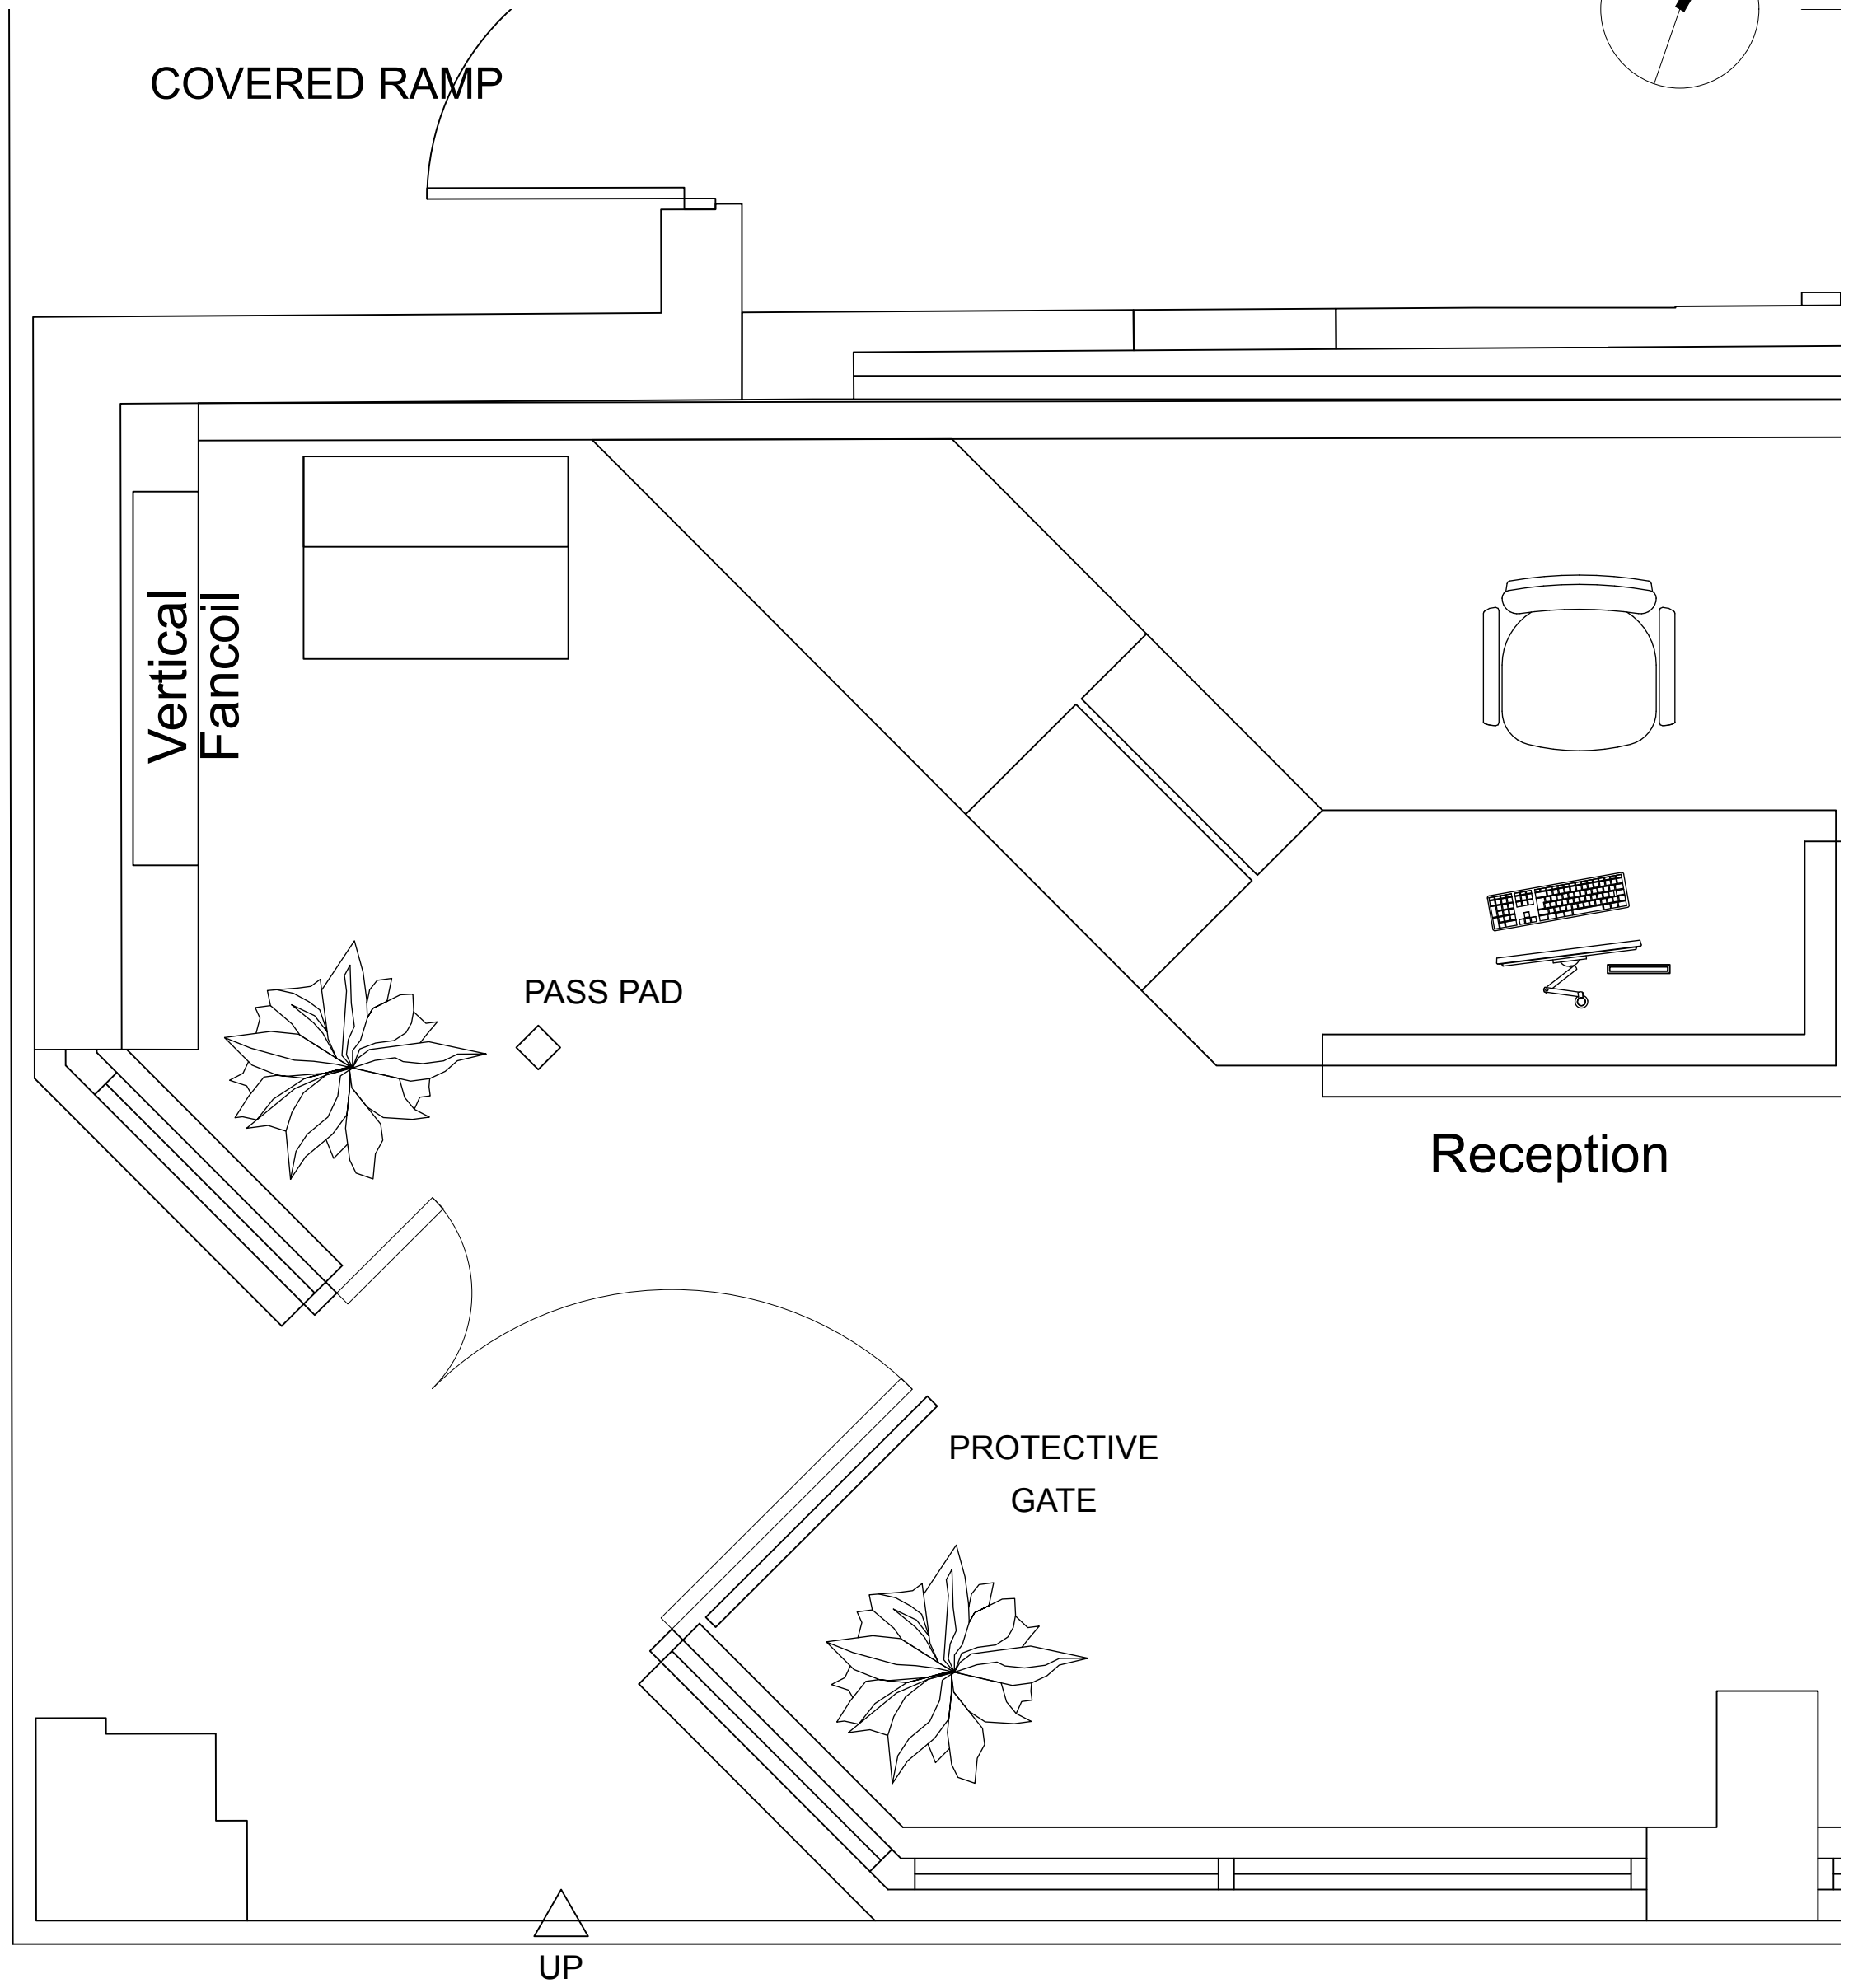