LLOYDS BANK LANCING

item 1

INTERNALLY ILLUMINATED MITRED 'LITE SHARD'
Featuring fascia signage complete with push through letters & illumination to bottom return.

ADUR & WORTHING PLANNING SERVICES
DATE VALID: 13 MAR 2013
ADWM/ 0315/13

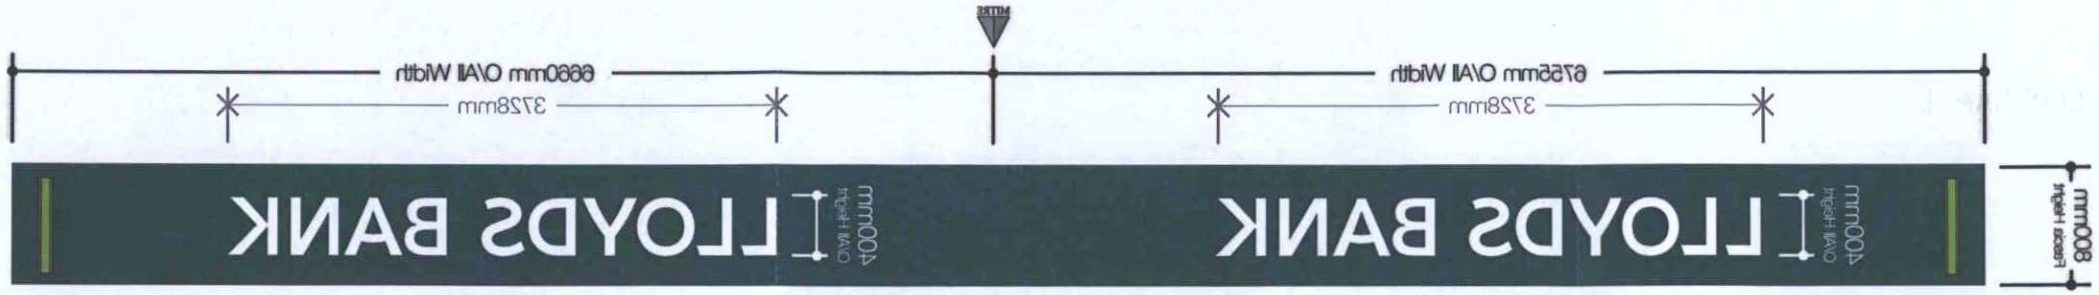

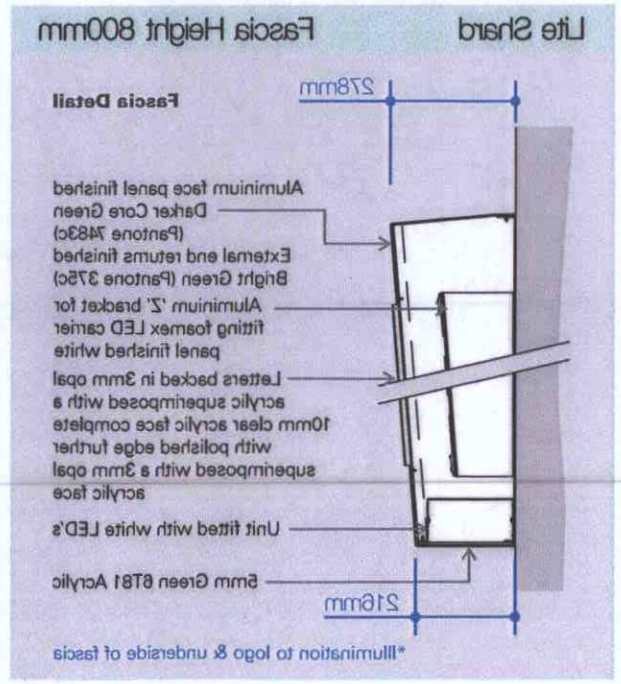

BLAZE

BLAZE NEON LTD
5 Patricia Way, Pysons Road,
Broadstairs, Kent. CT10 2XZ
T +44 (0) 1843 601075 F +44 (0) 1843 867924
www.blazeneon.com

DRAWING SHOWN FOR VISUAL PURPOSES ONLY. ACTUAL SIGNAGE CONSTRUCTION (MANUFACTURE, MATERIALS & TECHNIQUES) MAY DIFFER TO THOSE SHOWN & ARE SUBJECT TO FINAL SITE CONDITIONS

Document Information

Client:
LLOYDS BANK

Address:
24 NORTH ROAD
LANCING
WEST SUSSEX BN15 9AB

Sheet Number:	Date:	Scale:
1	17/01/13	1:50@A3

Drawn By:	Drawing Number:	Version:
BARRY SULLIVAN	88536	V1

Revision Notes:

Note:	Drawn:	Date:

PANTONE 7483c (Darker Core Green)
PANTONE 375c (Bright Green)

Item 1 PLANNING INFORMATION
DISTANCE BETWEEN UNDERSIDE OF SIGN AND FINISHED FLOOR LEVEL.
3682mm

SITE NOTES

1.Letter plate manufacturing dimensions required

BLAZE STANDARD PAINT FINISH IS **60% SEMI GLOSS**. CLIENT TO ADVISE PRIOR TO APPROVAL IF ANY SPECIAL FINISHES ARE REQUIRED

THE COPYRIGHT OF THIS DRAWING IS OWNED BY BLAZE NEON LIMITED AND IS NOT TO BE DISCLOSED TO OTHER PERSONS OR TO BE USED FOR MANUFACTURING PURPOSES WITHOUT PERMISSION.