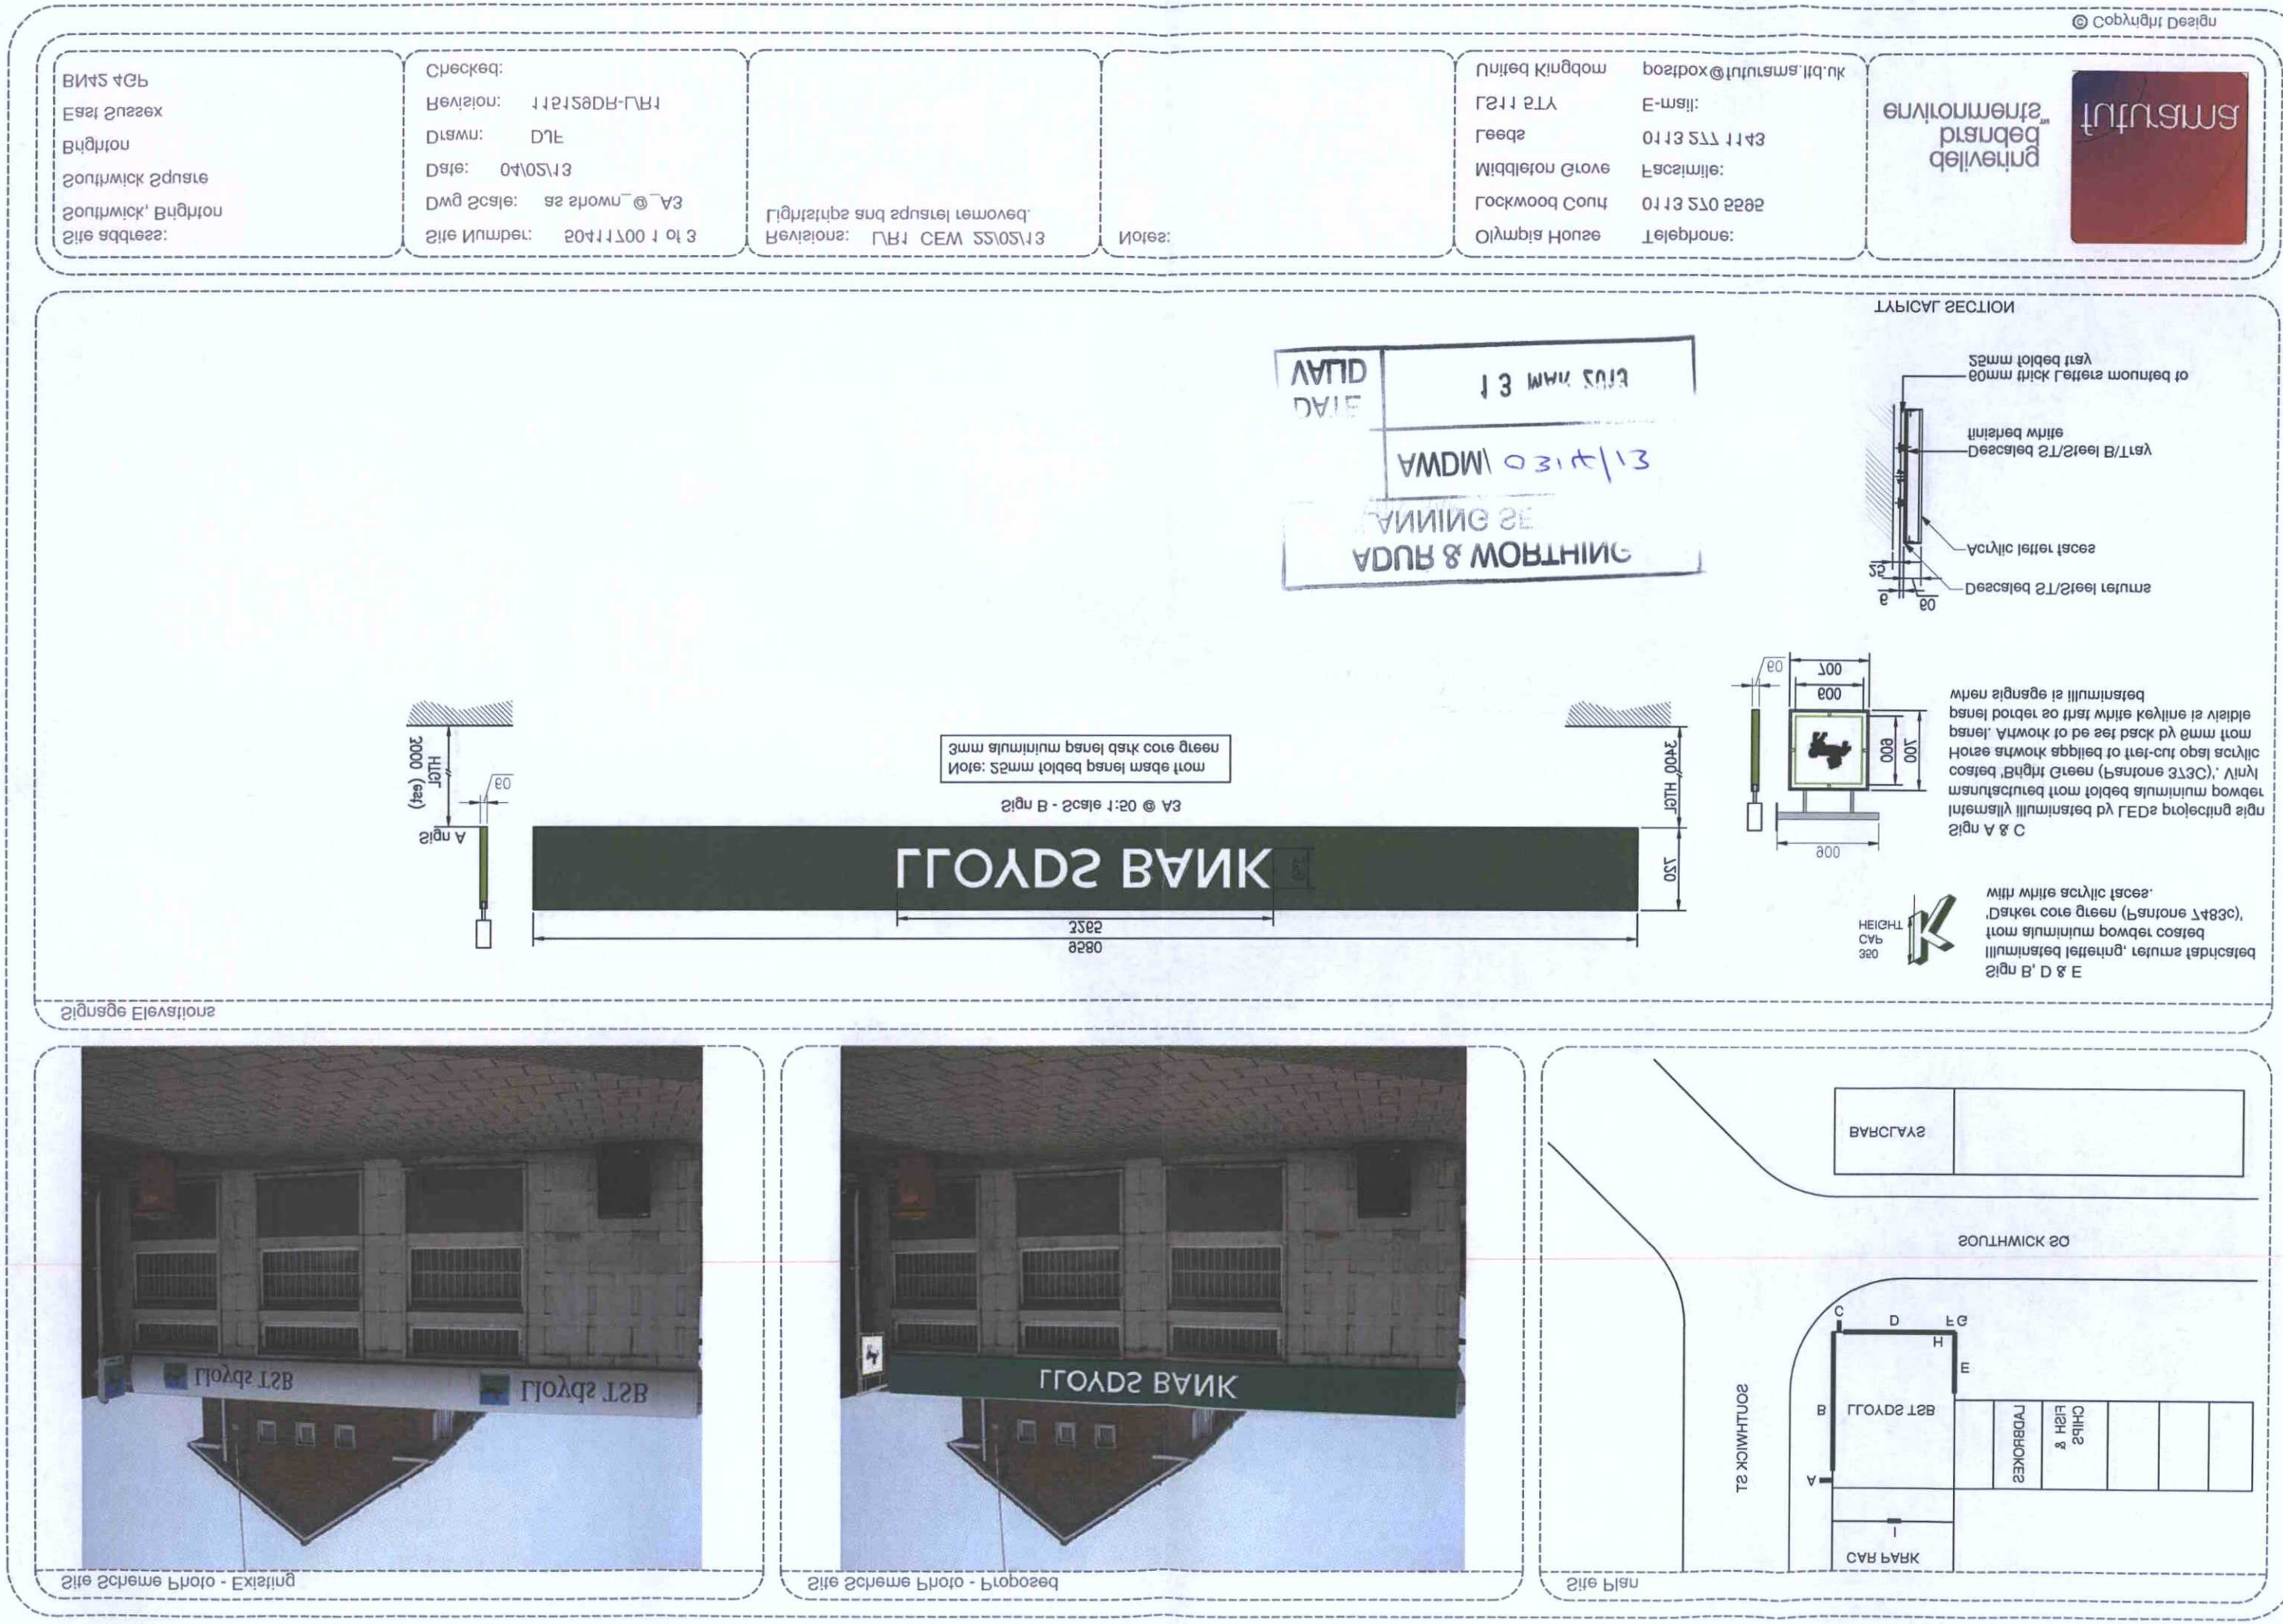

Site address:
Southwick, Brighton
Southwick Square
Brighton
East Sussex
BN42 4GP
Site Number: 50411700 1 of 3
Dwg Scale: as shown_@_A3
Date: 04\02\13
Drawn: DLF
Revision: 11512GDR-LR1
Checked:
Revisions: LR1 CEW 22\02\13
Lightstrips and squarel removed.
Notes:
Olympia House
Lockwood Court
Middleton Grove
Leeds
LS11 5TY
Telephone:
0113 270 5595
Facsimile:
0113 277 1143
E-mail:
United Kingdom
postbox@futurama.ltd.uk
delivering branded environments
futurama
© Copyright Design
TYPICAL SECTION
Descaled ST/Steel returns
Acrylic letter faces
Descaled ST/Steel B/Tray
finished white
50mm thick Letters mounted to
25mm folded tray
Sign A & C
Internally illuminated by LEDs projecting sign manufactured from folded aluminium powder coated 'Bright Green (Pantone 373C)', Vinyl Horse artwork applied to fret-cut opal acrylic panel. Artwork to be set back by 6mm from panel border so that white keyline is visible when signage is illuminated
Sign B, D & E
Illuminated lettering, returns fabricated from aluminium powder coated 'Darker core green (Pantone 7483c), with white acrylic faces.
350 CAP HEIGHT
Note: 25mm folded panel made from 3mm aluminium panel dark core green
Sign B - Scale 1:50 @ A3
LLOYDS BANK
Sign A
Sign B
Signage Elevations
Site Scheme Photo - Existing
Site Scheme Photo - Proposed
Site Plan
SOUTHWICK SQ
BARCLAYS
LLOYDS TSB
CAR PARK
CHIPS & FISH