

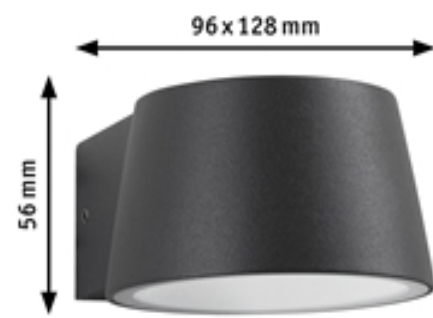


Image of proposed external light over entrance door.
Paulmann Capea LED outdoor wall lamp




Example image of proposed bin store
1.33m x 1.25m



Proposed garden structure.
'Birchtree' 3m x 2.4m x 2.3m h

Notes:
Main building - no proposed changes except for installation of wall light over door.

This application applies for:
The erection of fencing and gates as shown
The erection of a covered walkway leading to entrance door
Planted hedging boxes as shown (positioned behind exstq wall)
External light over entrance
2x signage with lighting
Purpose-made garden structure

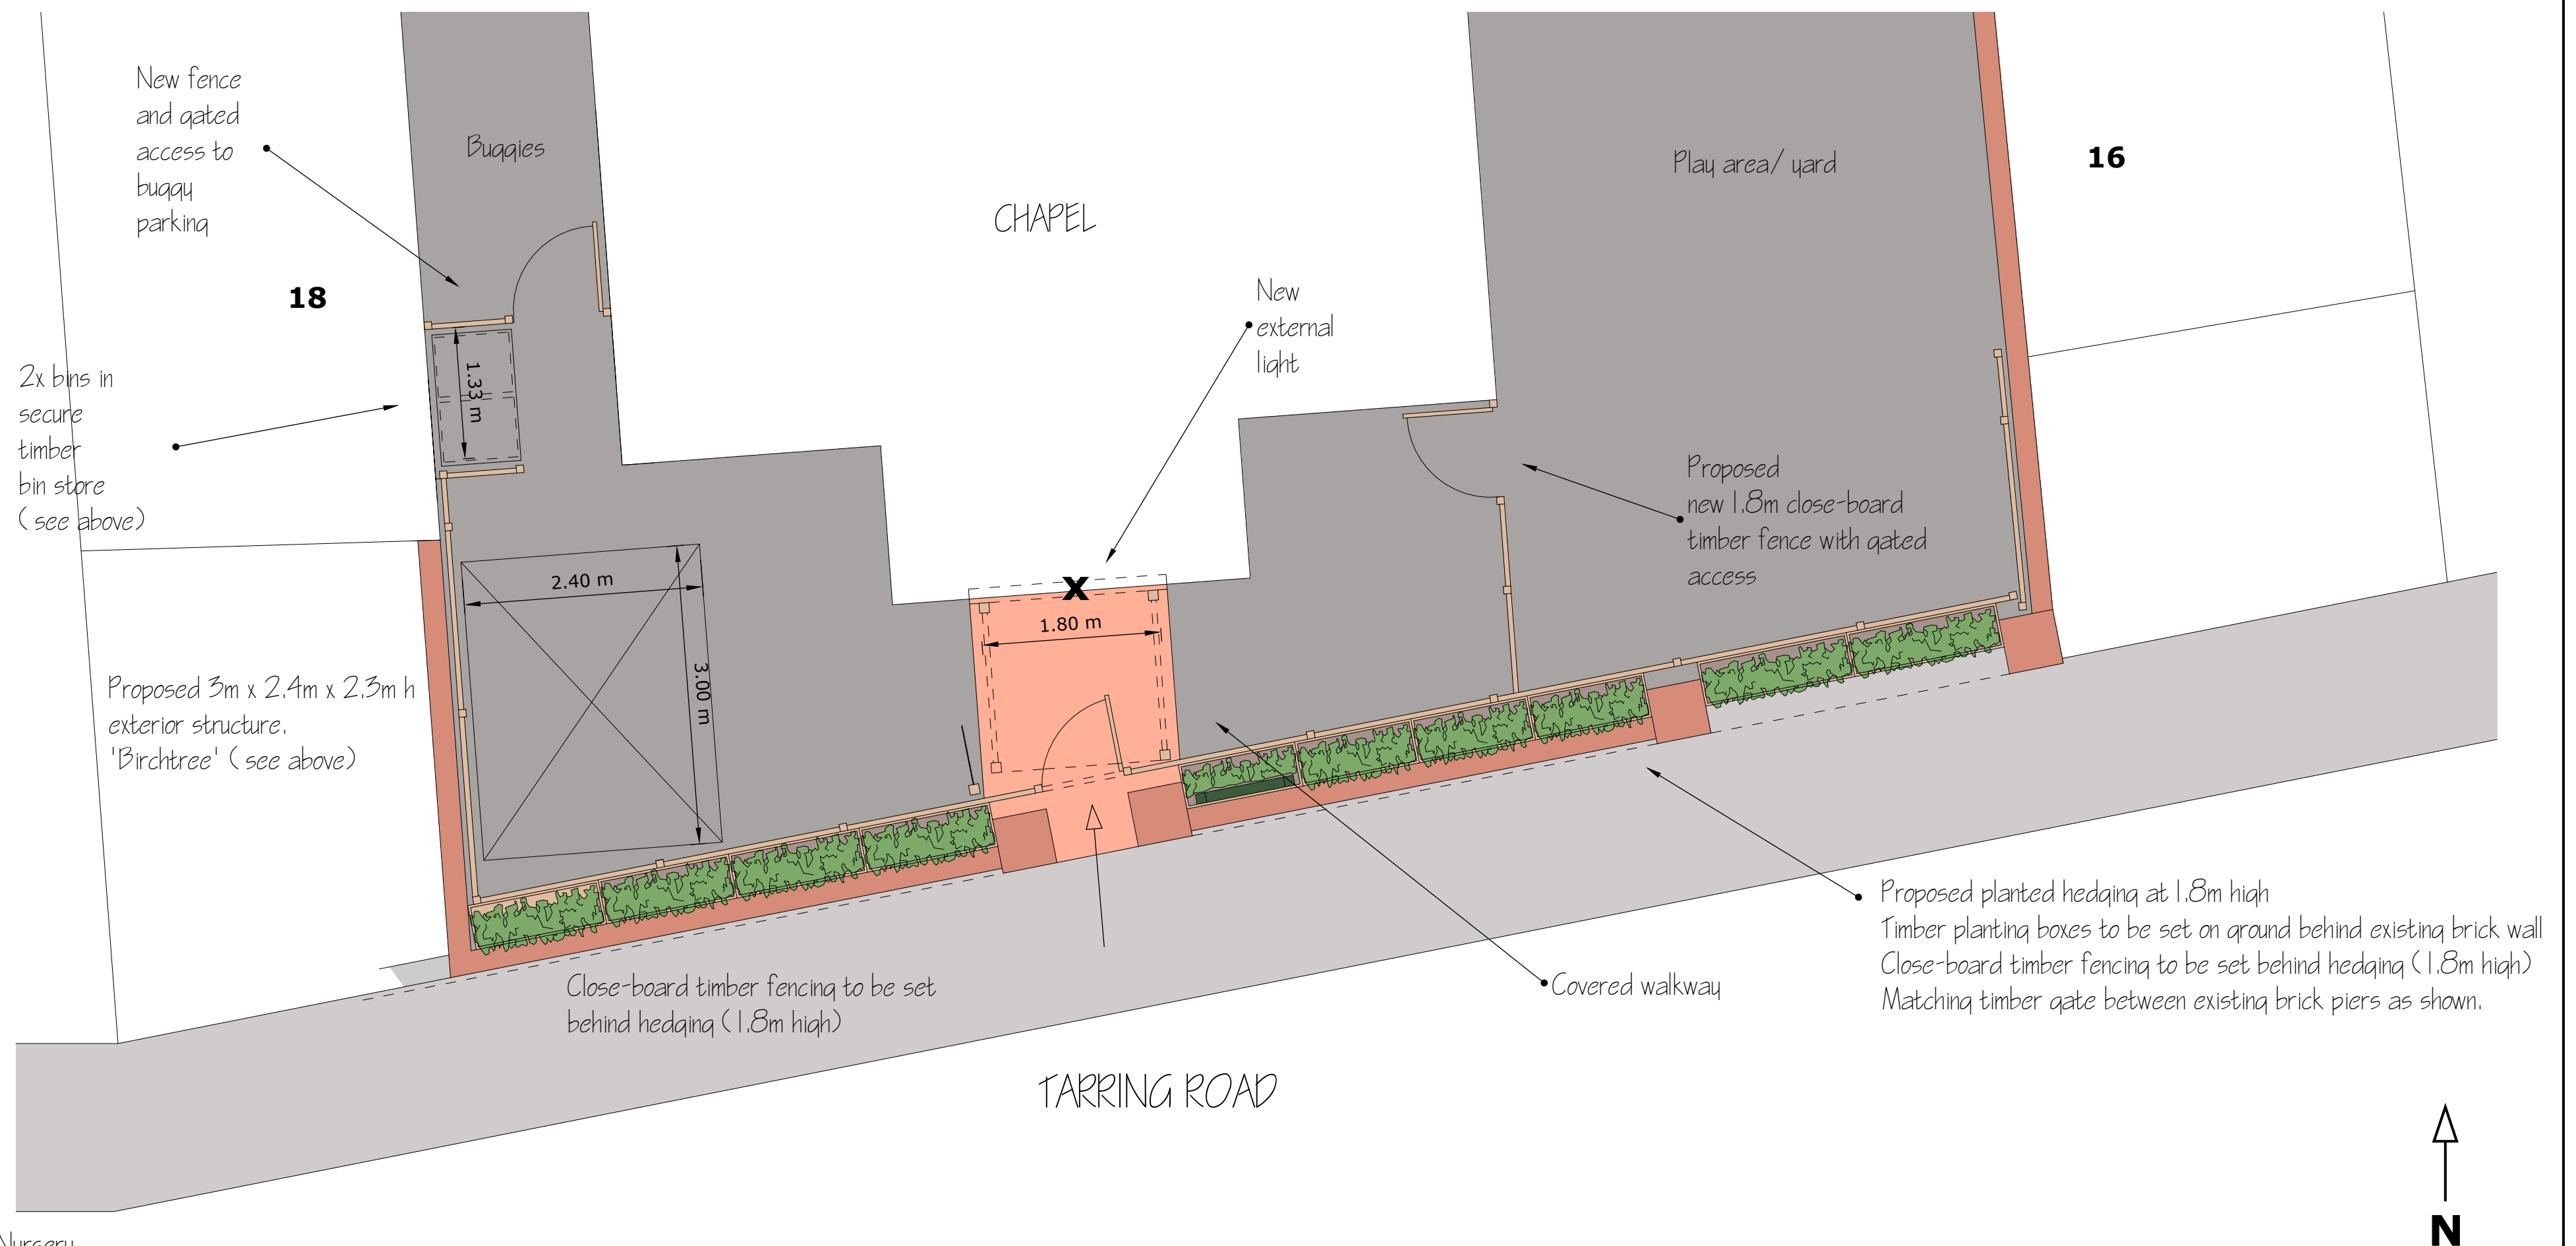

Curious Collective Nursery



PROPOSED EXTERIOR WORKS at WESLEYAN CHAPEL, TARRING ROAD, WORTHING, WEST SUSSEX, BN11 4ET

DRAWING: PROPOSED PLAN AND IMAGES

SCALE: PLAN 1:50 @ A2

DATE: 24/ 09/ 2026

DRWG No: DS/ WESLEYAN/ 02

1:50 @ A2 paper size

