




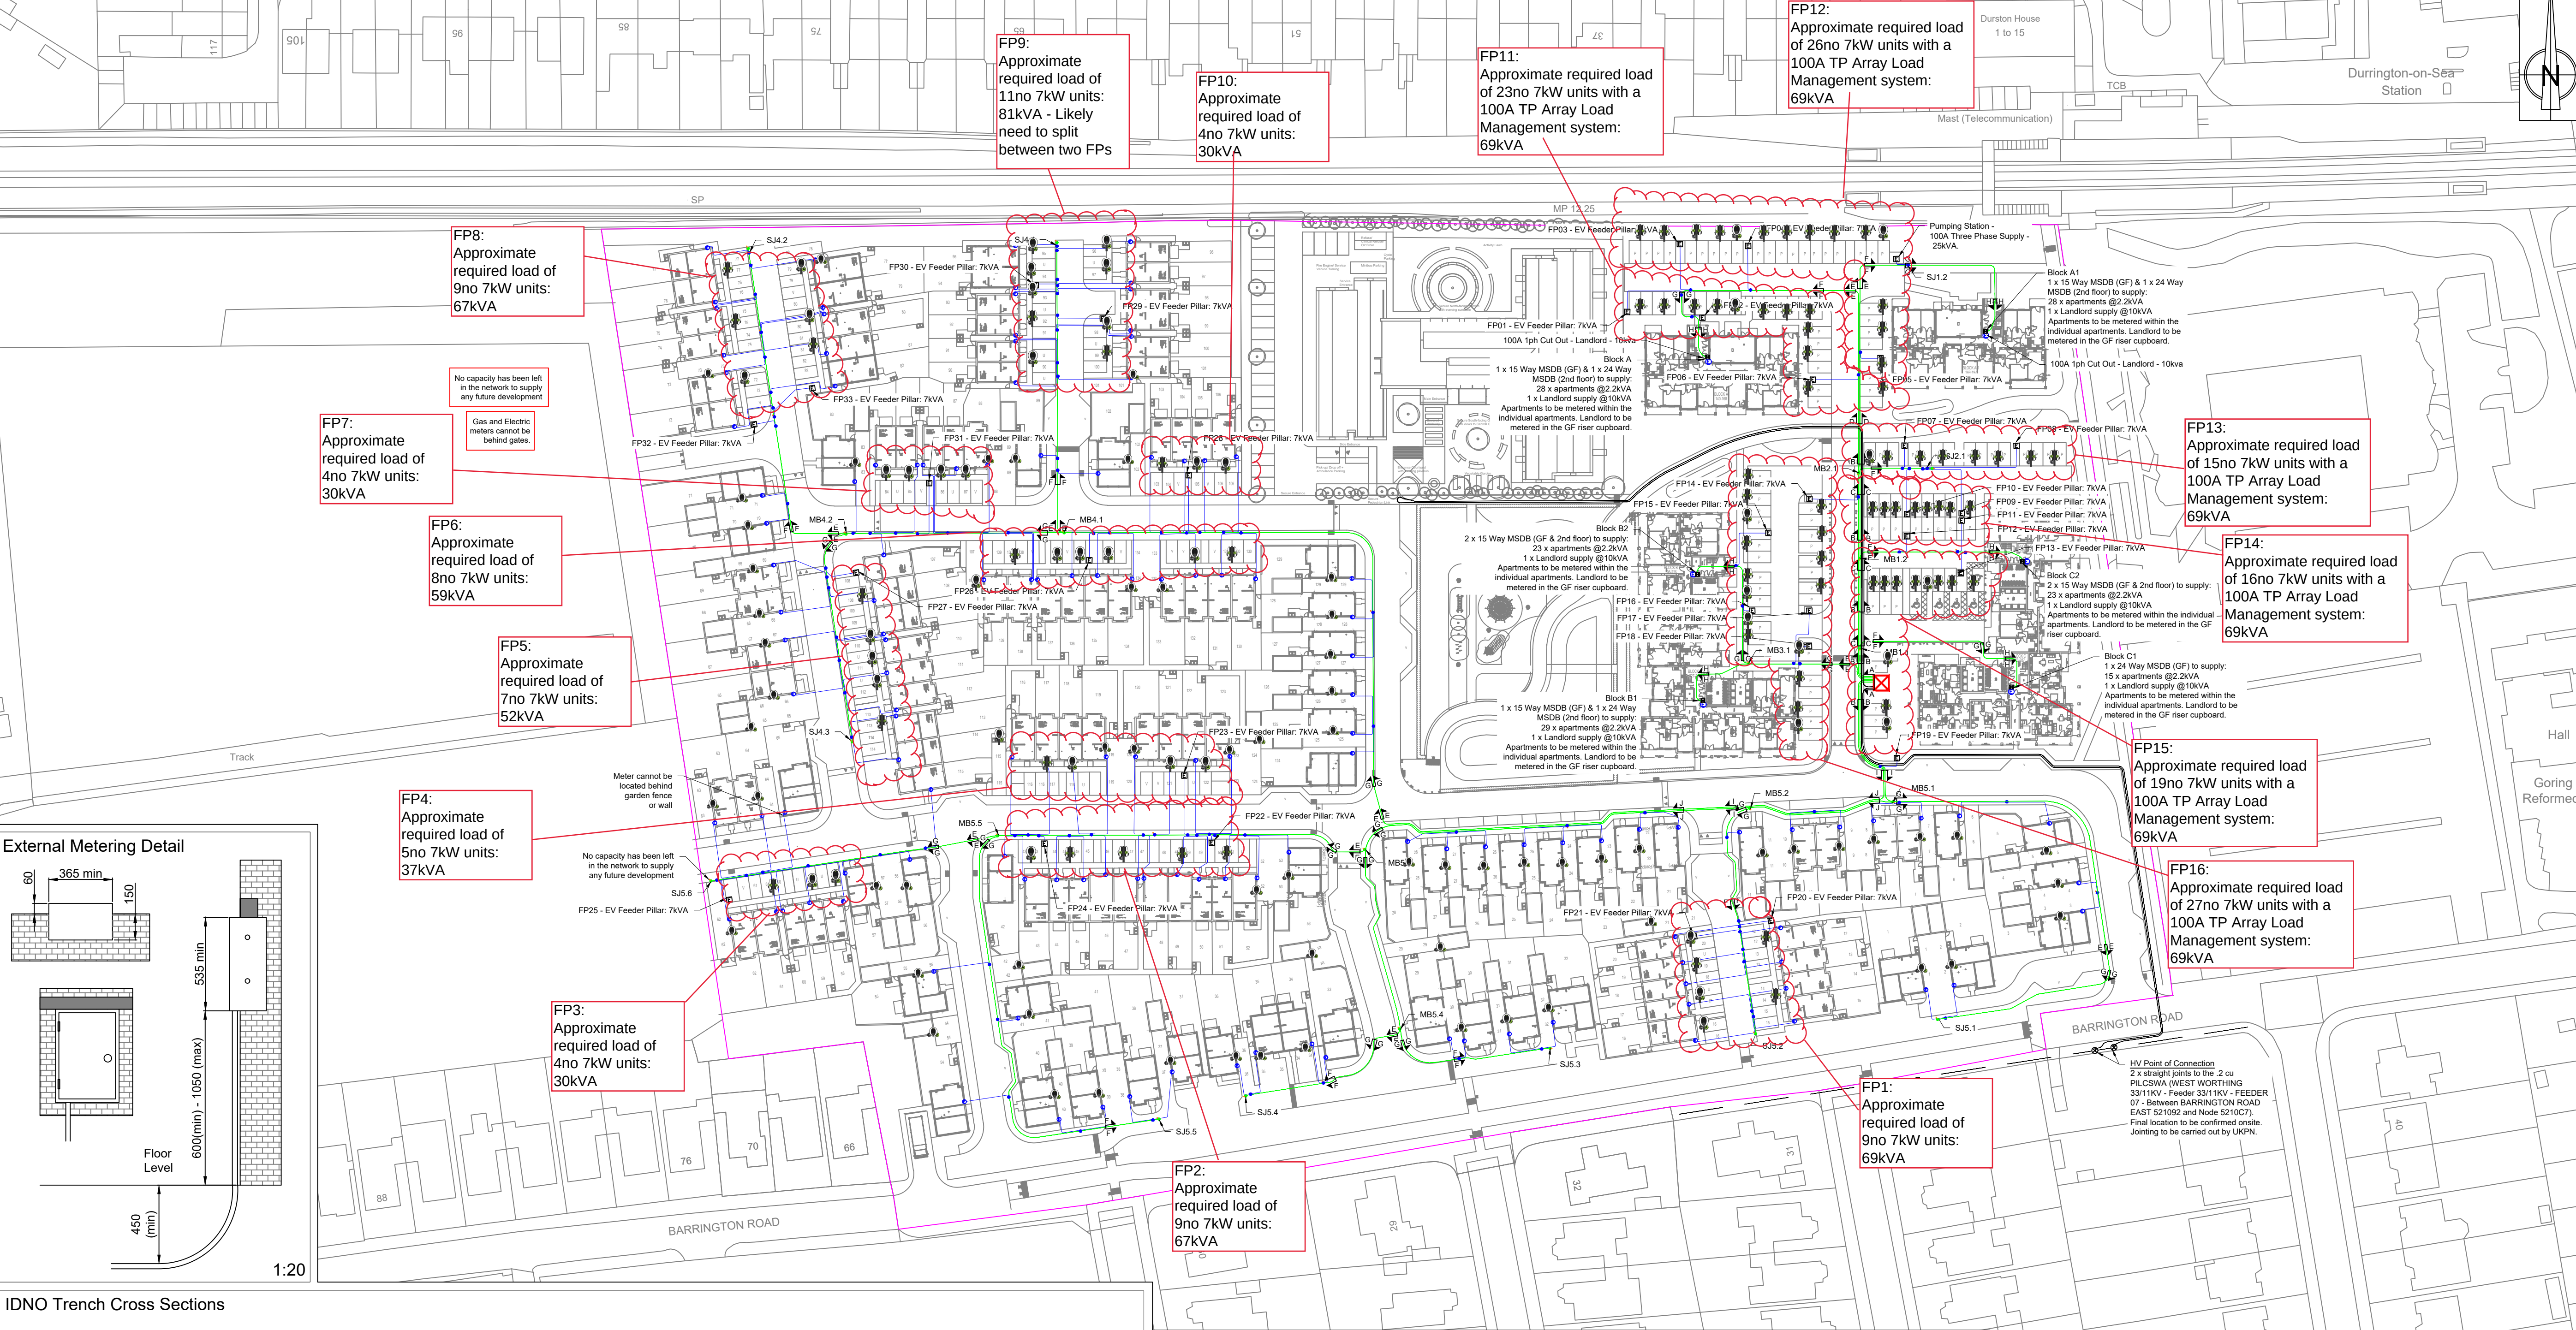

IDNO Trench Cross Sections

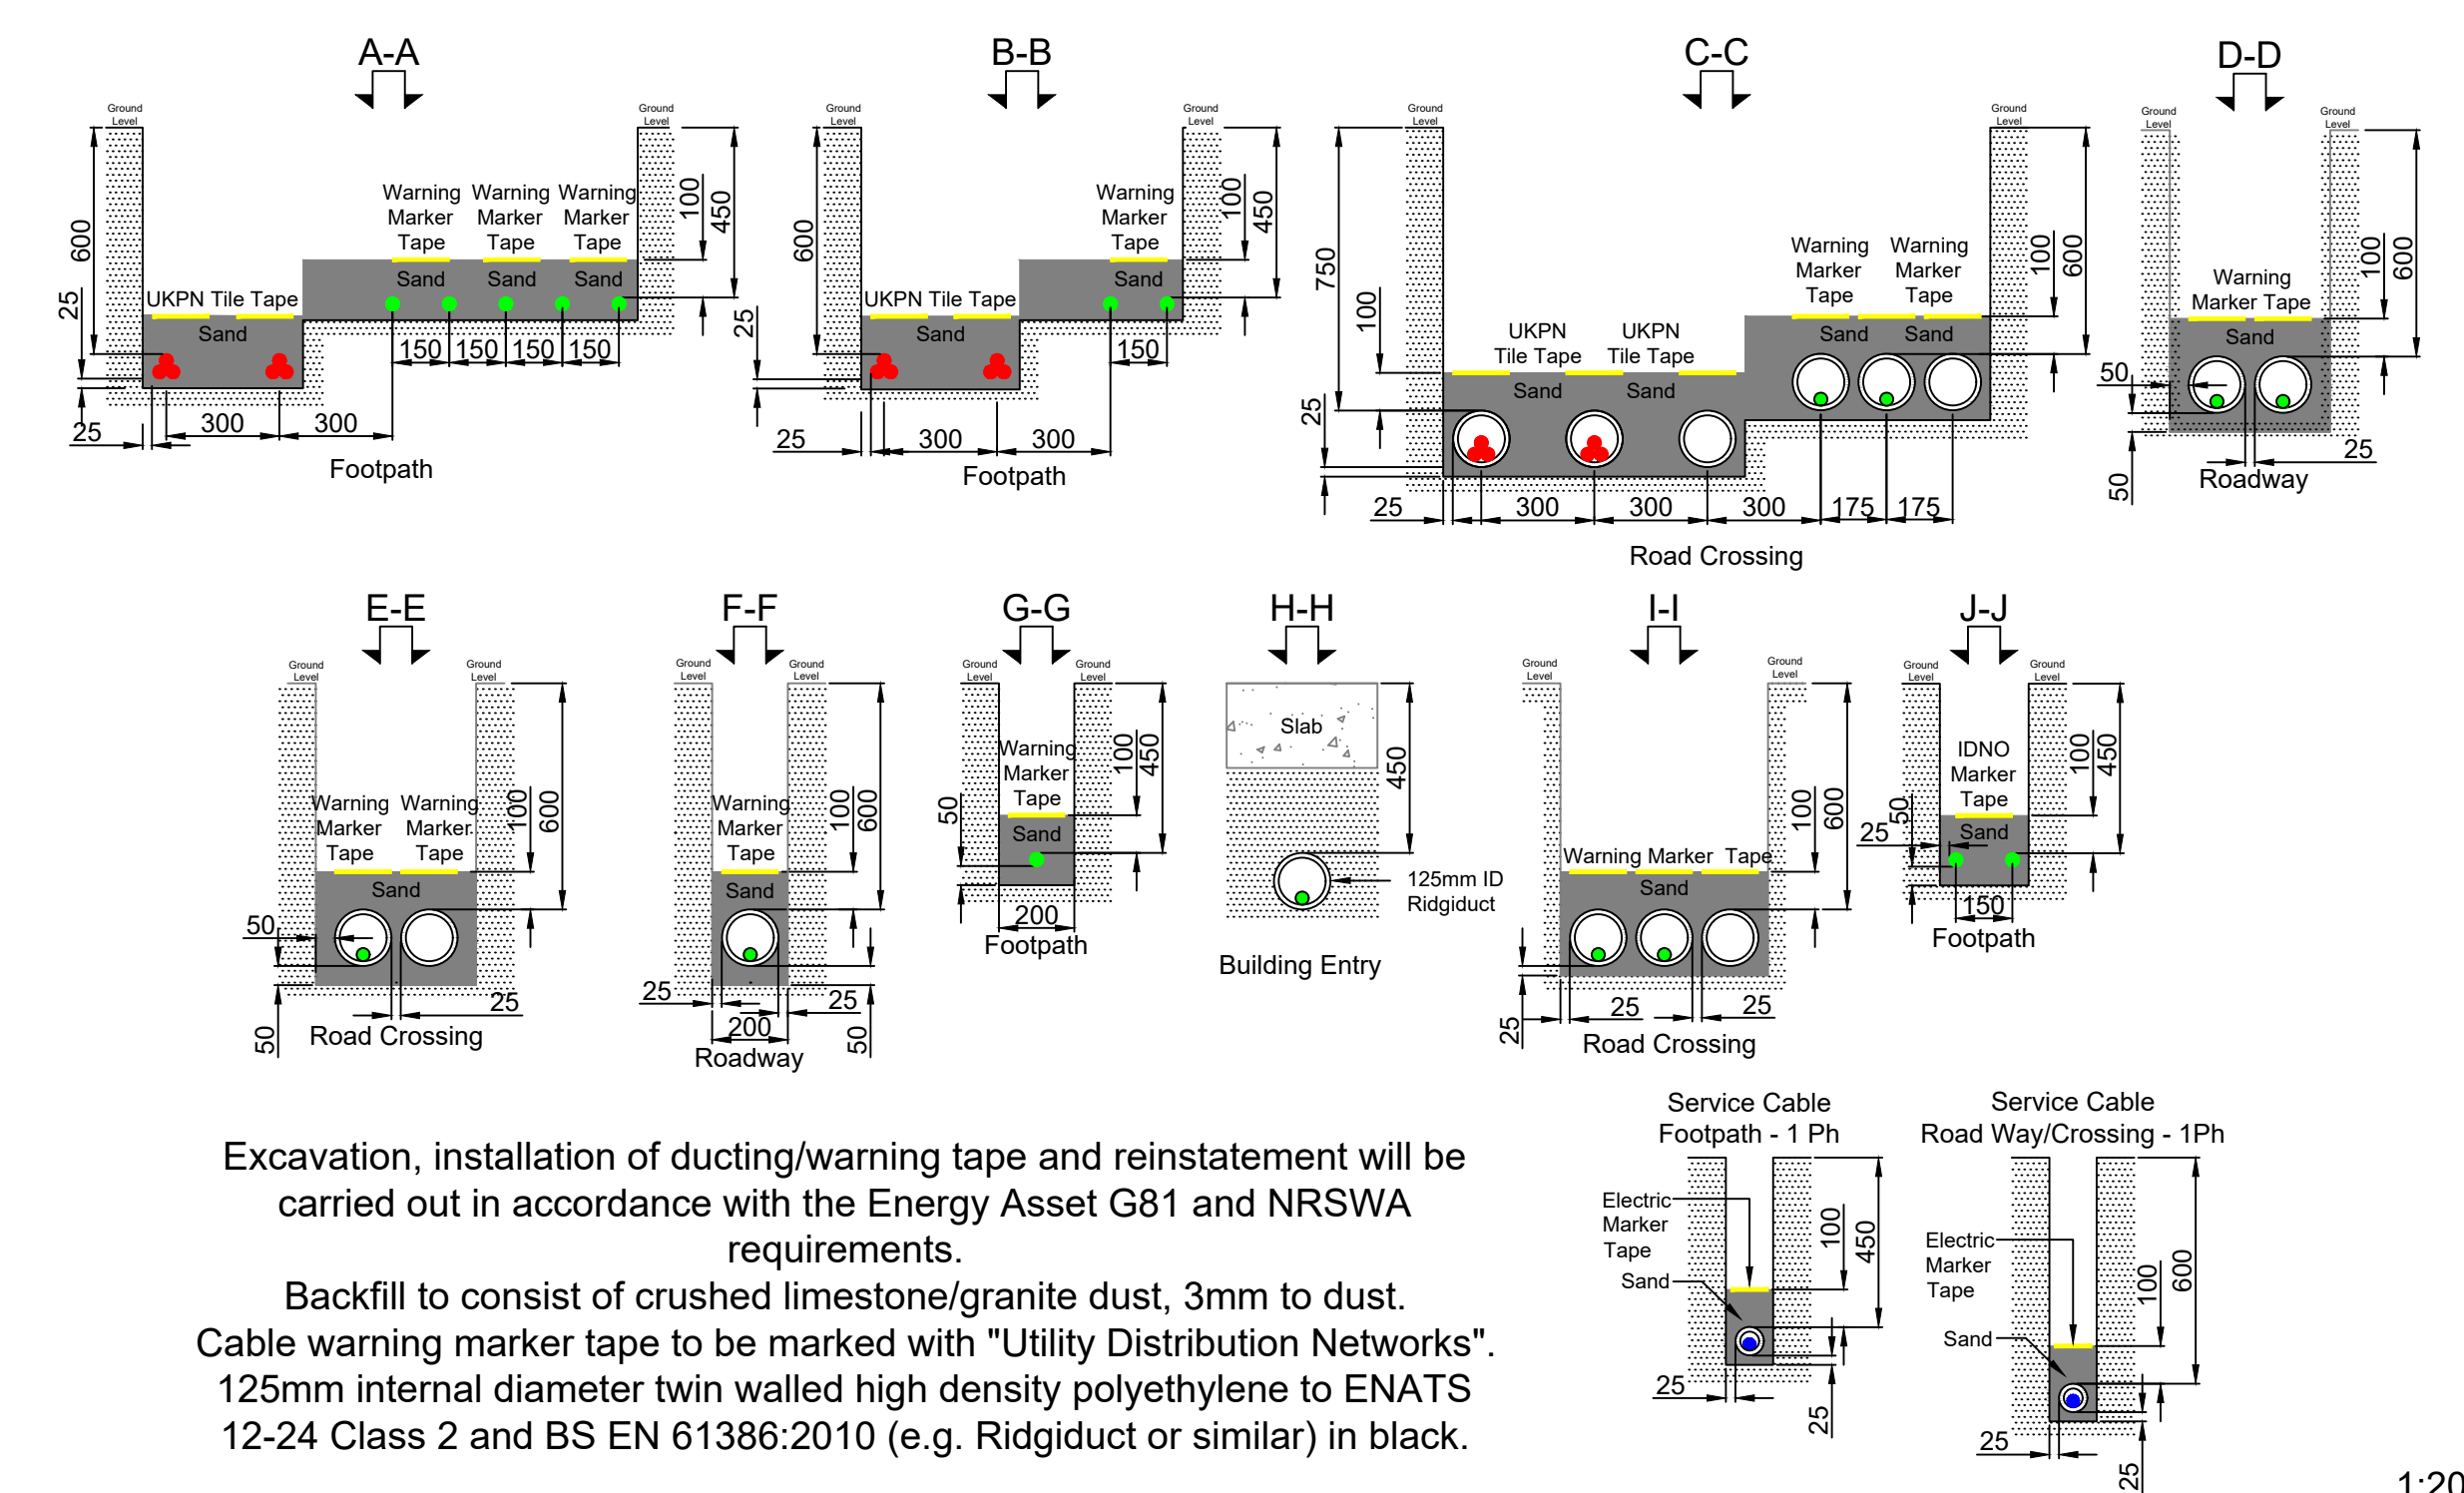

External Metering Detail

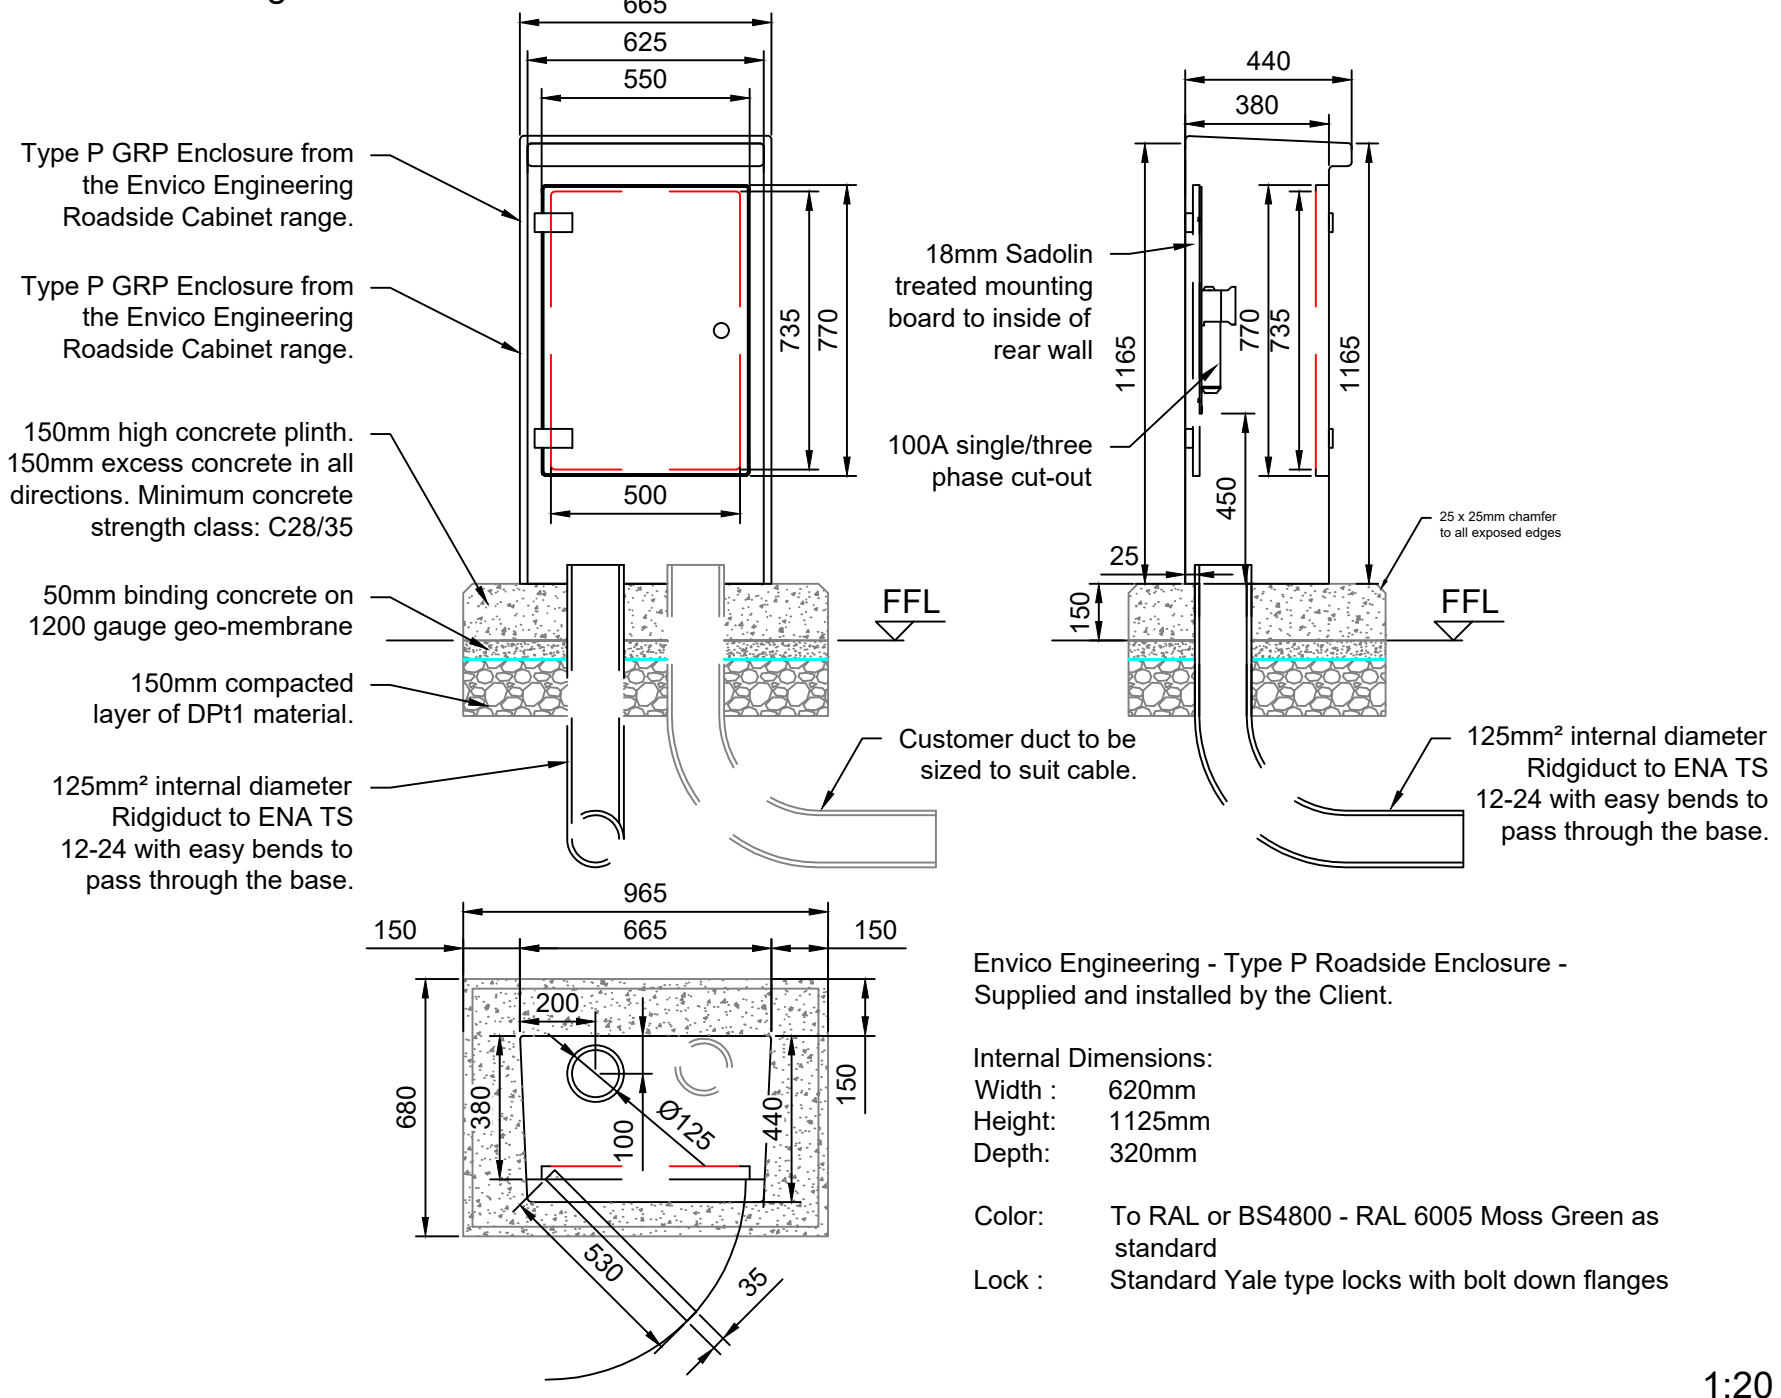

Reference	2301046
Address	Barrington Road Durrington-on-Sea West Sussex BN12 4SE
Client	Premier Energy
Title	300 - Site Plan - IDNO
UKPN	8200059045
Energy Assets	EAN 42078
Date	27/07/23
Revision	Rev A
Design Engineer	Kyle Morgan
Checked	Kyle Morgan
Electric Connection	E511992 N103001
Offsite Length	8m
Scale	1:750 @ A1
Page No.	1 of 1
Status	Not For Construction
Important Notes:	- Any changes to the routes/layout that are shown are subject to review by the TUC designer and will be subject to detailed re-design work and network approval. - All mains/service cables are to be laid following the design unless agreed prior to installation. - All excavations to be carried out following the safety guidance stated in the 'Health and Safety Executive Guide Note 47 (HSE47) - Avoiding Danger From Underground Services' and 'Health and Safety Executive Guide Note GS6 - Avoiding Danger From Overhead Power Lines'. - All works to be carried out as per the latest Street Works UK publications. - CDM 2015 - Clients' attention is drawn to their duties under the CDM 2015 regulations. Guidance on their duties can be found in HSE guidance document, L153, which is available from the HSE website - hse.gov.uk

Symbol	Name	Colour Variants
⊗	Point of Connection	Black - DNO Red - HV Green - LV
---	Existing Mains	Black - DNO Red - HV Green - LV
---	Proposed Mains	Black - DNO Red - HV Green - LV
---	Proposed Service	N/A
---	Earth Cable	N/A
●	Cable Joint (see S1.1.1)	Black - DNO Red - HV Green - LV
⊗	Link Box	Black - DNO Blue - Service Green - LV
⊗	Proposed Substation	N/A
⊗	Metering Point	N/A
⊗	Single Phase Meter	N/A
⊗	Three Phase Electric Meter	N/A
⊗	Heavy Duty Cut-Out	N/A
⊗	Multi Service Distribution Board	N/A
⊗	Earth Rod	N/A
⊗	Street Lighting	N/A
---	Site Boundary	N/A
---	Datum Line	N/A
---	Ducting	N/A
---	Line of Sight	N/A

A	First Issue	LW	TM
Rev	Amendment	Drwn	Chkd
		Date	