© This drawing is copyright and must not be reproduced without the written consent of the Architect.

REV	DATE	DESCRIPTION
A	12.07.17	Number of PV panels reduced
B	24.07.17	Riser locations shown
C	11.09.17	Issued for Building Regulations
D	10.10.17	Preliminary issue
E	30.10.17	Construction issue
F	21.08.18	Roof canopy omitted

NBS REF ref DESCRIPTION

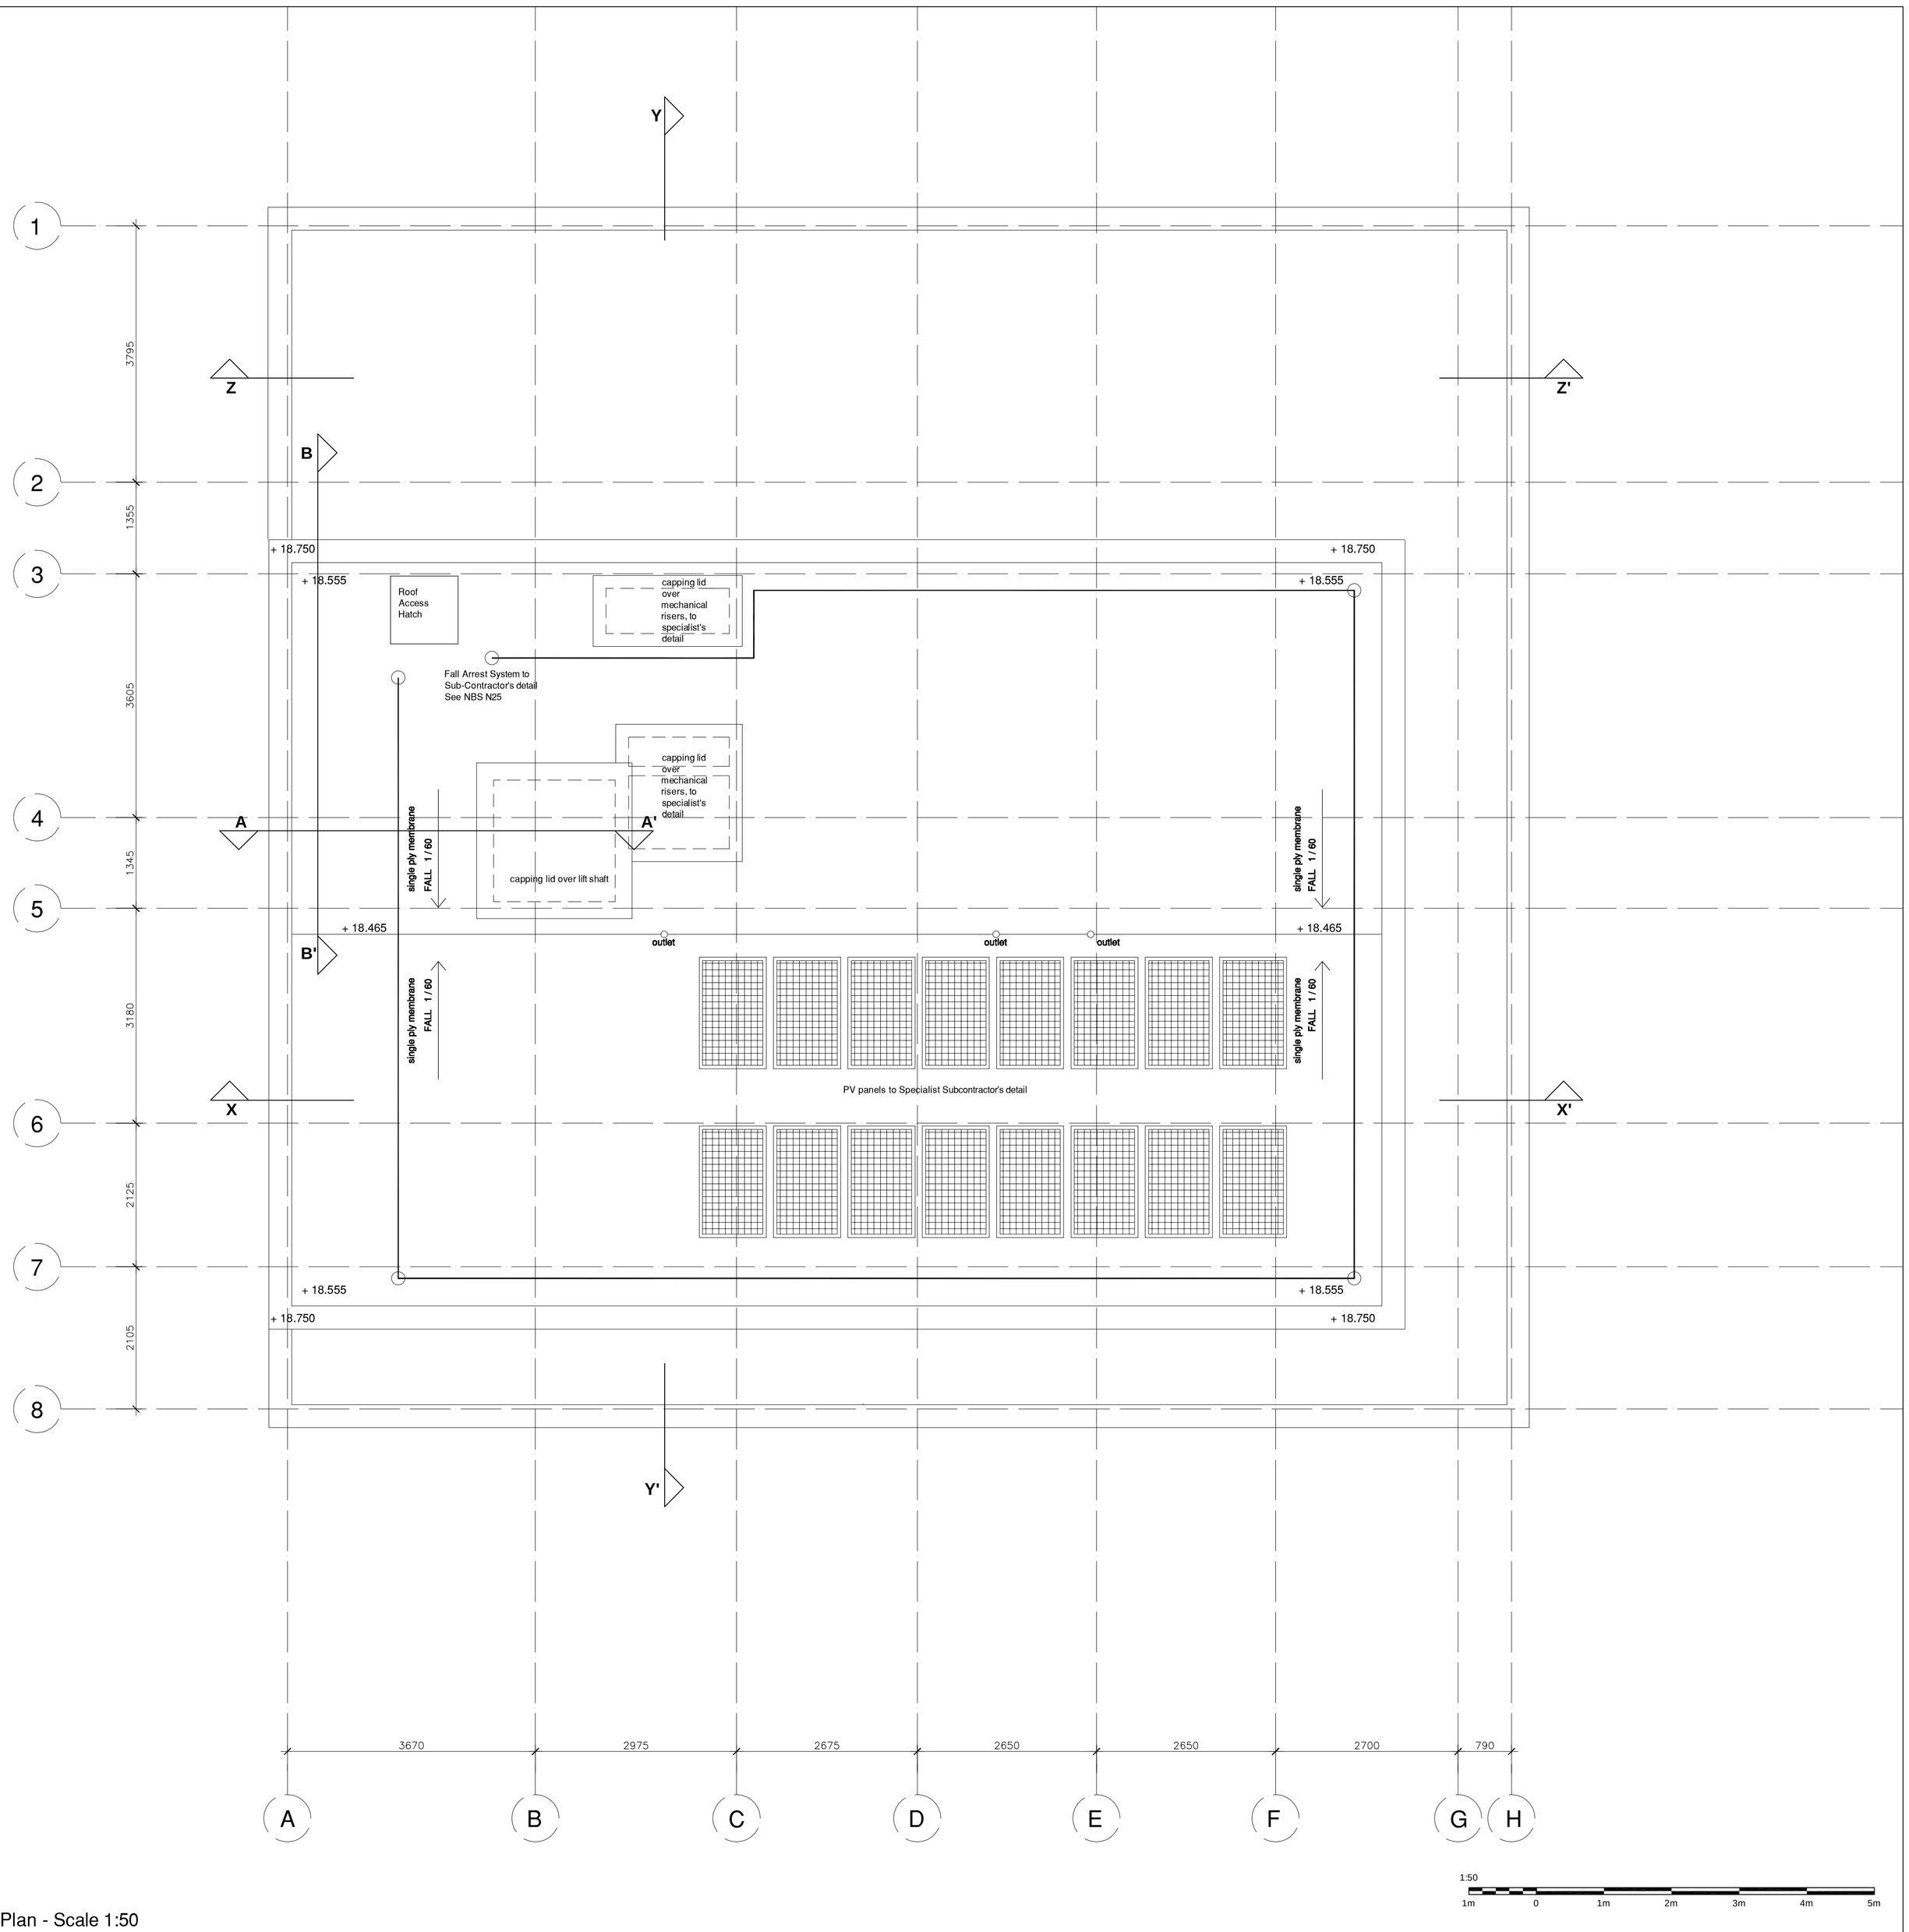

Roof Plan - Scale 1:50

NB: all details shown on these drawings are indicative and are to be developed by the relevant sub-contractor as part of the Contractor's Design Portion:
- Aluminium Windows and Doors;
- Roofing;
- Mansafe Fall Arrest System;
- Mechanical and Electrical Installations;
- Below grund and above ground drainage;
- Render and Outsulation;
- Balcony Balustrading;

Note on Above Ground Drainage:
Location and number of Soil Vent Pipes and Rain Water Pipes shown on this drawing is indicative and should be confirmed by the specialist drainage subcontractor. It is assumed that all SVPs would be provided with Air Admittance Valves and would not extend to the roof, subject to confirmation of specialist drainage sub-contractor.

Non-material amendment

Brighton Road - Shoreham-by-Sea

Roof Plan

saville jones | architects

DWG: \DRAWINGS\PROFORM\SJA_A1_1.DWG

date:	scale:			
June 17	1 : 50 @A1	1714	SK	09F