


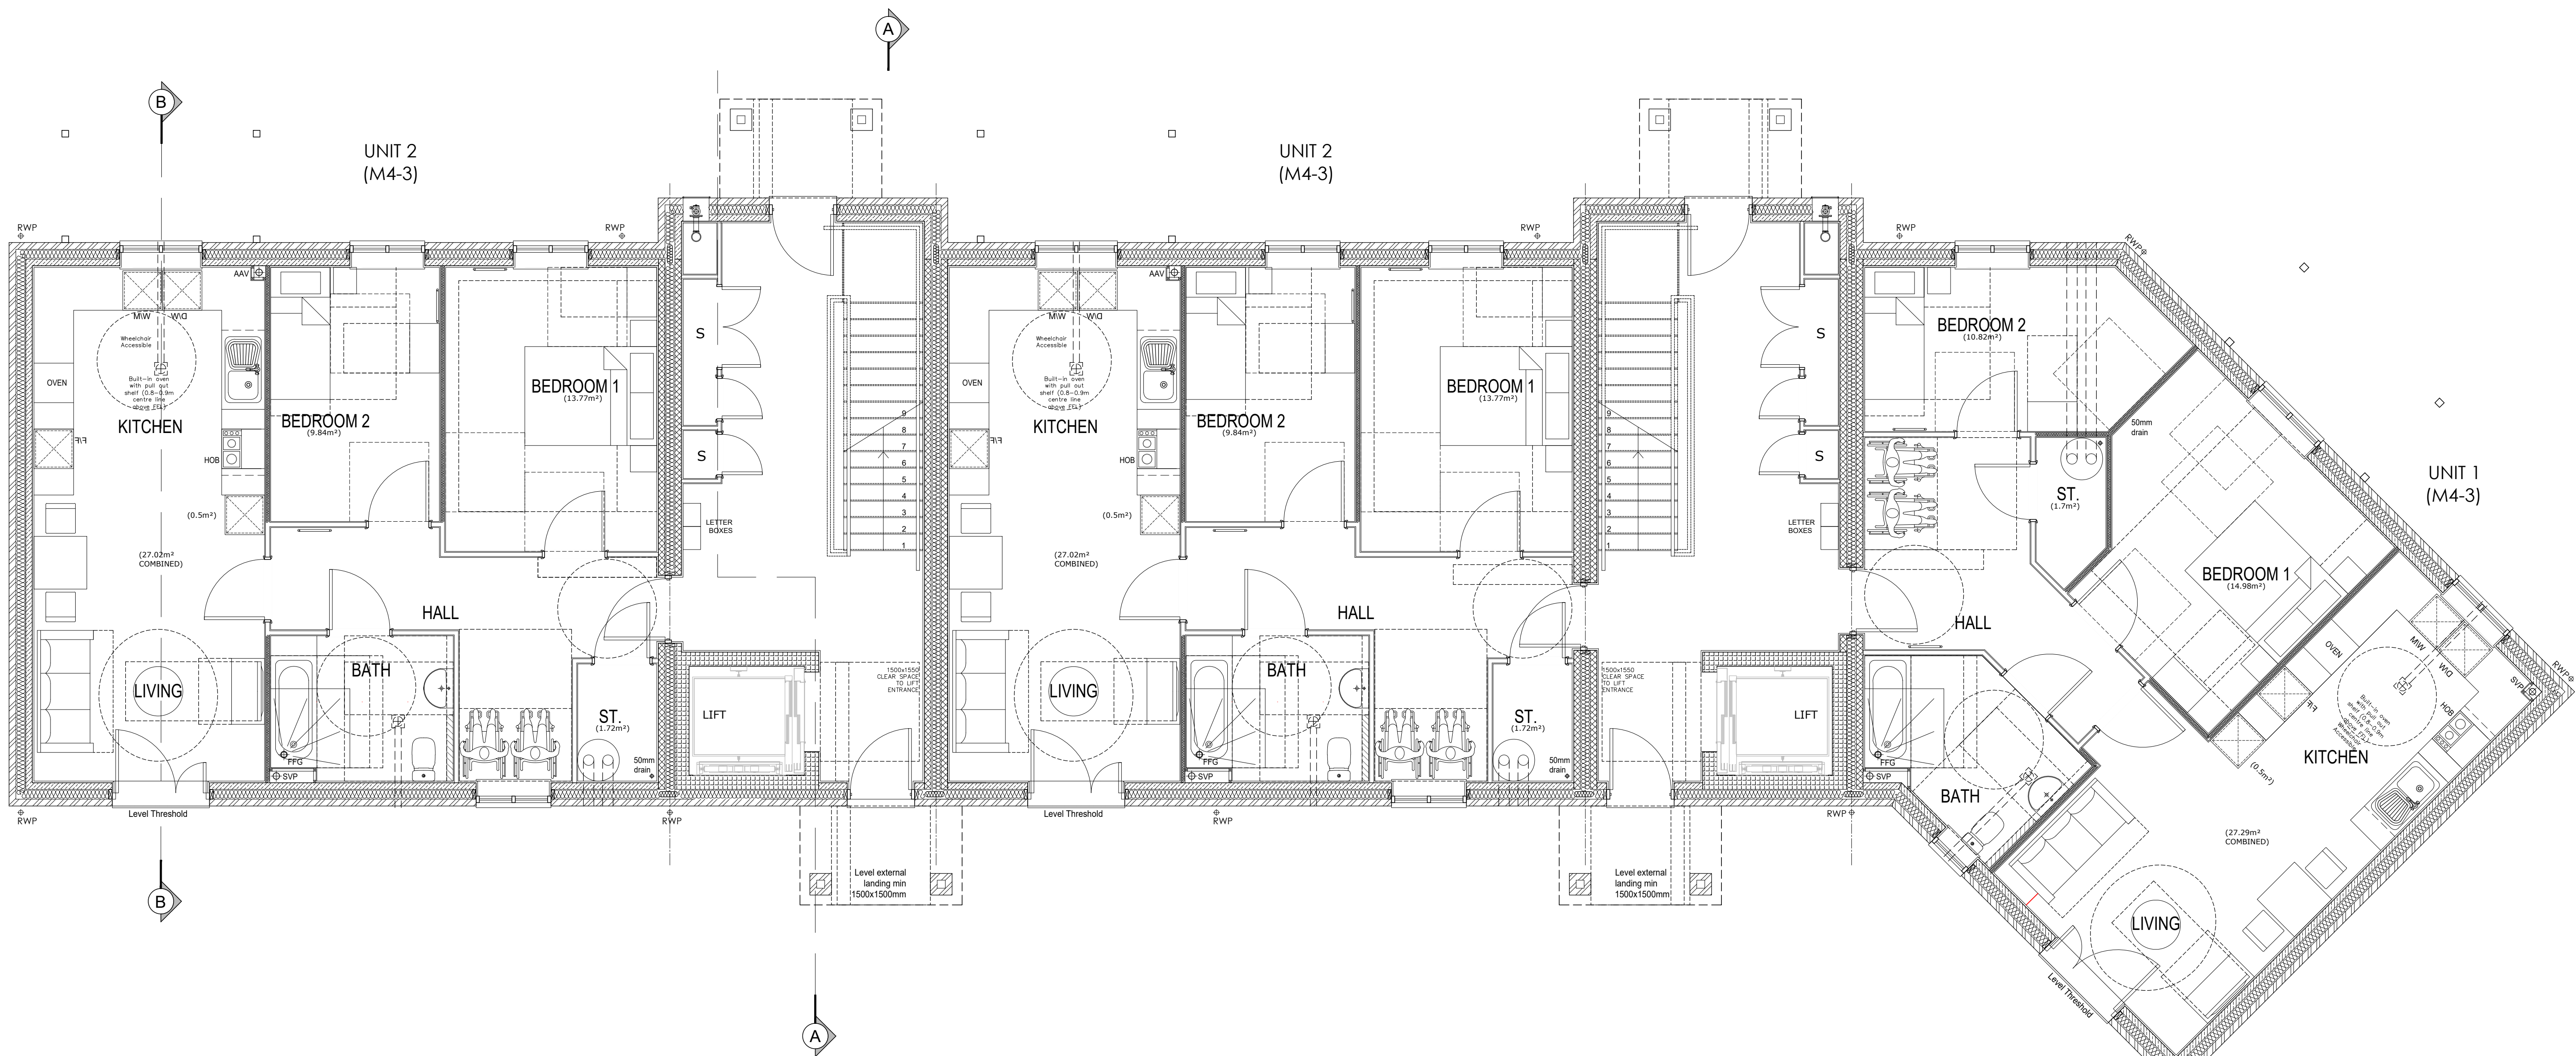

APARTMENT BLOCK C
GROUND FLOOR LAYOUT
PLOTS 174 - 182

BLOCK C - FLOOR AREAS				
APT. UNIT	NET INTERNAL FLOOR AREAS TO PLASTERBOARD (sqm)	NET INTERNAL FLOOR AREAS TO PLASTERBOARD (sqft)	NET INTERNAL FLOOR AREAS TO STRUCTURE (sqm)	NET INTERNAL FLOOR AREAS TO STRUCTURE (sqft)
UNIT 2 (M4-3)	73.47 sqm	790.83 sqft	74.33 sqm	800.13 sqft
UNIT 1 (M4-3)	75.23 sqm	809.84 sqft	76.11 sqm	819.26 sqft

Rev.	Description	Date
Drawing Revisions		



Persimmon House

Knoll Road

Camberley, Surrey

GU15 3TQ

Phase 3, West Sampling			
Malthouse Meadows Phase 3 West Sampling			
Apartment Block C - Ground Floor Plan			
Issue April 2026	Rev 1:50BA0	Drawn AT	Check AT
Discipline Planning	File Name 412_FL_Ph3_BLK C_P1	Rev -	Rev -

