



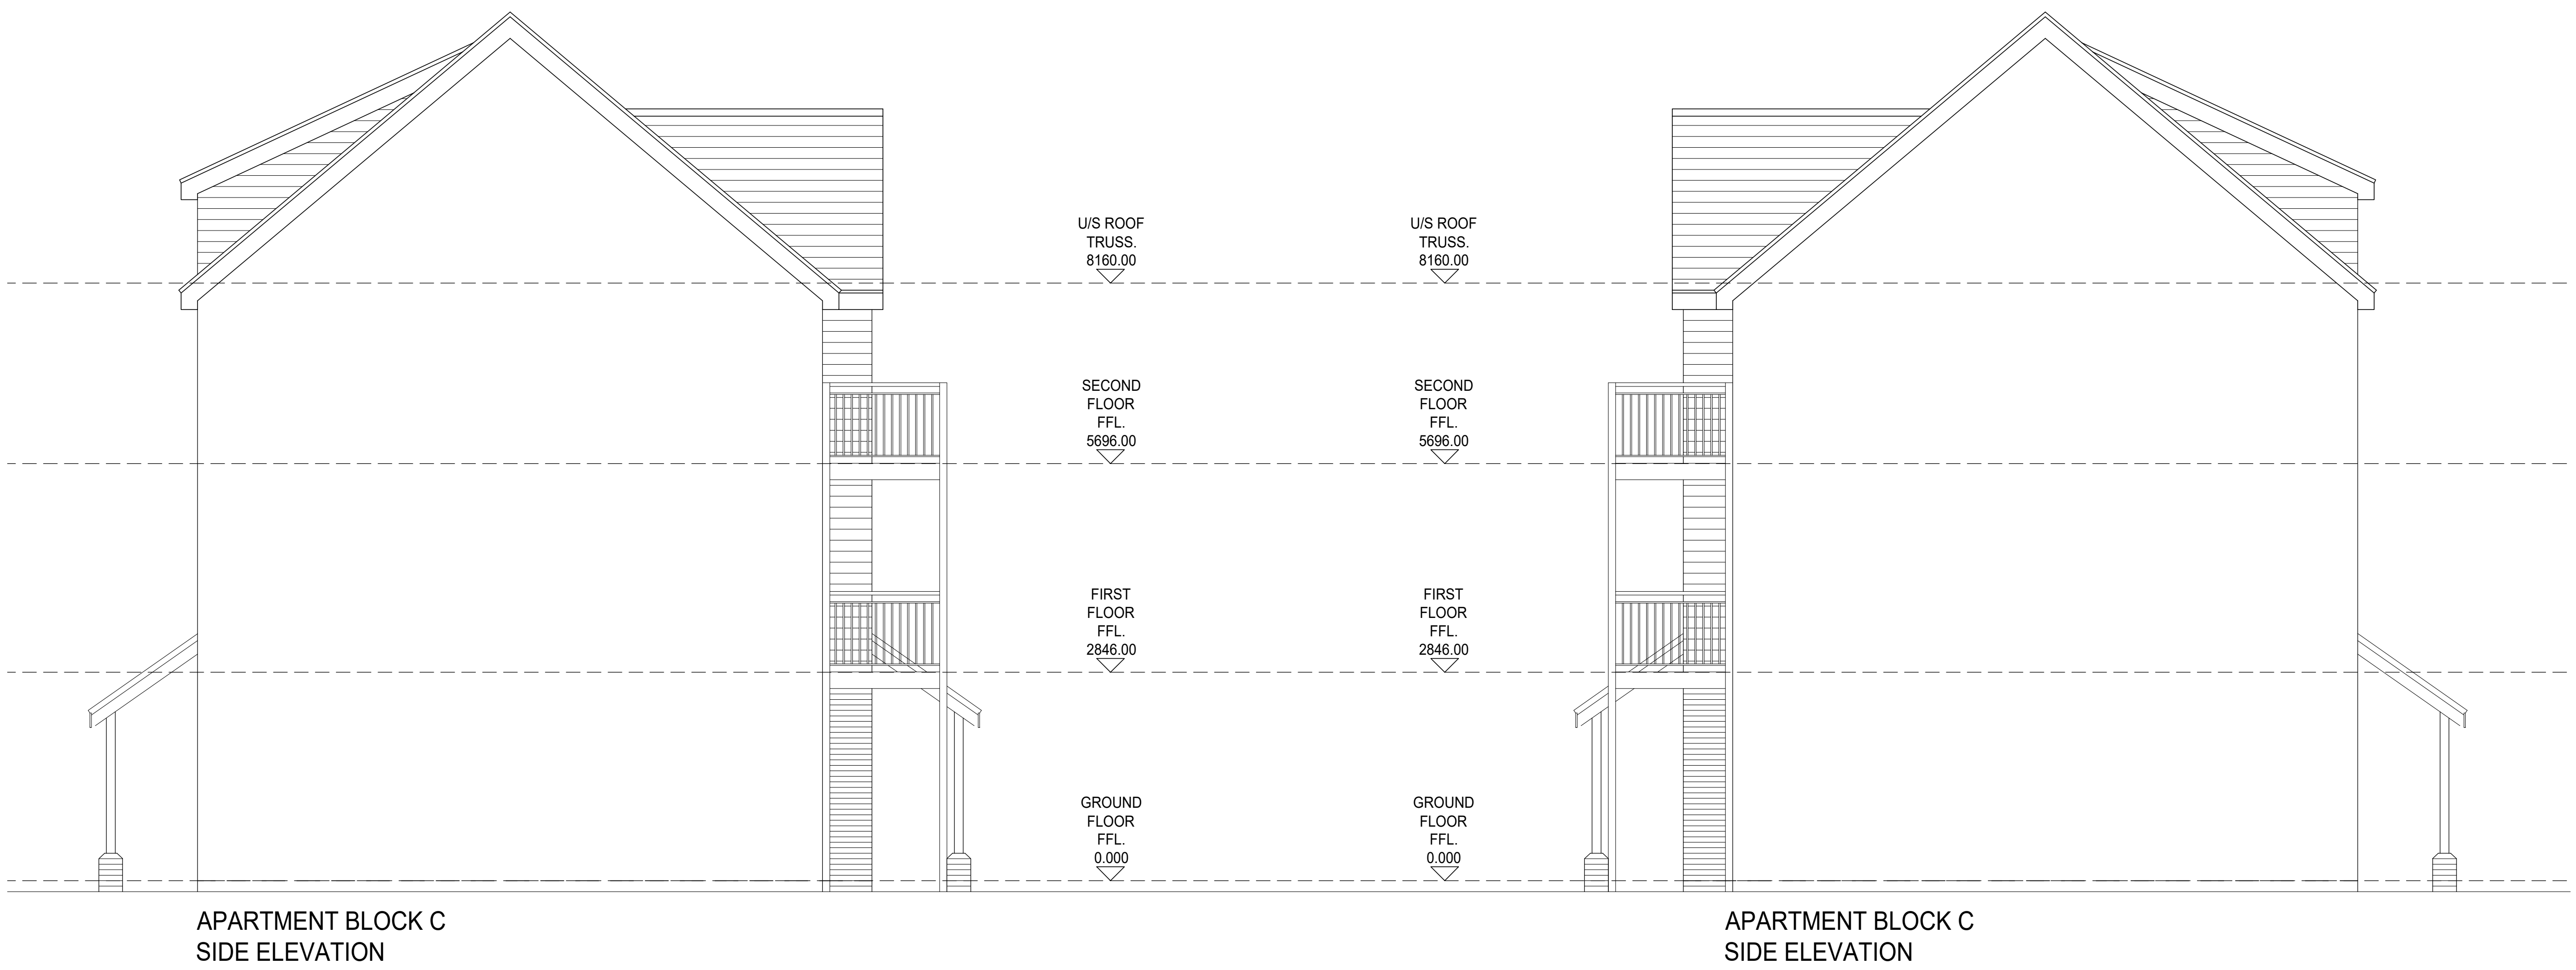

SECTION A-A

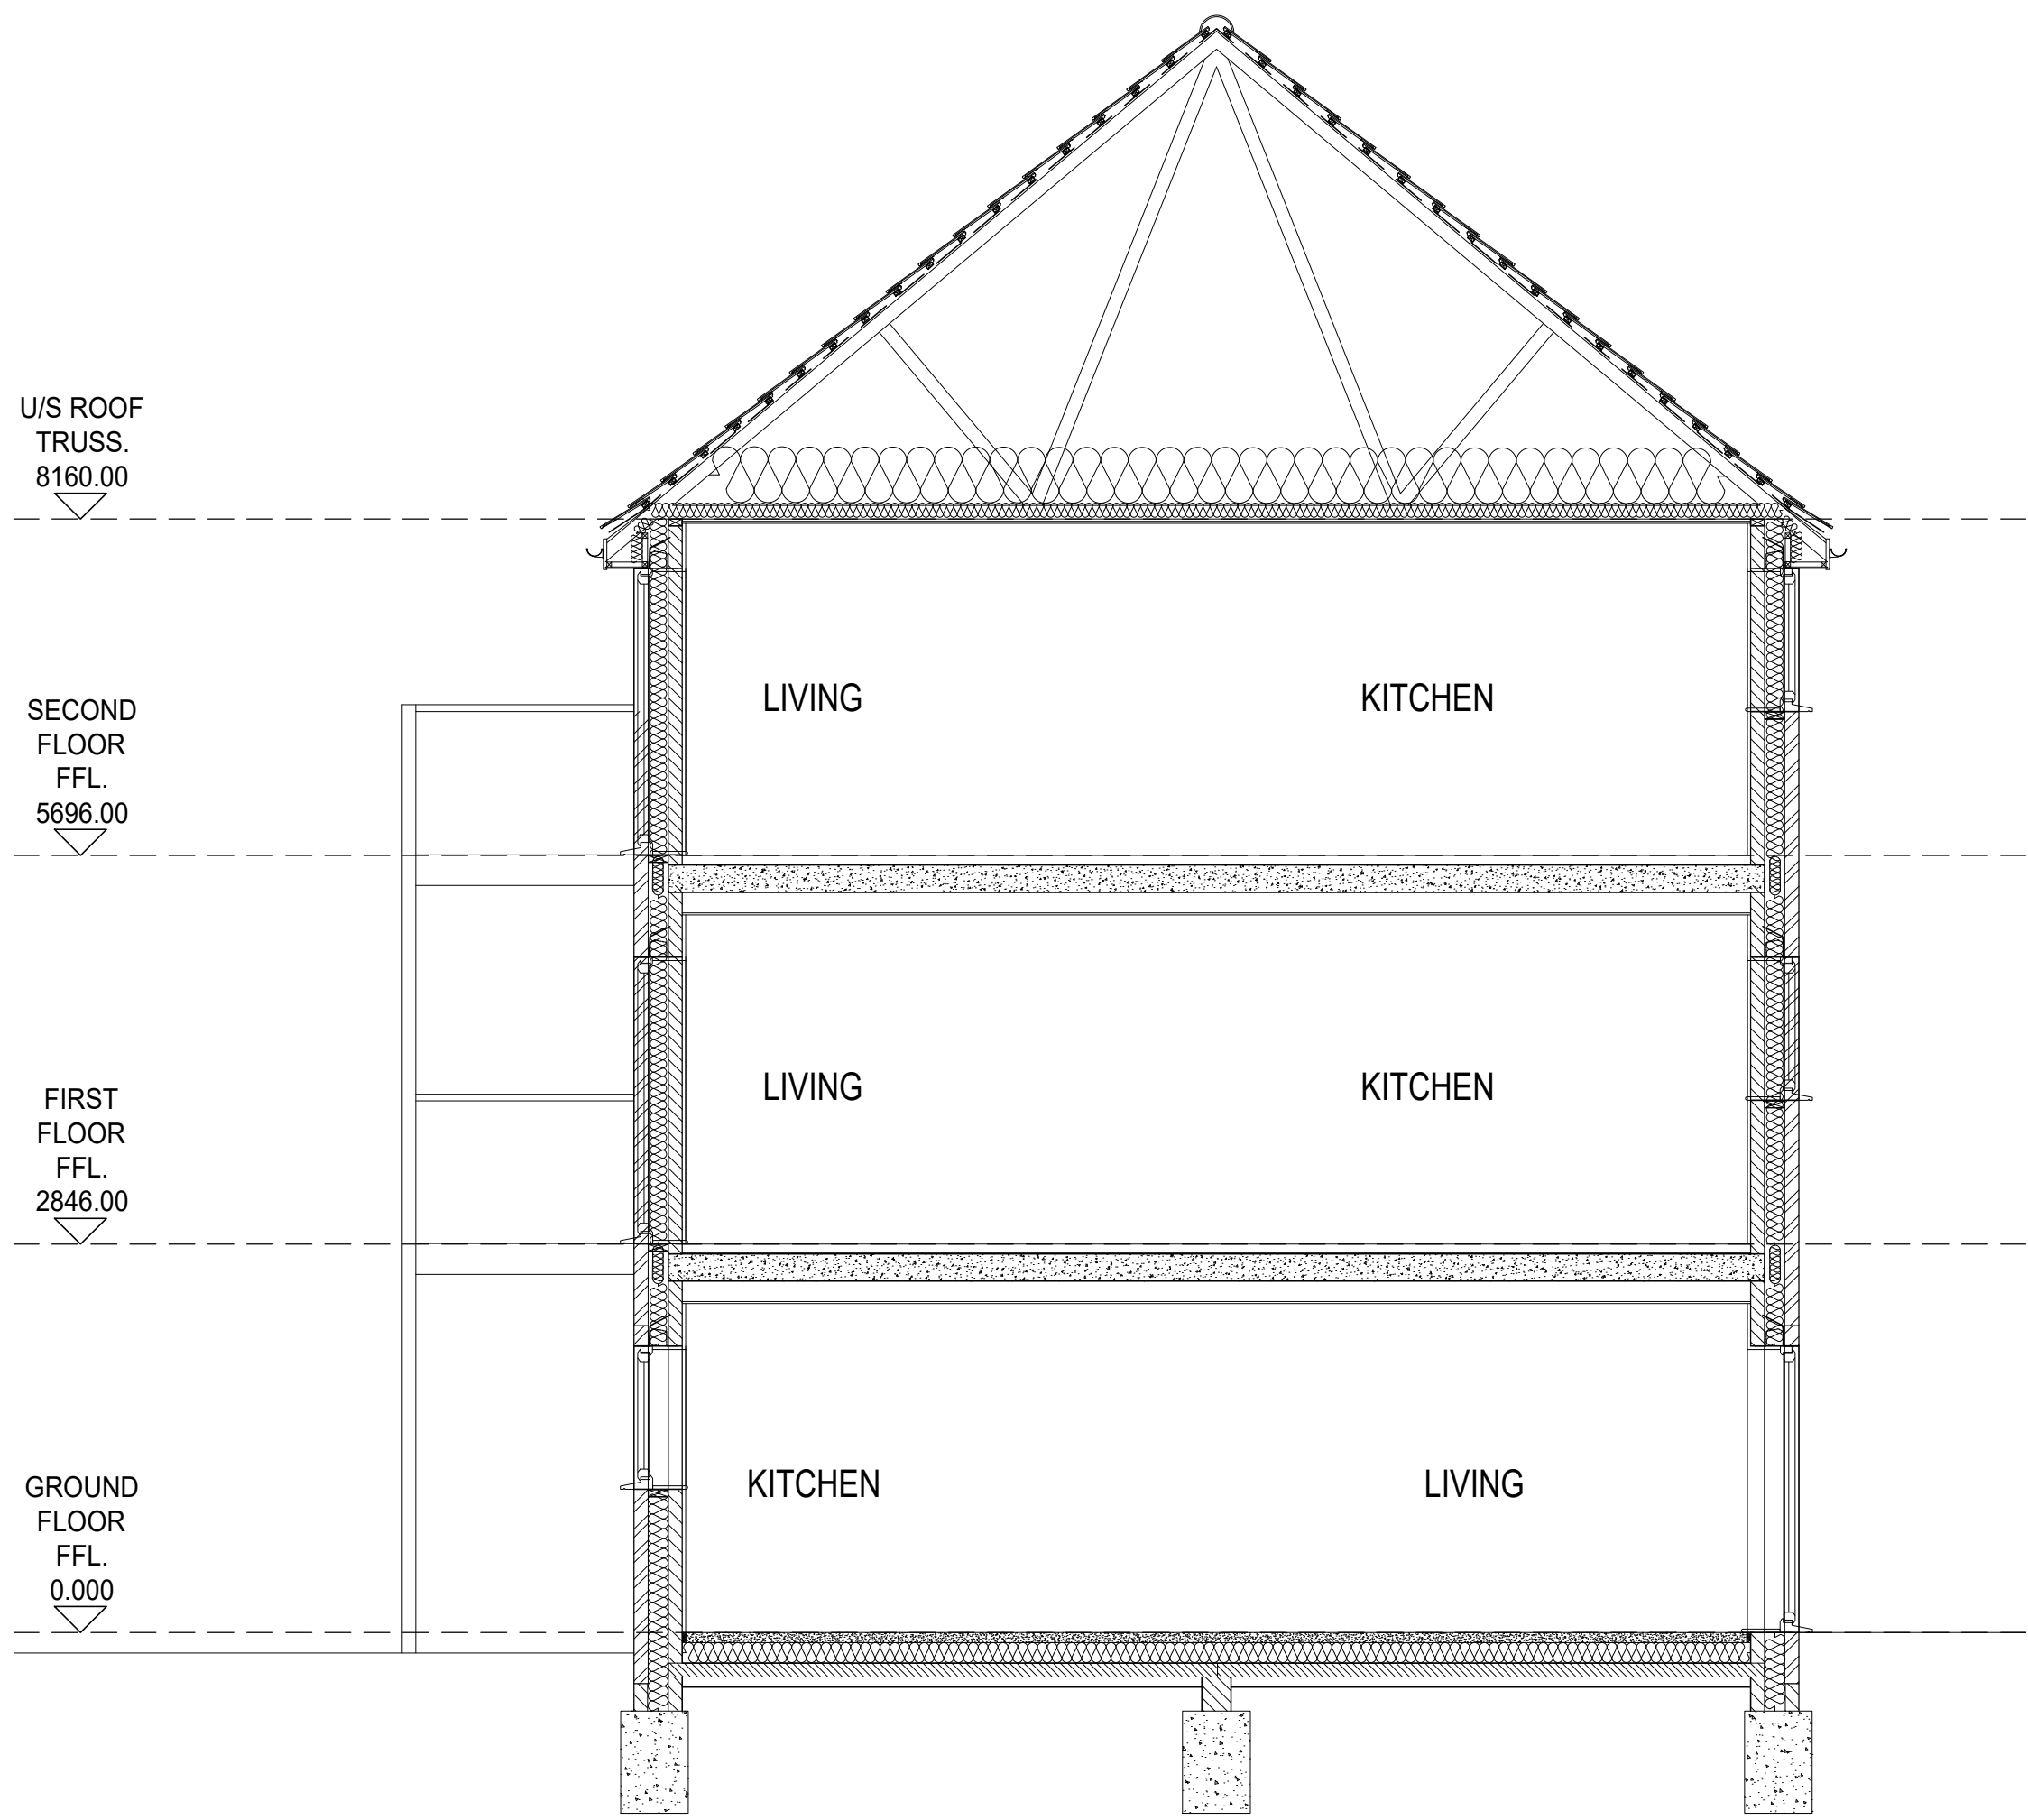

SECTION B-B

Rev.	Description	Date
Drawing Revisions		



Persimmon House
Knoll Road
Cambridge, Surrey
GU15 3TG

Phase 3,
West Somting

Malthouse Meadows
Phase 3
West Somting

Apartment Block C - Side + Section Elevations

Drawn April 2026	Scale 1:500 A3	Check AT
Project Planning	Block 612_PL_PH3_BLK C_E3	Page 1

